




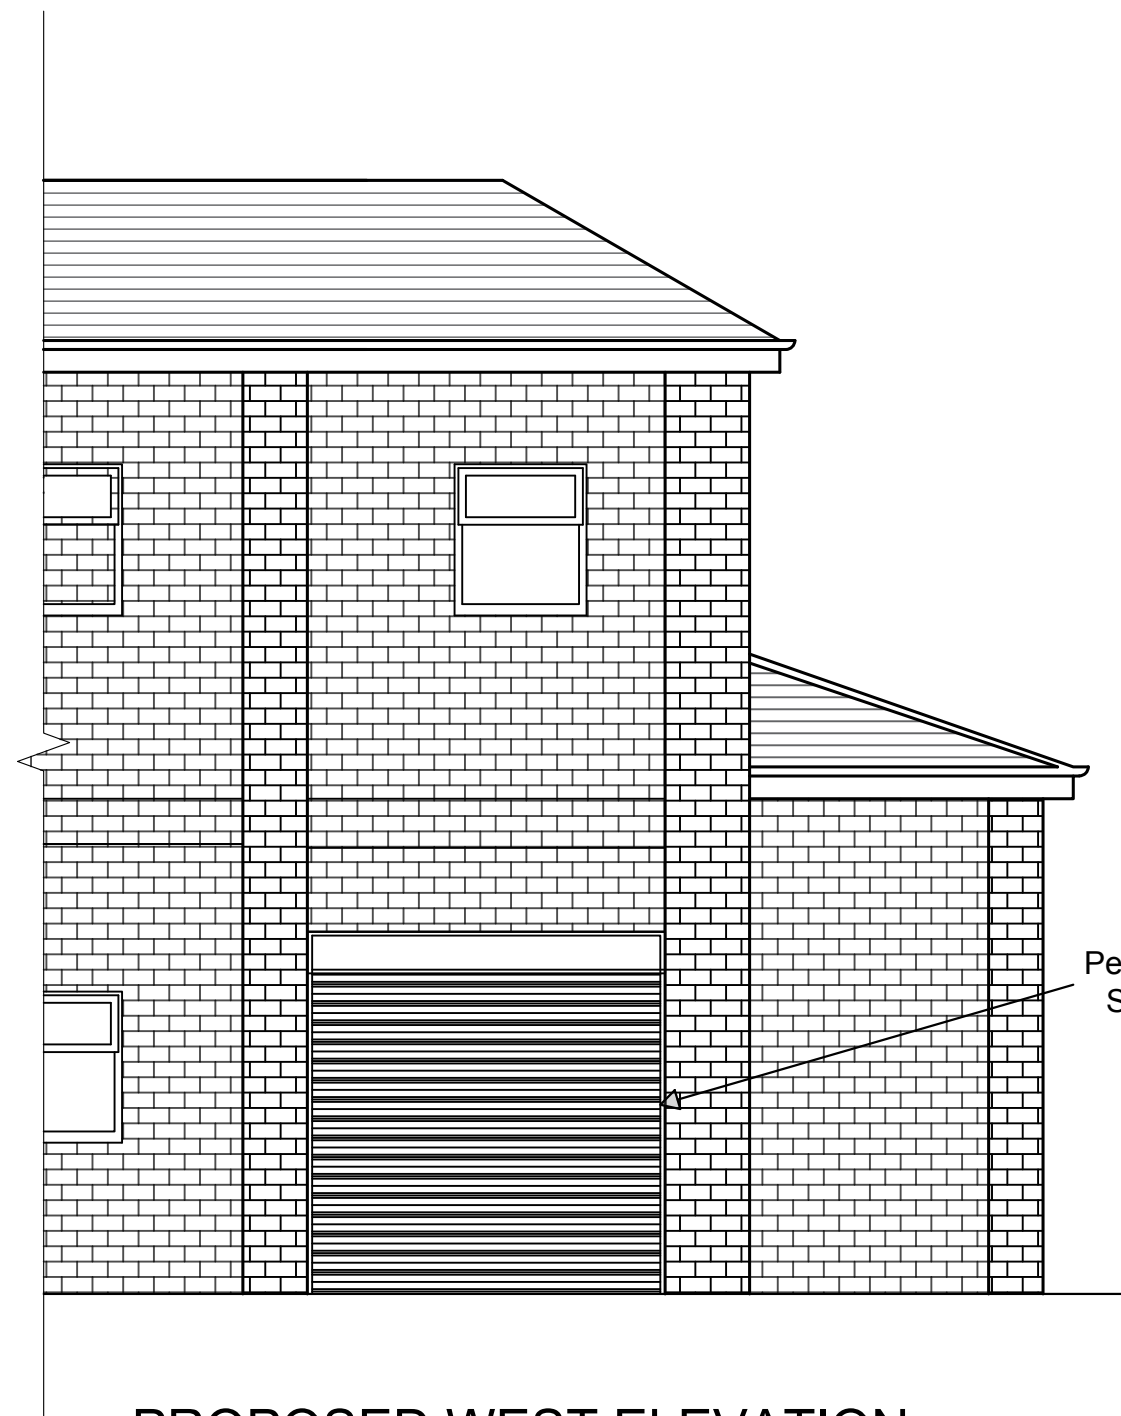

PROPOSED WEST ELEVATION

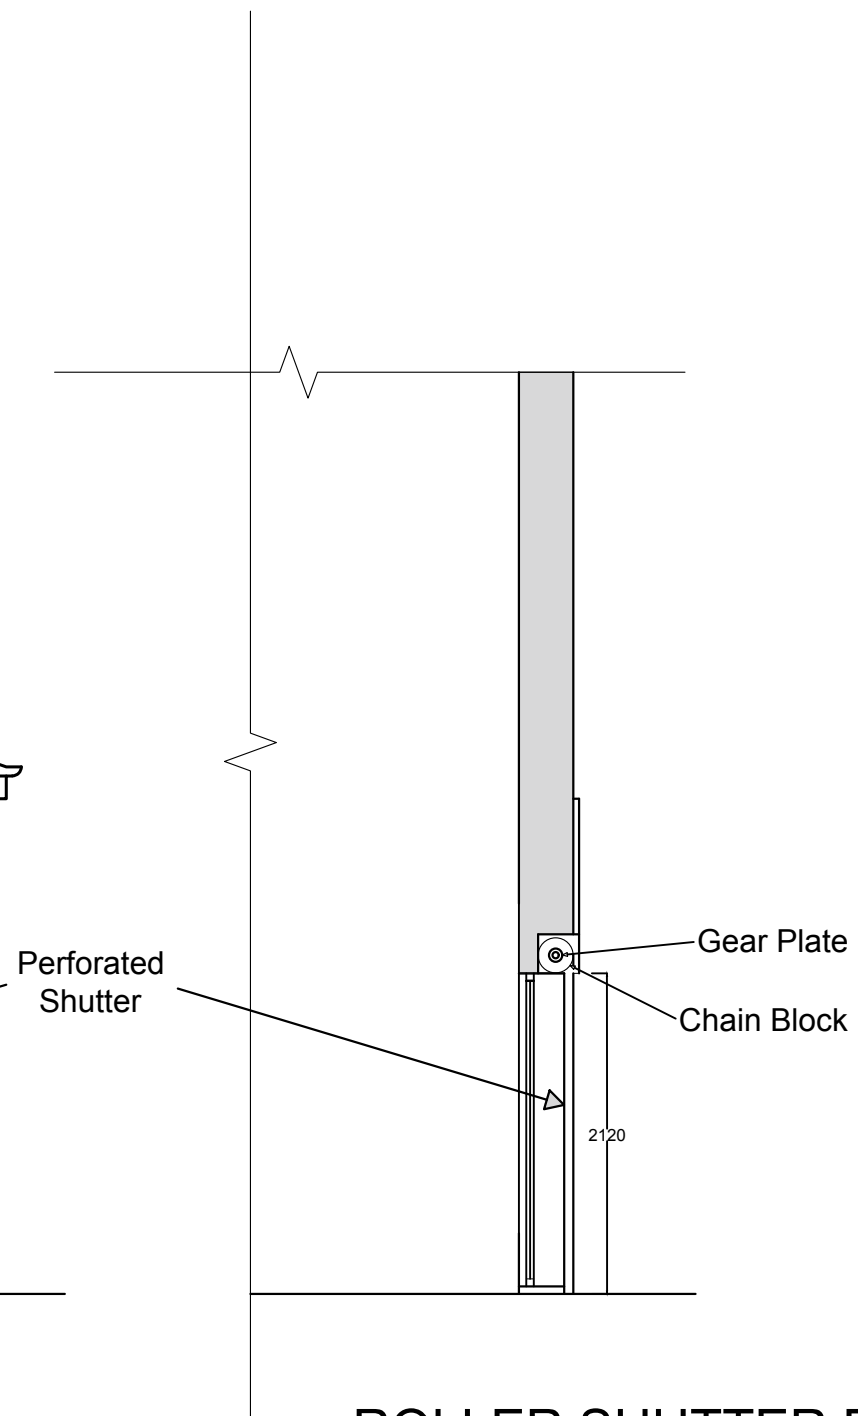

ROLLER SHUTTER DETAIL

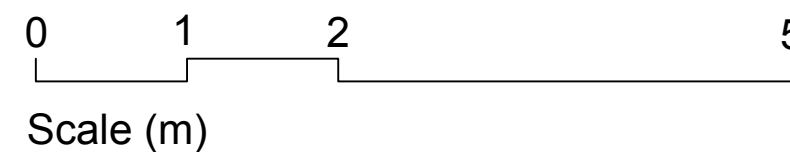

General Notes

R3 02 Proposed Elevations

Firm Name and Address



Mason and Marlowe

Mason and Marlowe Ltd.  
Project Managers and Quantity Surveyors

5 Picadilly Place  
Manchester, M1 3BR

Project Name and Address

4 Mitre Road,  
Manchester  
M13 0NU  
United Kingdom

Project

AR/CS/R3/04

Date

21/12/2022

Scale

1/50

Sheet

A3