


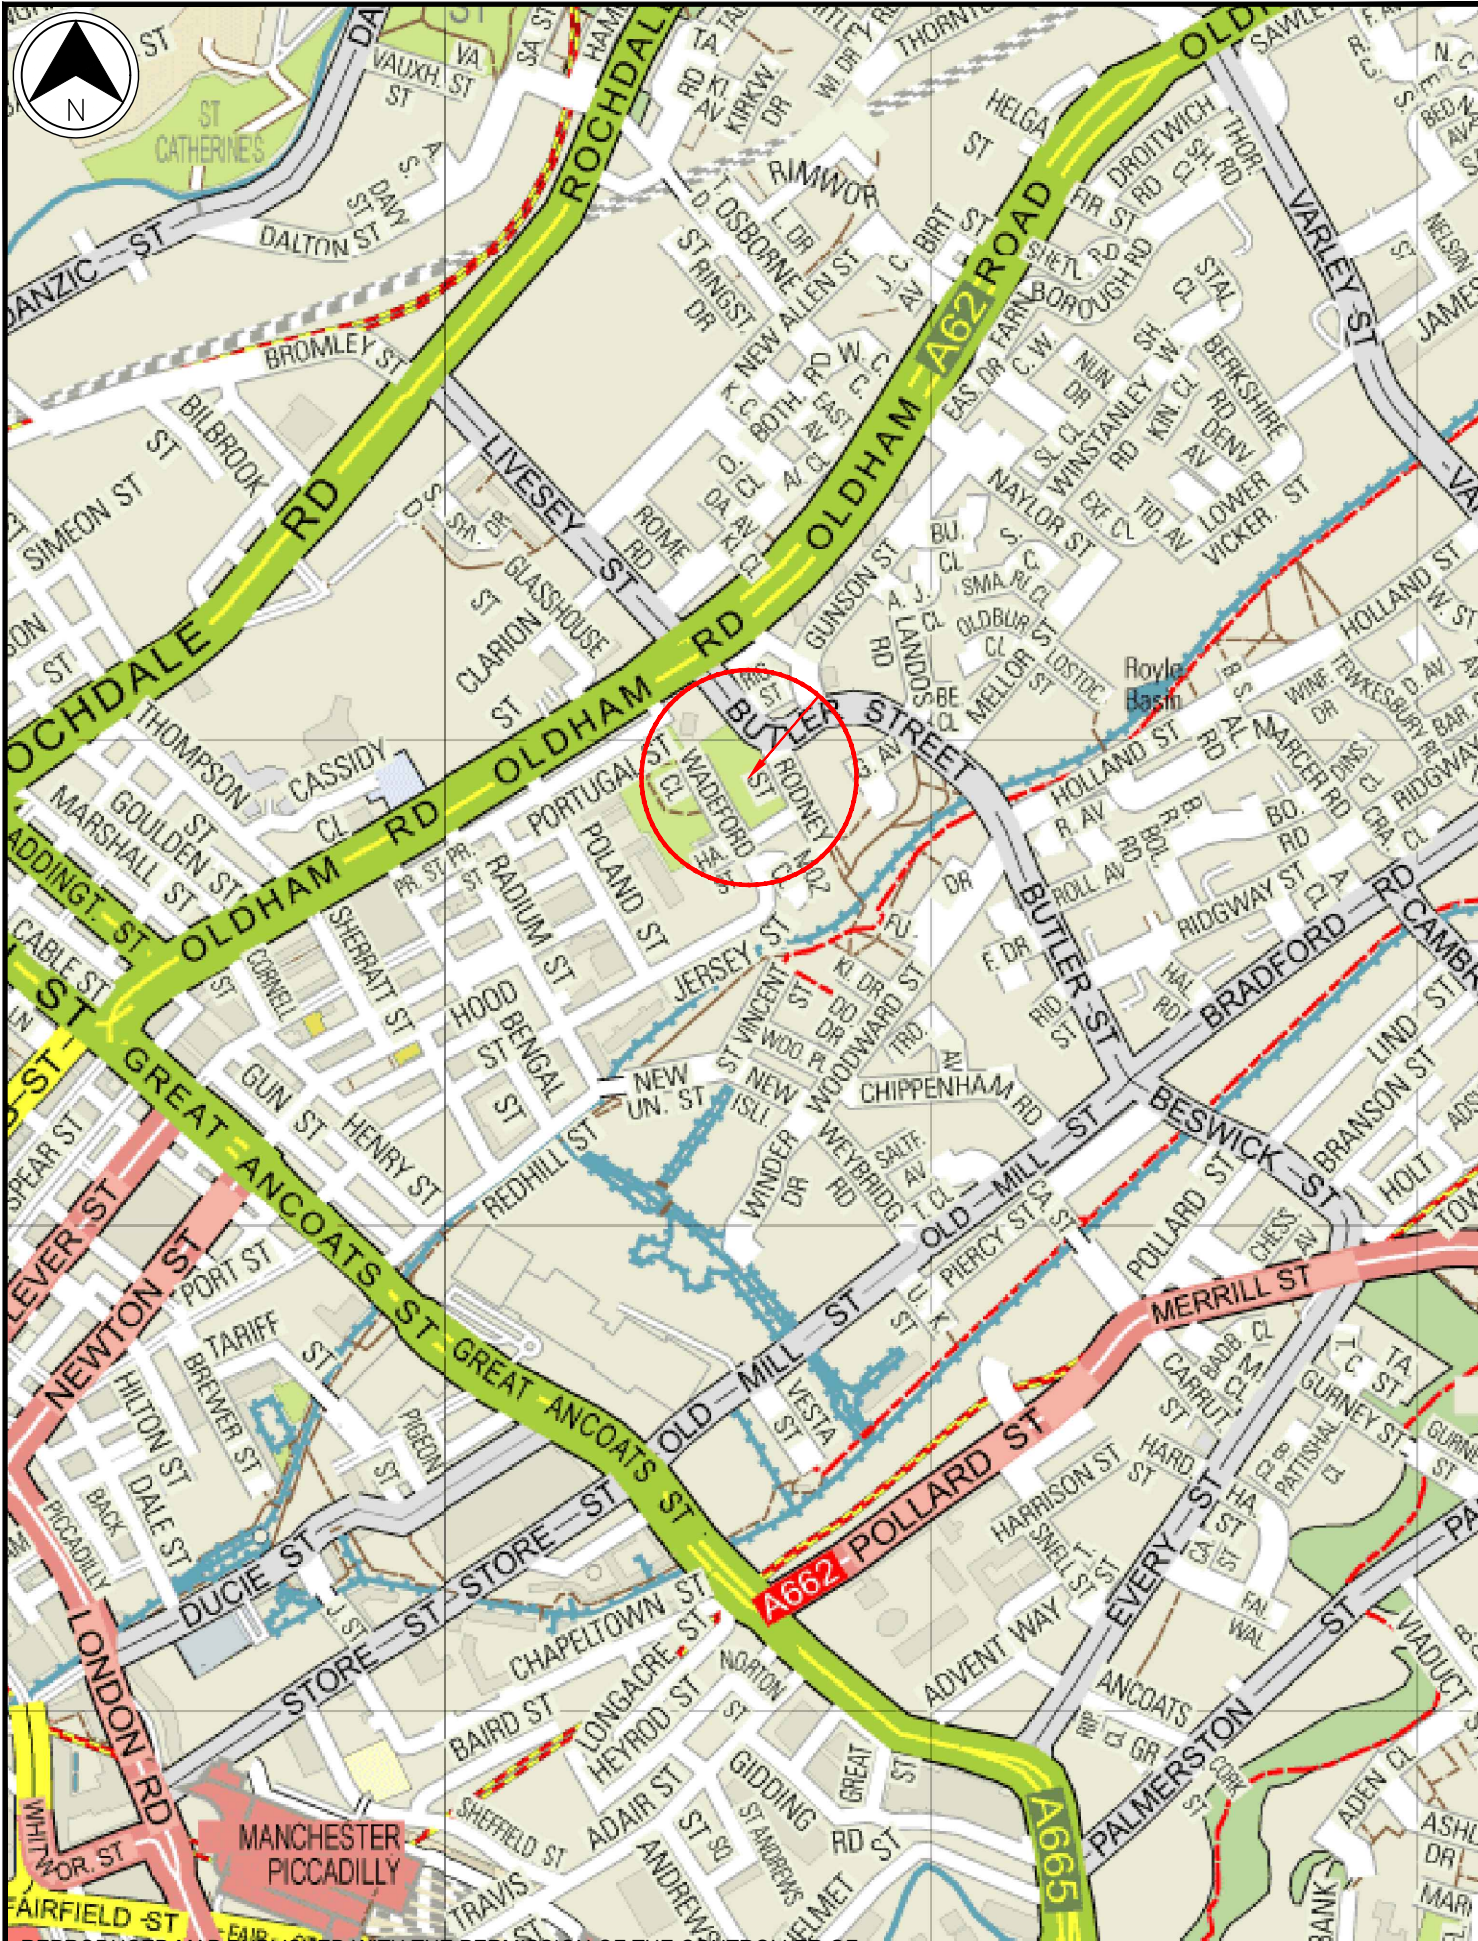

REPRODUCED MAP PUBLISHED WITH THE PERMISSION OF THE CONTROLLER OF HER MAJESTY'S STATIONERY OFFICE, © CROWN COPYRIGHT.
IDOM MEREBROOK LIMITED AL 100048771

IDOM

Wates Construction
Rodney Street, Ancoats
Site Location Plan

Cromford Mills, Mill Lane, Matlock, Derbyshire DE4 3RQ
t: +44(0)1773 829 988 f: +44(0)1773 829 393 e: info.derbyshire@idom.com

First Issue		13-05-2022	-
		FDO	LNW
ISSUE DETAILS		DWN	CHD
DWG NO.		22434-001-001	REVISION
SCALE		N.T.S	DATE
			May 2022
DRAWN		FDO	CHECKED
			LNW
			APPROVED
			LNW
			FRAME DIMS (mm)
			(A4) 250x181