




Hough End Leisure Centre

Artificial Turf Pitch


Infill Retention Details

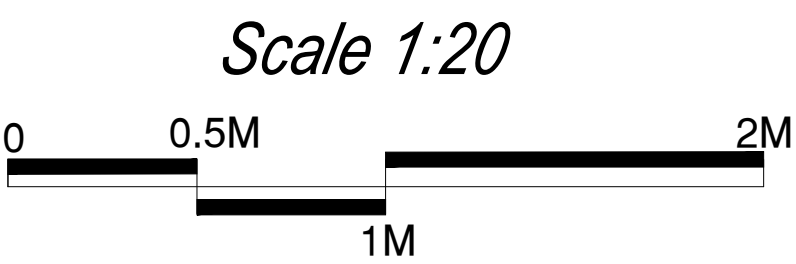


Porous concrete
40mm down
from kerb

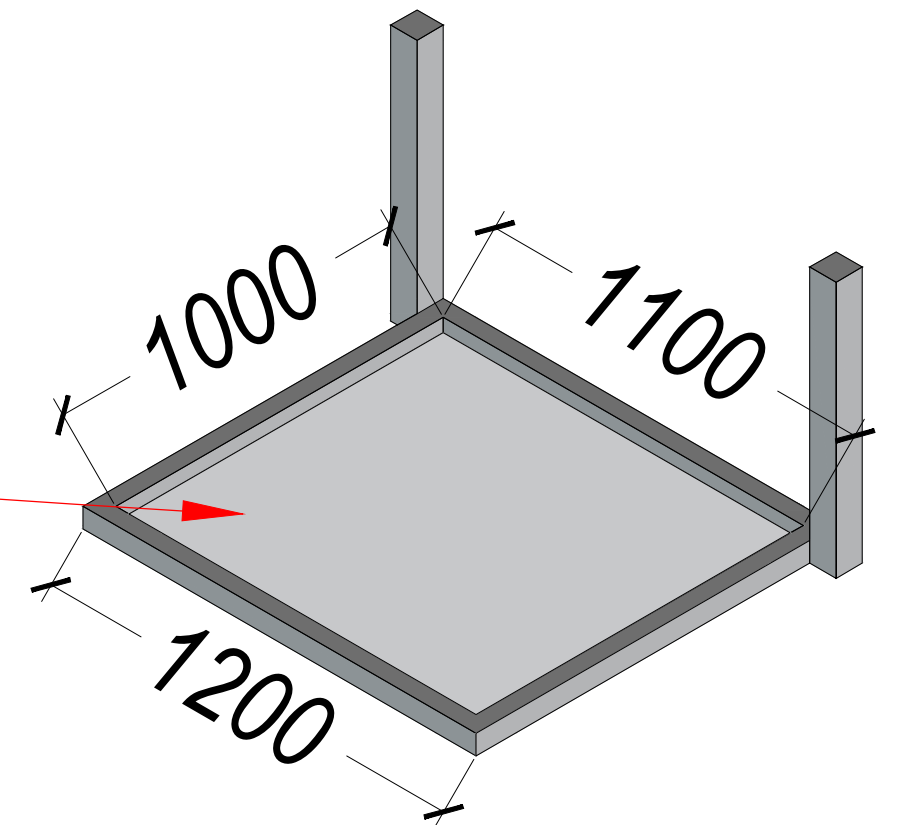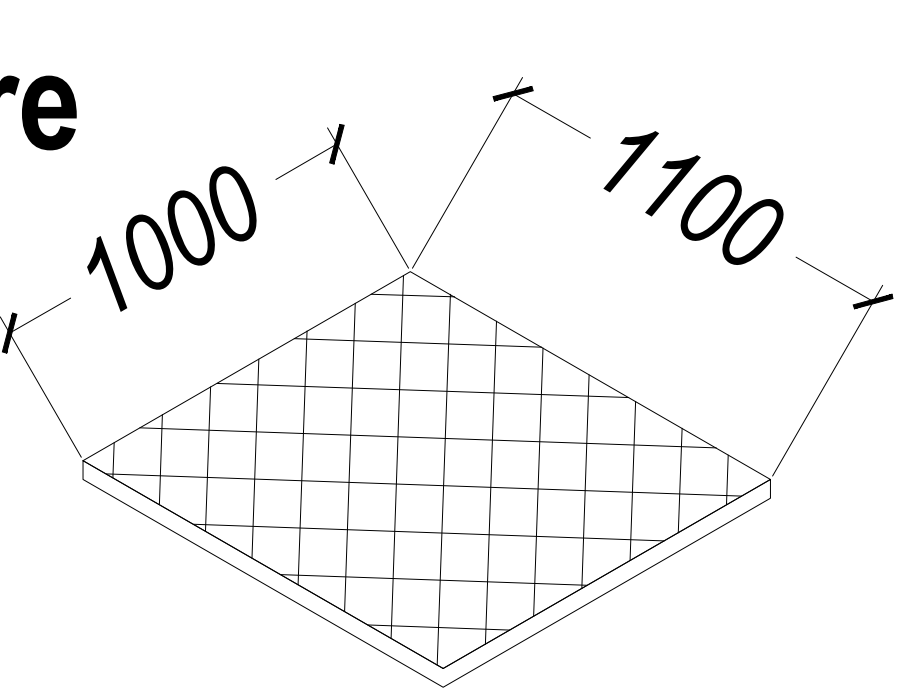


Single Gate Matwell

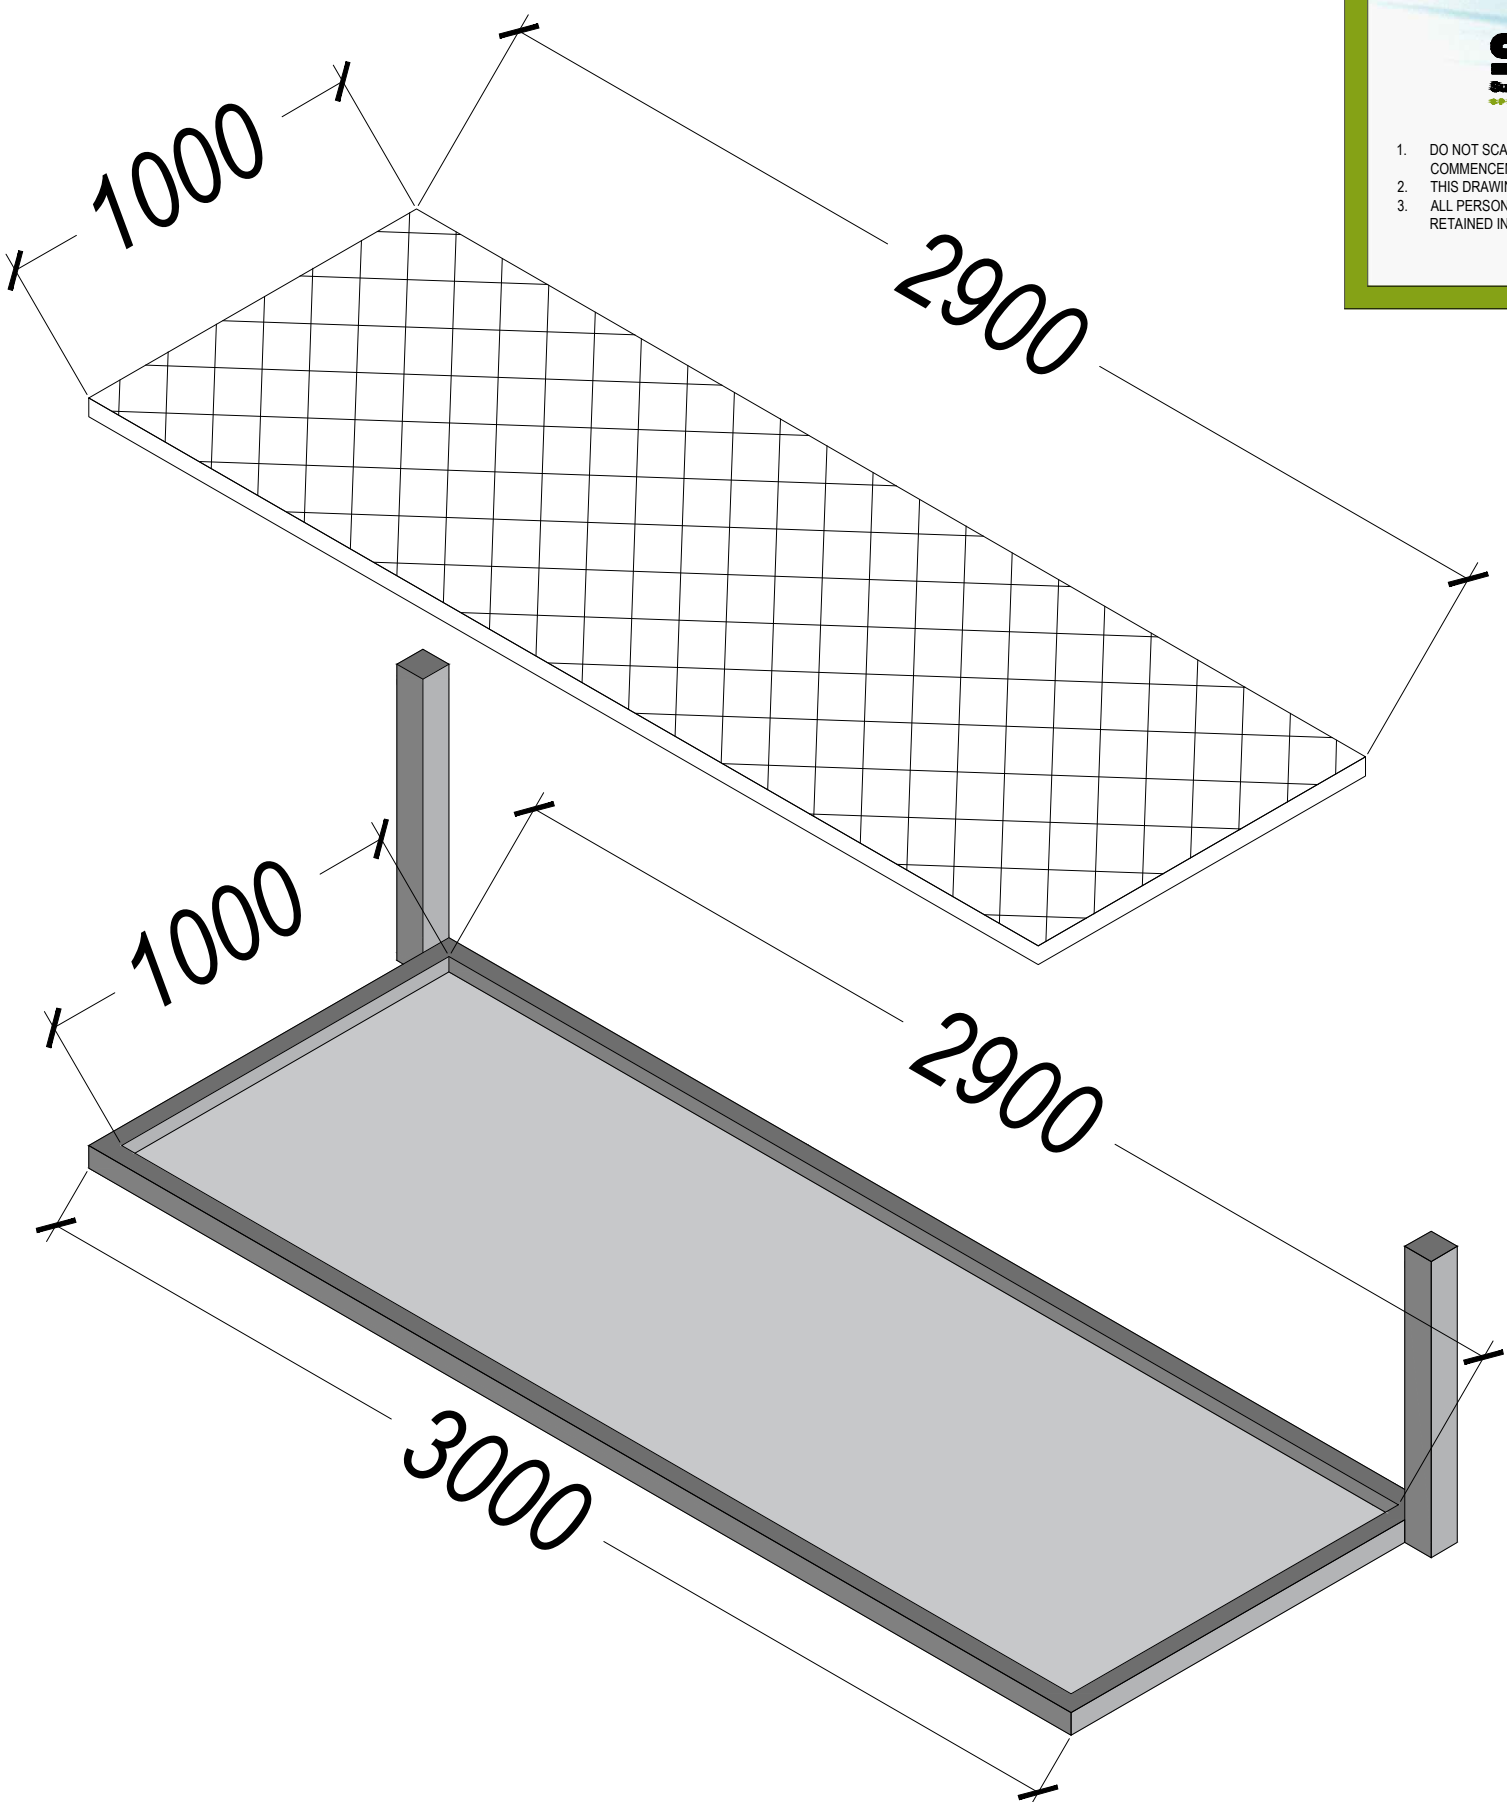

Double Gate Matwell

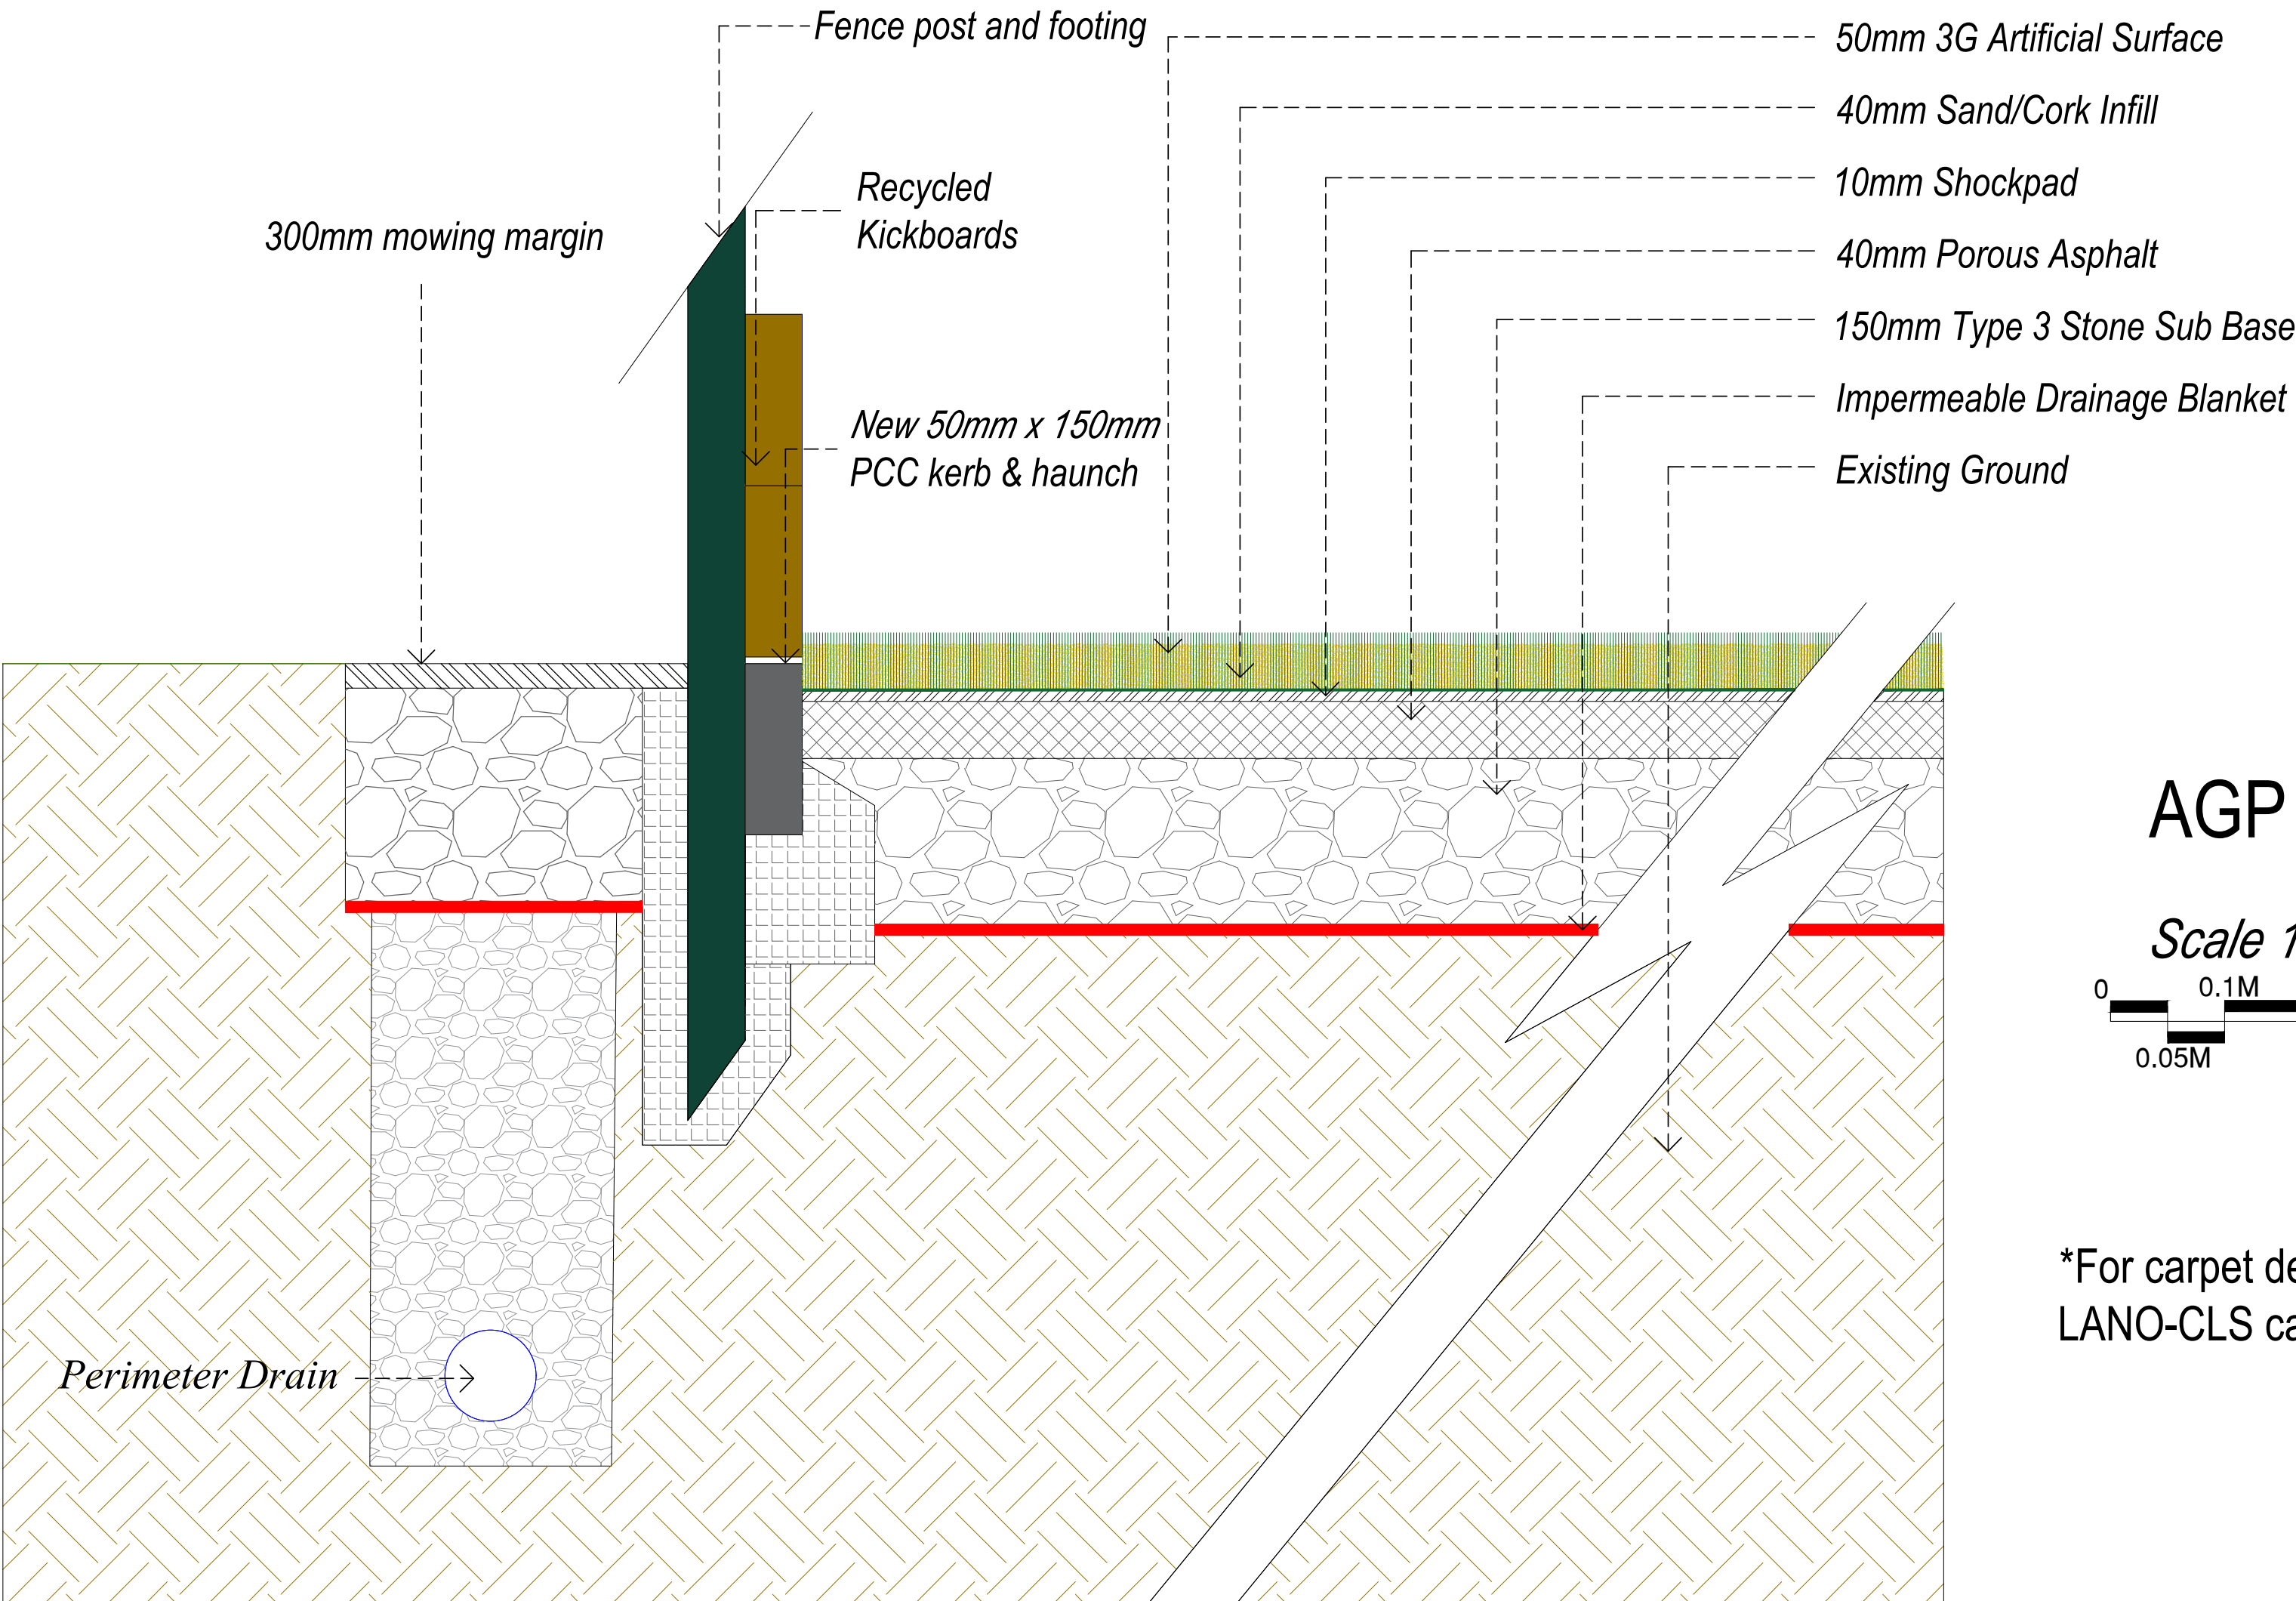

AGP Section

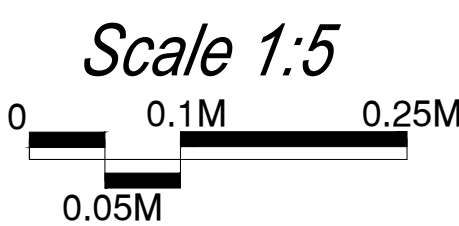

*For carpet details please refer to
LANO-CLS carpet specification details

00	PLANNING ISSUE	ME	WB	06.01.23
REV	DESCRIPTION	REV	CK	DATE
 Surfacing Standards Limited SPORTS PITCH CONSULTANTS				
AUTHOR ME				
TITLE Hough End Leisure Centre Artificial Turf Pitch AGP Section and Infill Retention Detail				
PROJECT LANO/CLS 015	SCALE 1:500	SIZE A1		
DRAWING No 05			REVISION 00	