


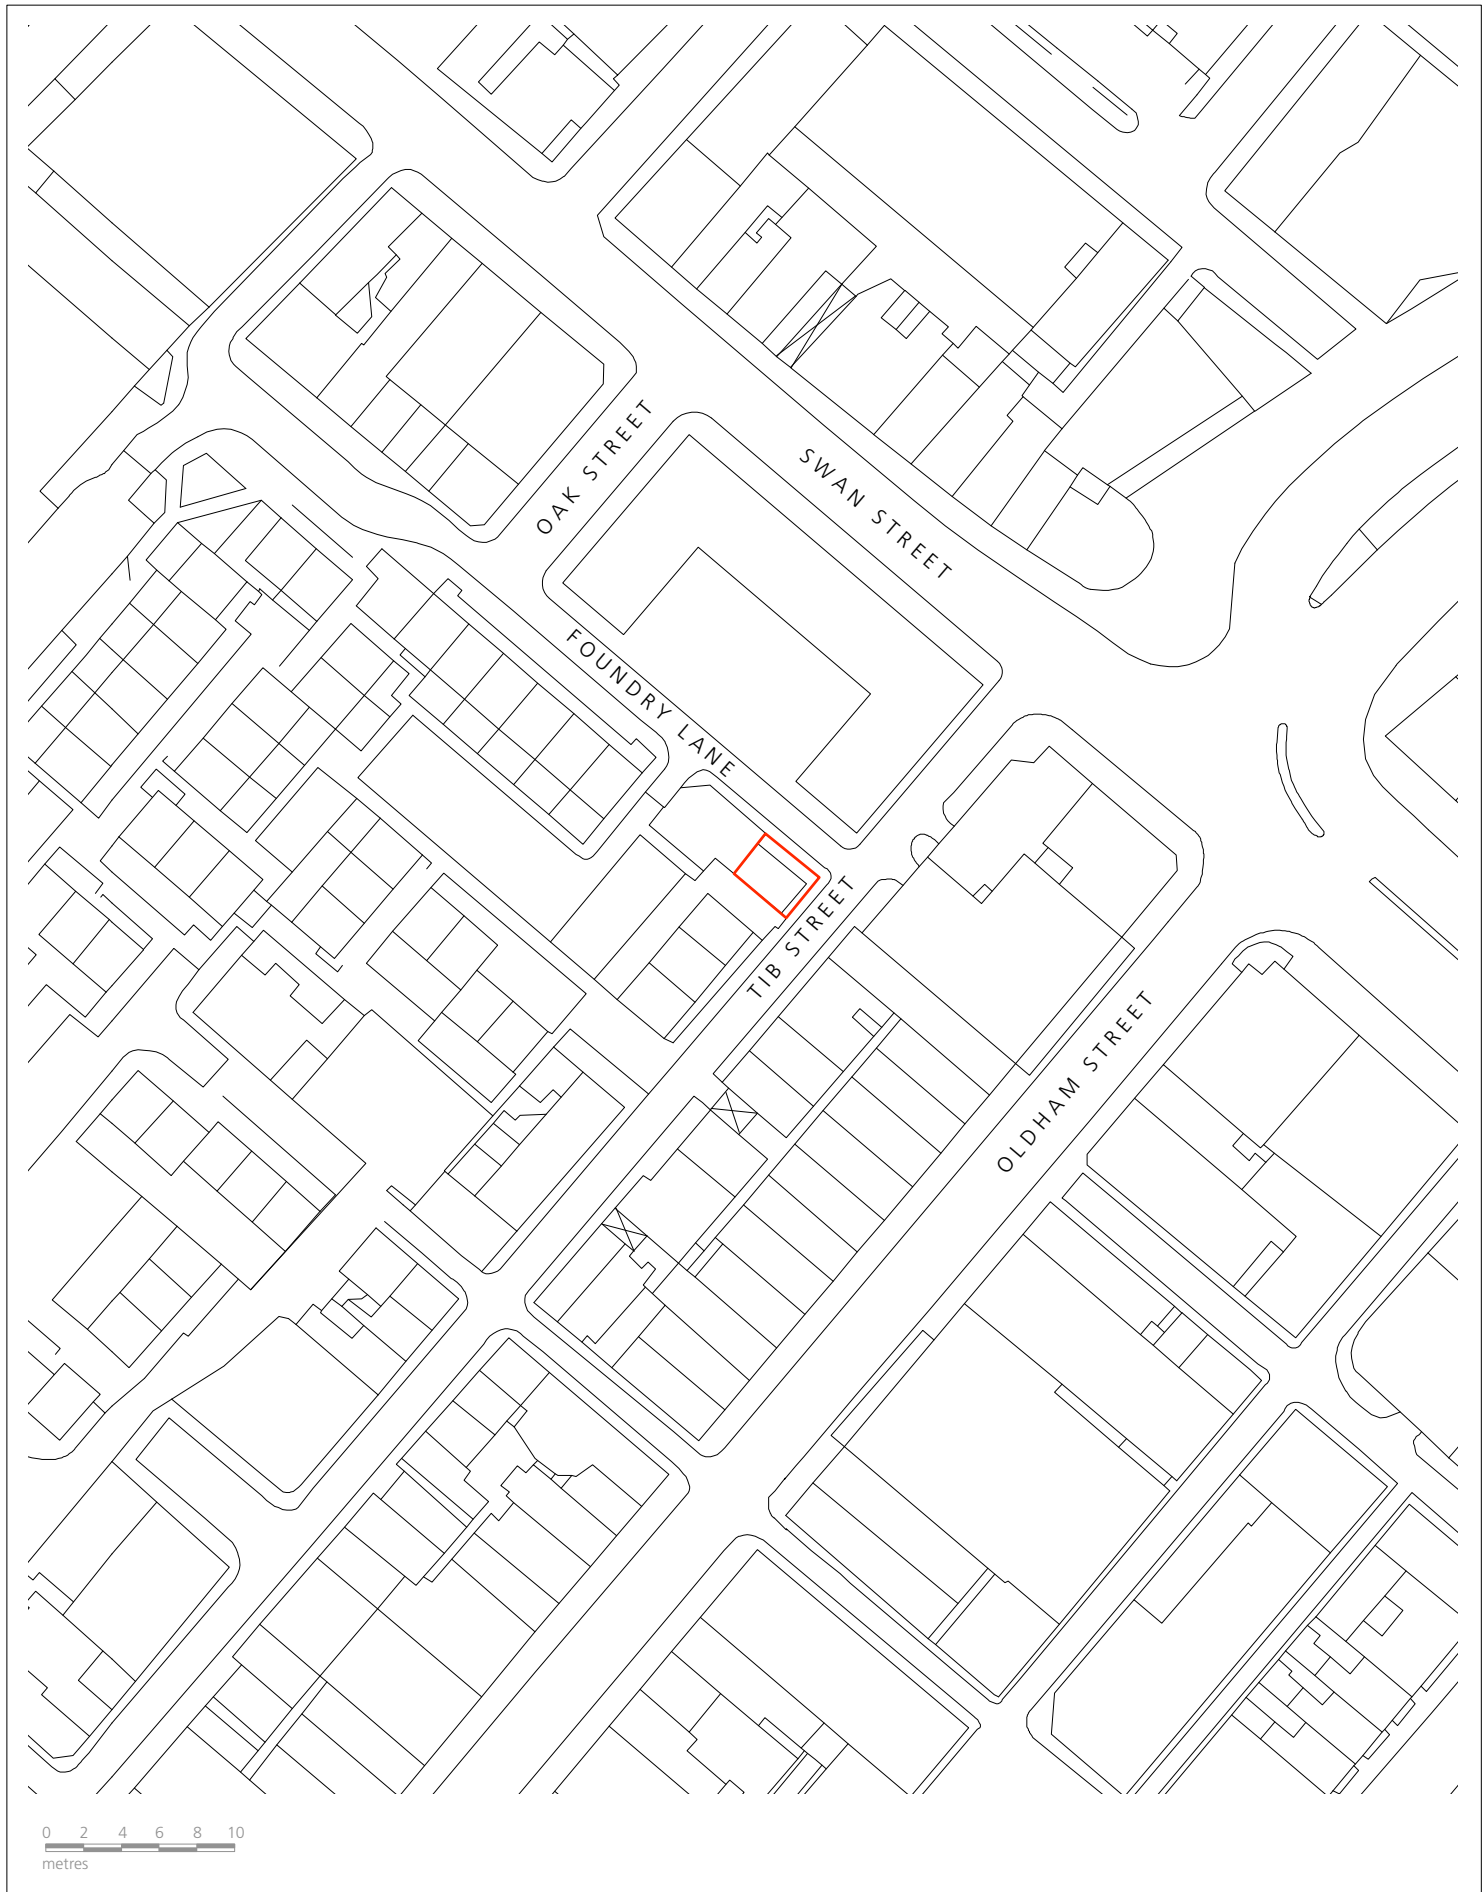

0 2 4 6 8 10
metres


TOTAL ARCHITECTURE

Architecture, Planning & Industrial Design

4 Ivy Mews
Burton Road
Manchester
M20 1LD

t: 07989 535487
e: totalarchitecture@gmail.com

Key Plan &
Northpoint

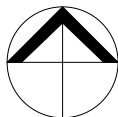

Client Workshop Properties

Project **Proposed Office Unit
Tib Street, Manchester**

Scale & Date 1:1000 @ A4 Mar 2014

Document **Location Plan**

Status For information

Doc Ref

219

PD

0001

-