CLASSIFICATION - Baseline (Low Risk)

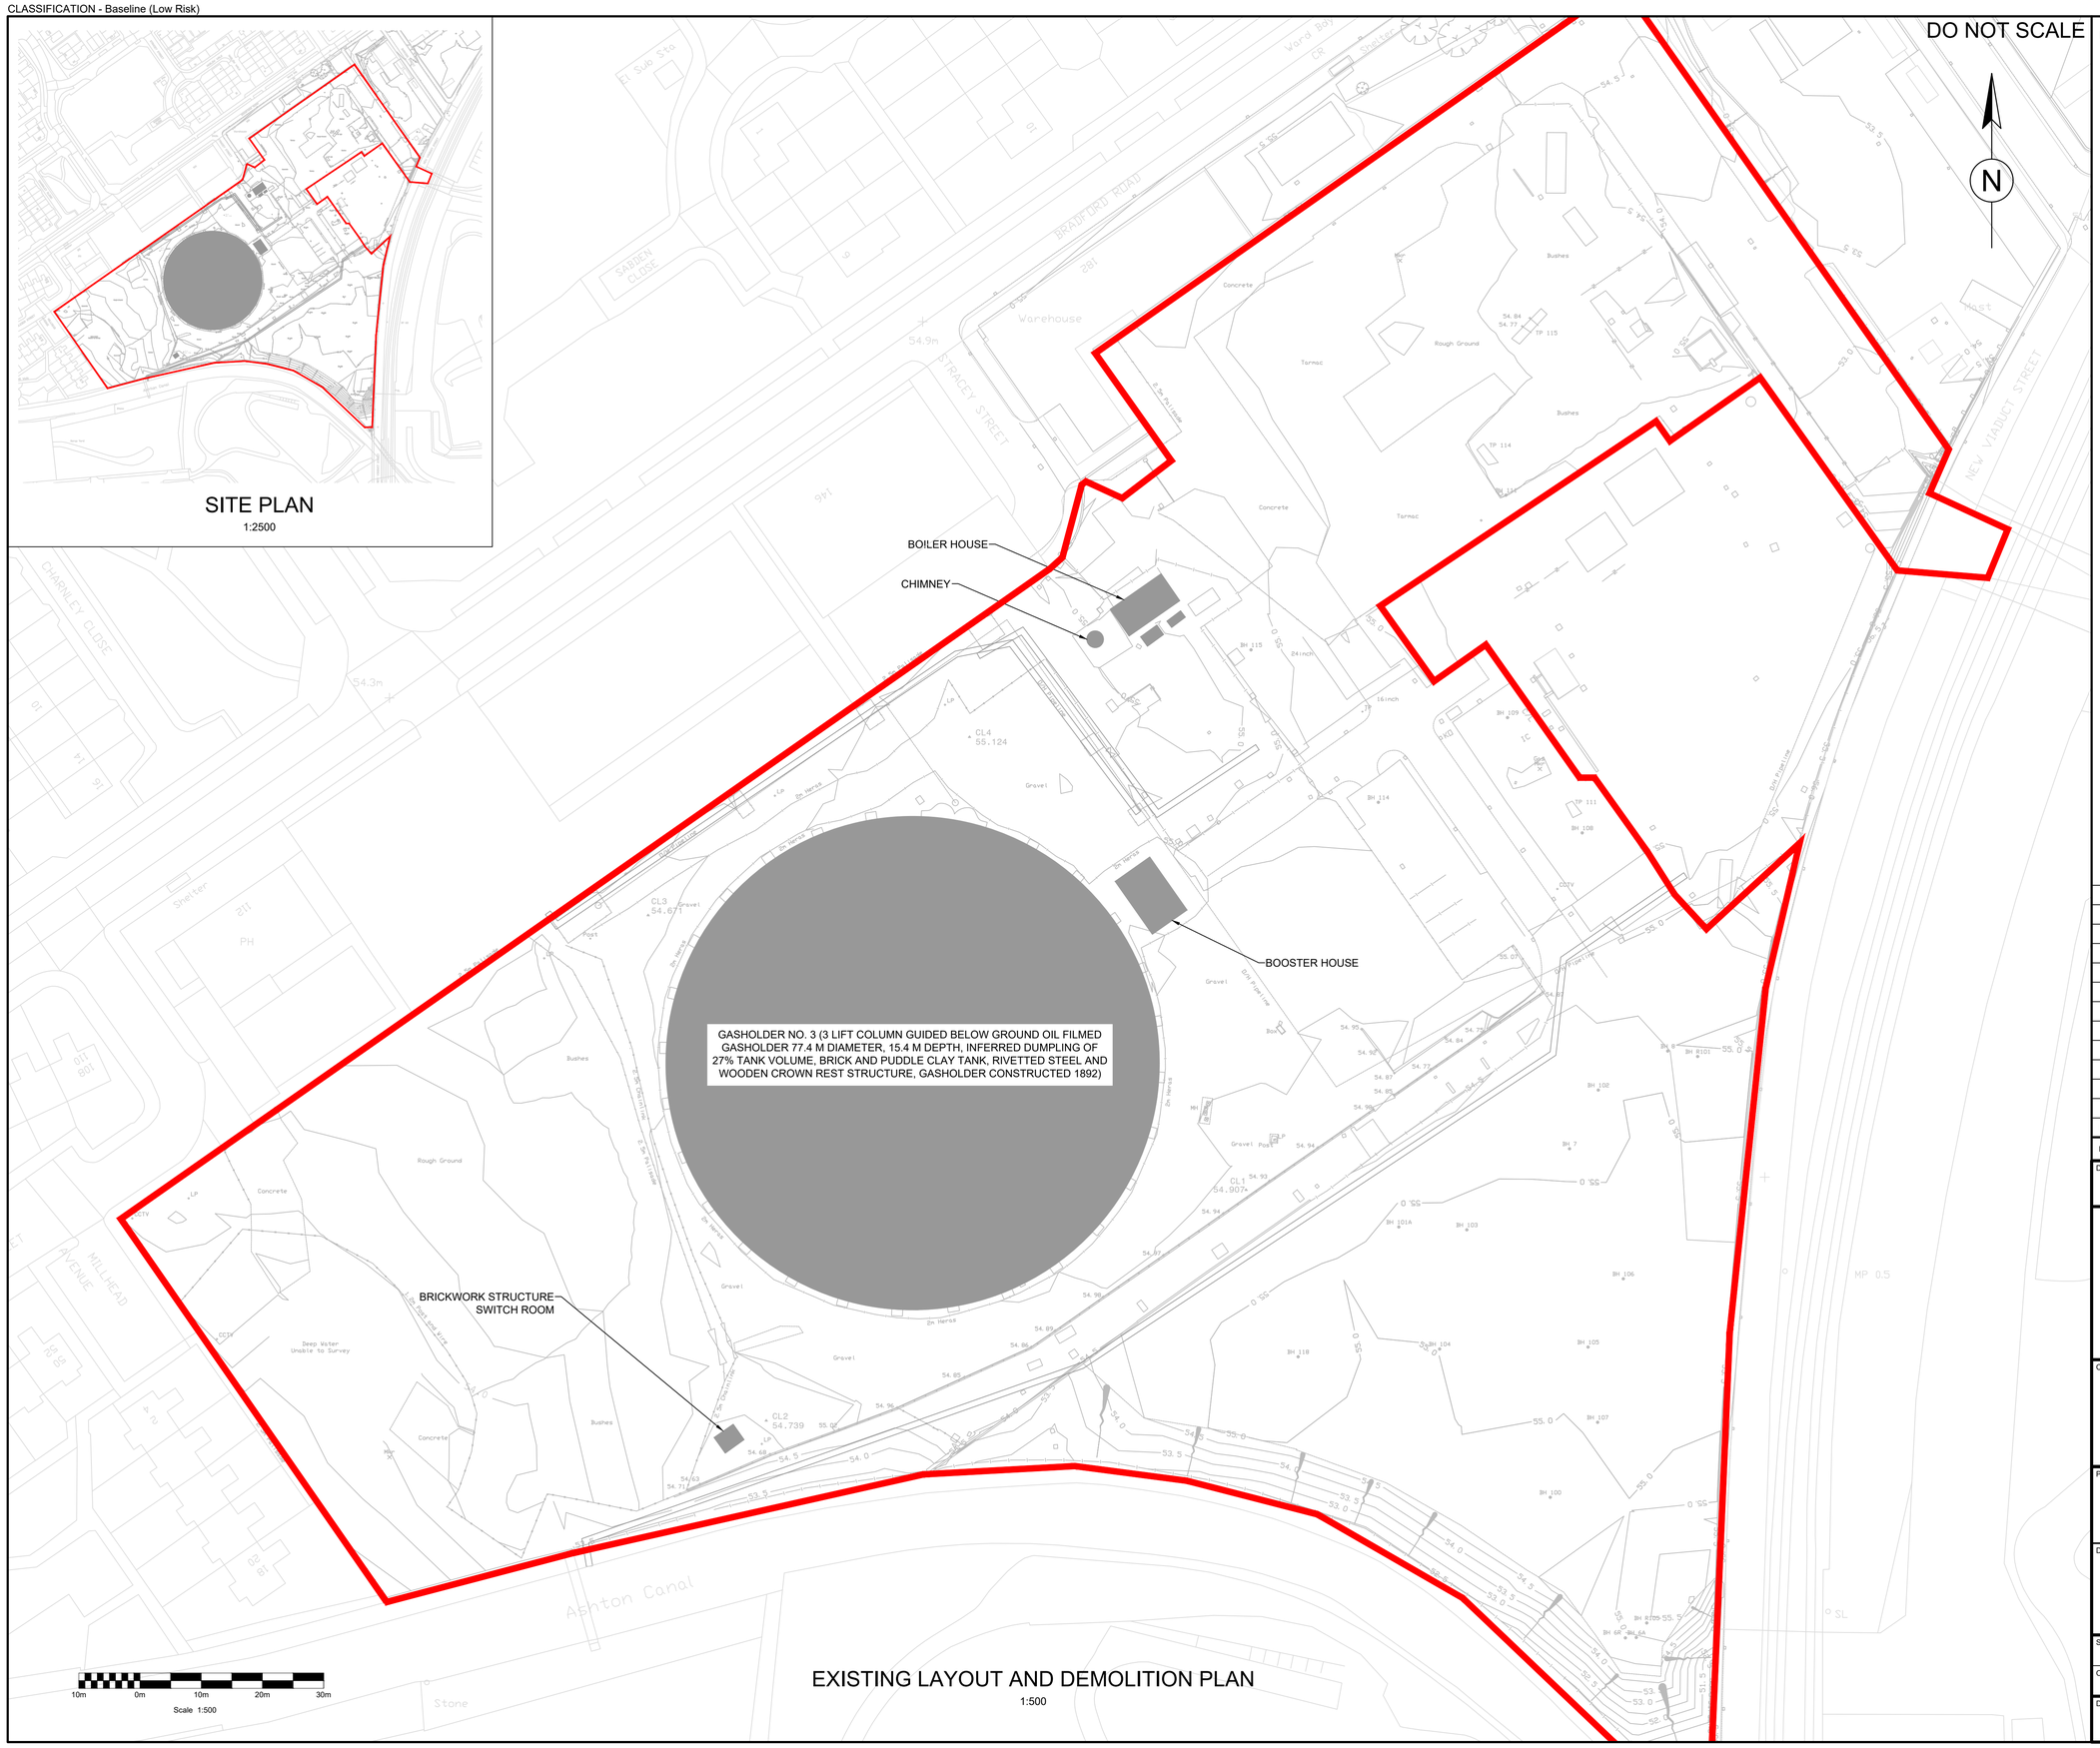

EXISTING LAYOUT AND DEMOLITION PLAN

1:500

LEGEND:

- APPLICATION NGPH BOUNDARY
- STRUCTURES ON SITE

Rev.	Date	Description	By	Chk'd	App'd
P01	18/11/22	FOR INFORMATION	JC	NS	RG

Drawing Status: FOR INFORMATION

Suitability: S2

SNC·LAVALIN

ATKINS

Member of the SNC-Lavalin Group

Albany Court
Monarch Road
Newcastle Business Park
Newcastle upon Tyne
NE4 7YB

Tel: +44 (0)1912 334466
Fax: +44 (0)1912 730158
www.atkinsglobal.com

© SNC-Lavalin (2018)

Client: nationalgrid

Project Title: NGPH MILES PLATTING DEMOLITION AND INFILLING

Drawing Title: FIGURE 2 SITE LAYOUT PLAN

Scale	Designed	Drawn	Checked	Authorised
1:500	MF	JC	NS	RG
Original Size: A1	Date: 14/02/22	Date: 18/11/22	Date: 18/11/22	Date: 18/11/22

Drawing Number: FIGURE 2

Revision: P01

Internal Project Number: XXXXXXX

CLASSIFICATION - Baseline (Low Risk)