


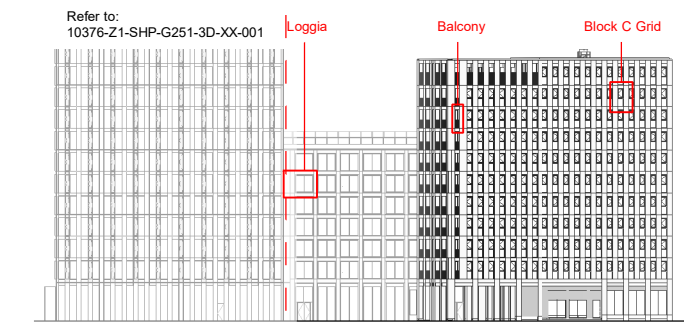


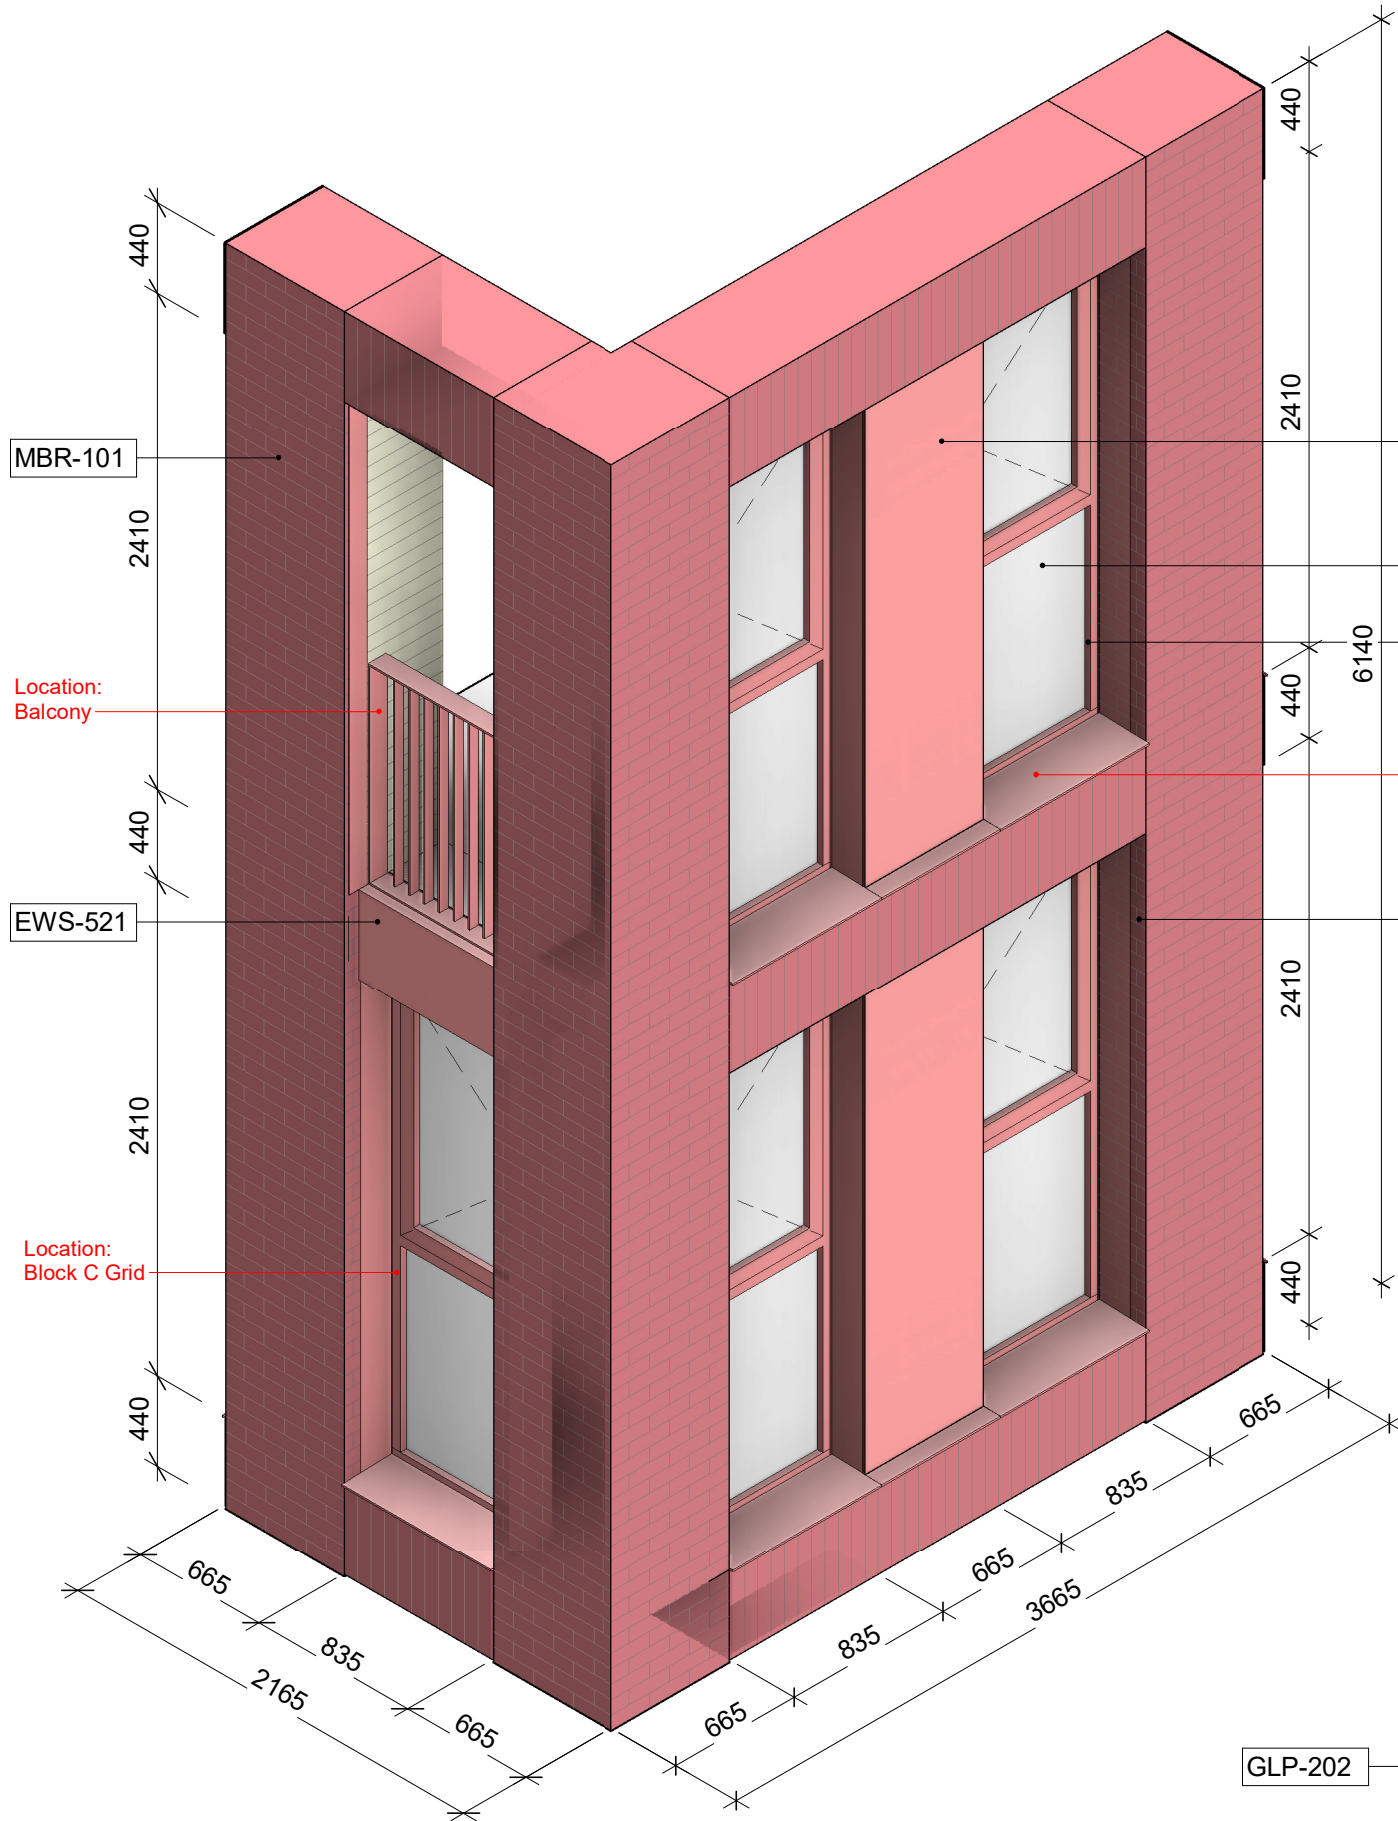

Key Elevation - South

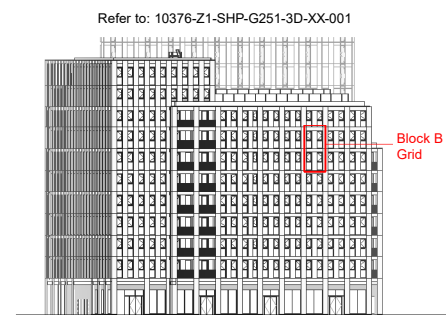

Key Elevation - East

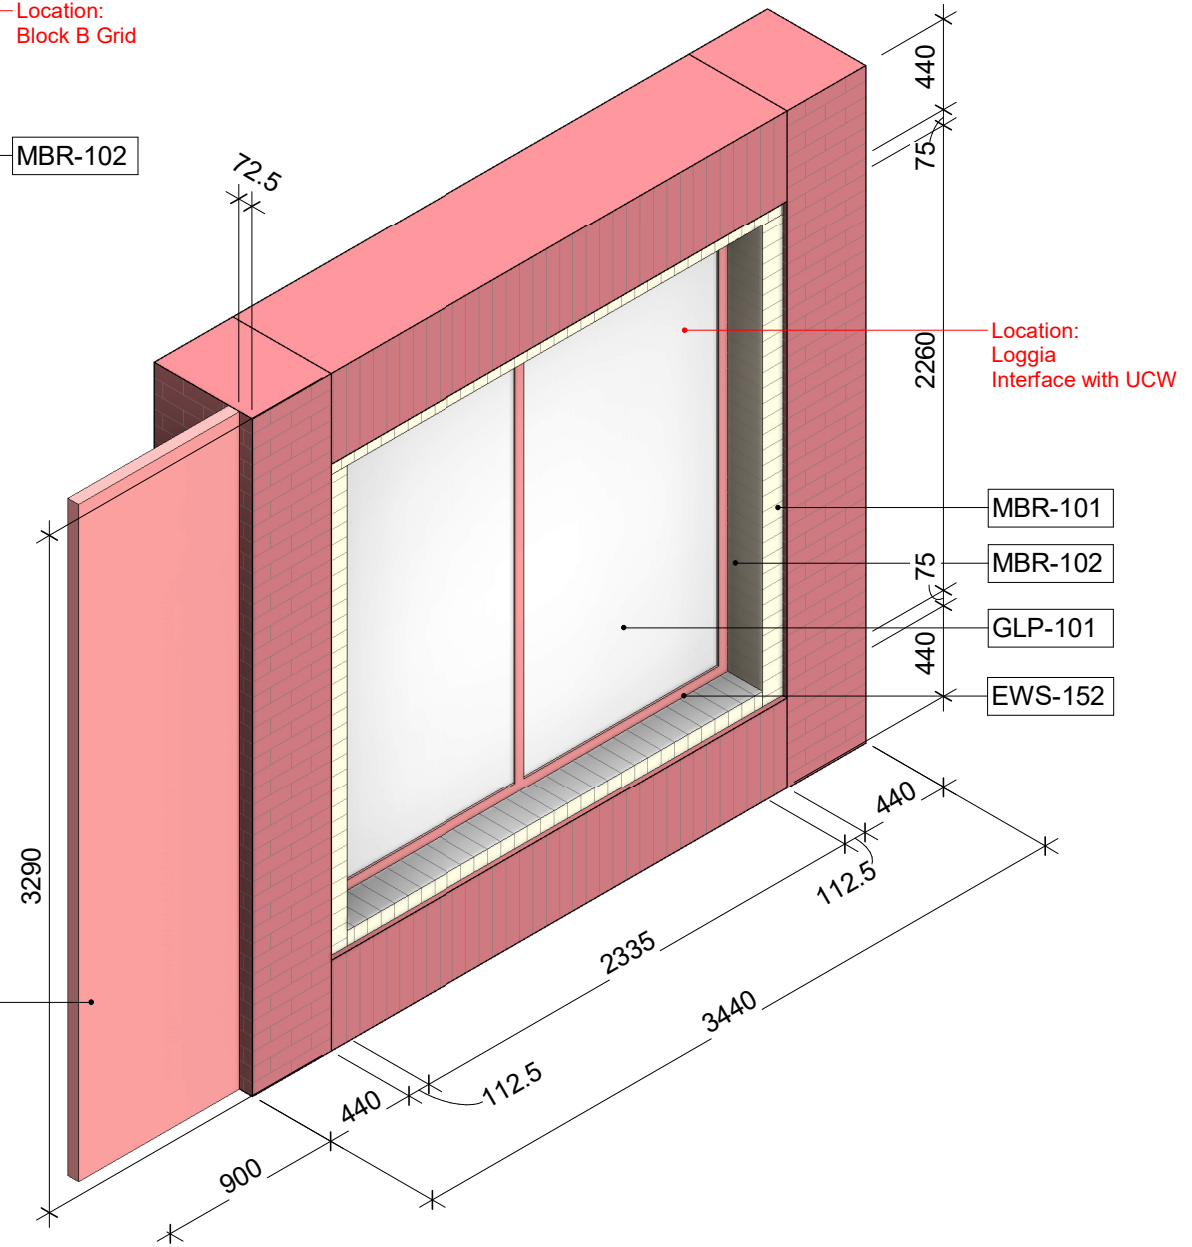

This drawing is copyright. Do not scale off dimensions. All dimensions to be checked on site by contractor. Contractor to report any dimensional discrepancies, errors or omissions prior to commencing on site.

NOTE: DO NOT SCALE OFF DRAWING REFER TO INDICATED DIMENSIONS ONLY.

DRAWING TO BE READ IN CONJUNCTION WITH SHP SPECIFICATION.

CONTRACTOR TO REPORT ANY DIMENSIONAL DISCREPANCIES, ERRORS OR OMISSIONS PRIOR TO COMMENCING ON SITE.

ALL CONSTRUCTION DETAILS TO BE COORDINATED WITH ADJACENT TRADES AND SE/ME ENGINEERS DETAILS.

Rev	Date	Description
P01	2022-07-08	FIRST ISSUE
P02	2022-07-29	STAGE 4 ISSUE
P03	2022-11-25	LOCATION KEY AND ANNOTATION UPDATE
P04	2022-12-12	PODIUM TO TOWER INTERFACE ADDED

Project Title
Port Street, Manchester
Manchester

Drawing Title
Z2 Podium - Facade Visual Mock-up
Option 1

Status
STAGE 4- PRELIMINARY

Project No 10376	Scale N/A@A3
---------------------	-----------------

SHP Drawing Code 10376-Z2-SHP-G251-3D-XX-001	Revision P04
---	-----------------

simpsonhaugh

Manchester
+44 (0)161 836 2345

London
+44 (0)20 7549 4000

© SimpsonHaugh and Partners 2022