

A1

1

2

3

4

5

6

7


8

9

10


11

Do not scale

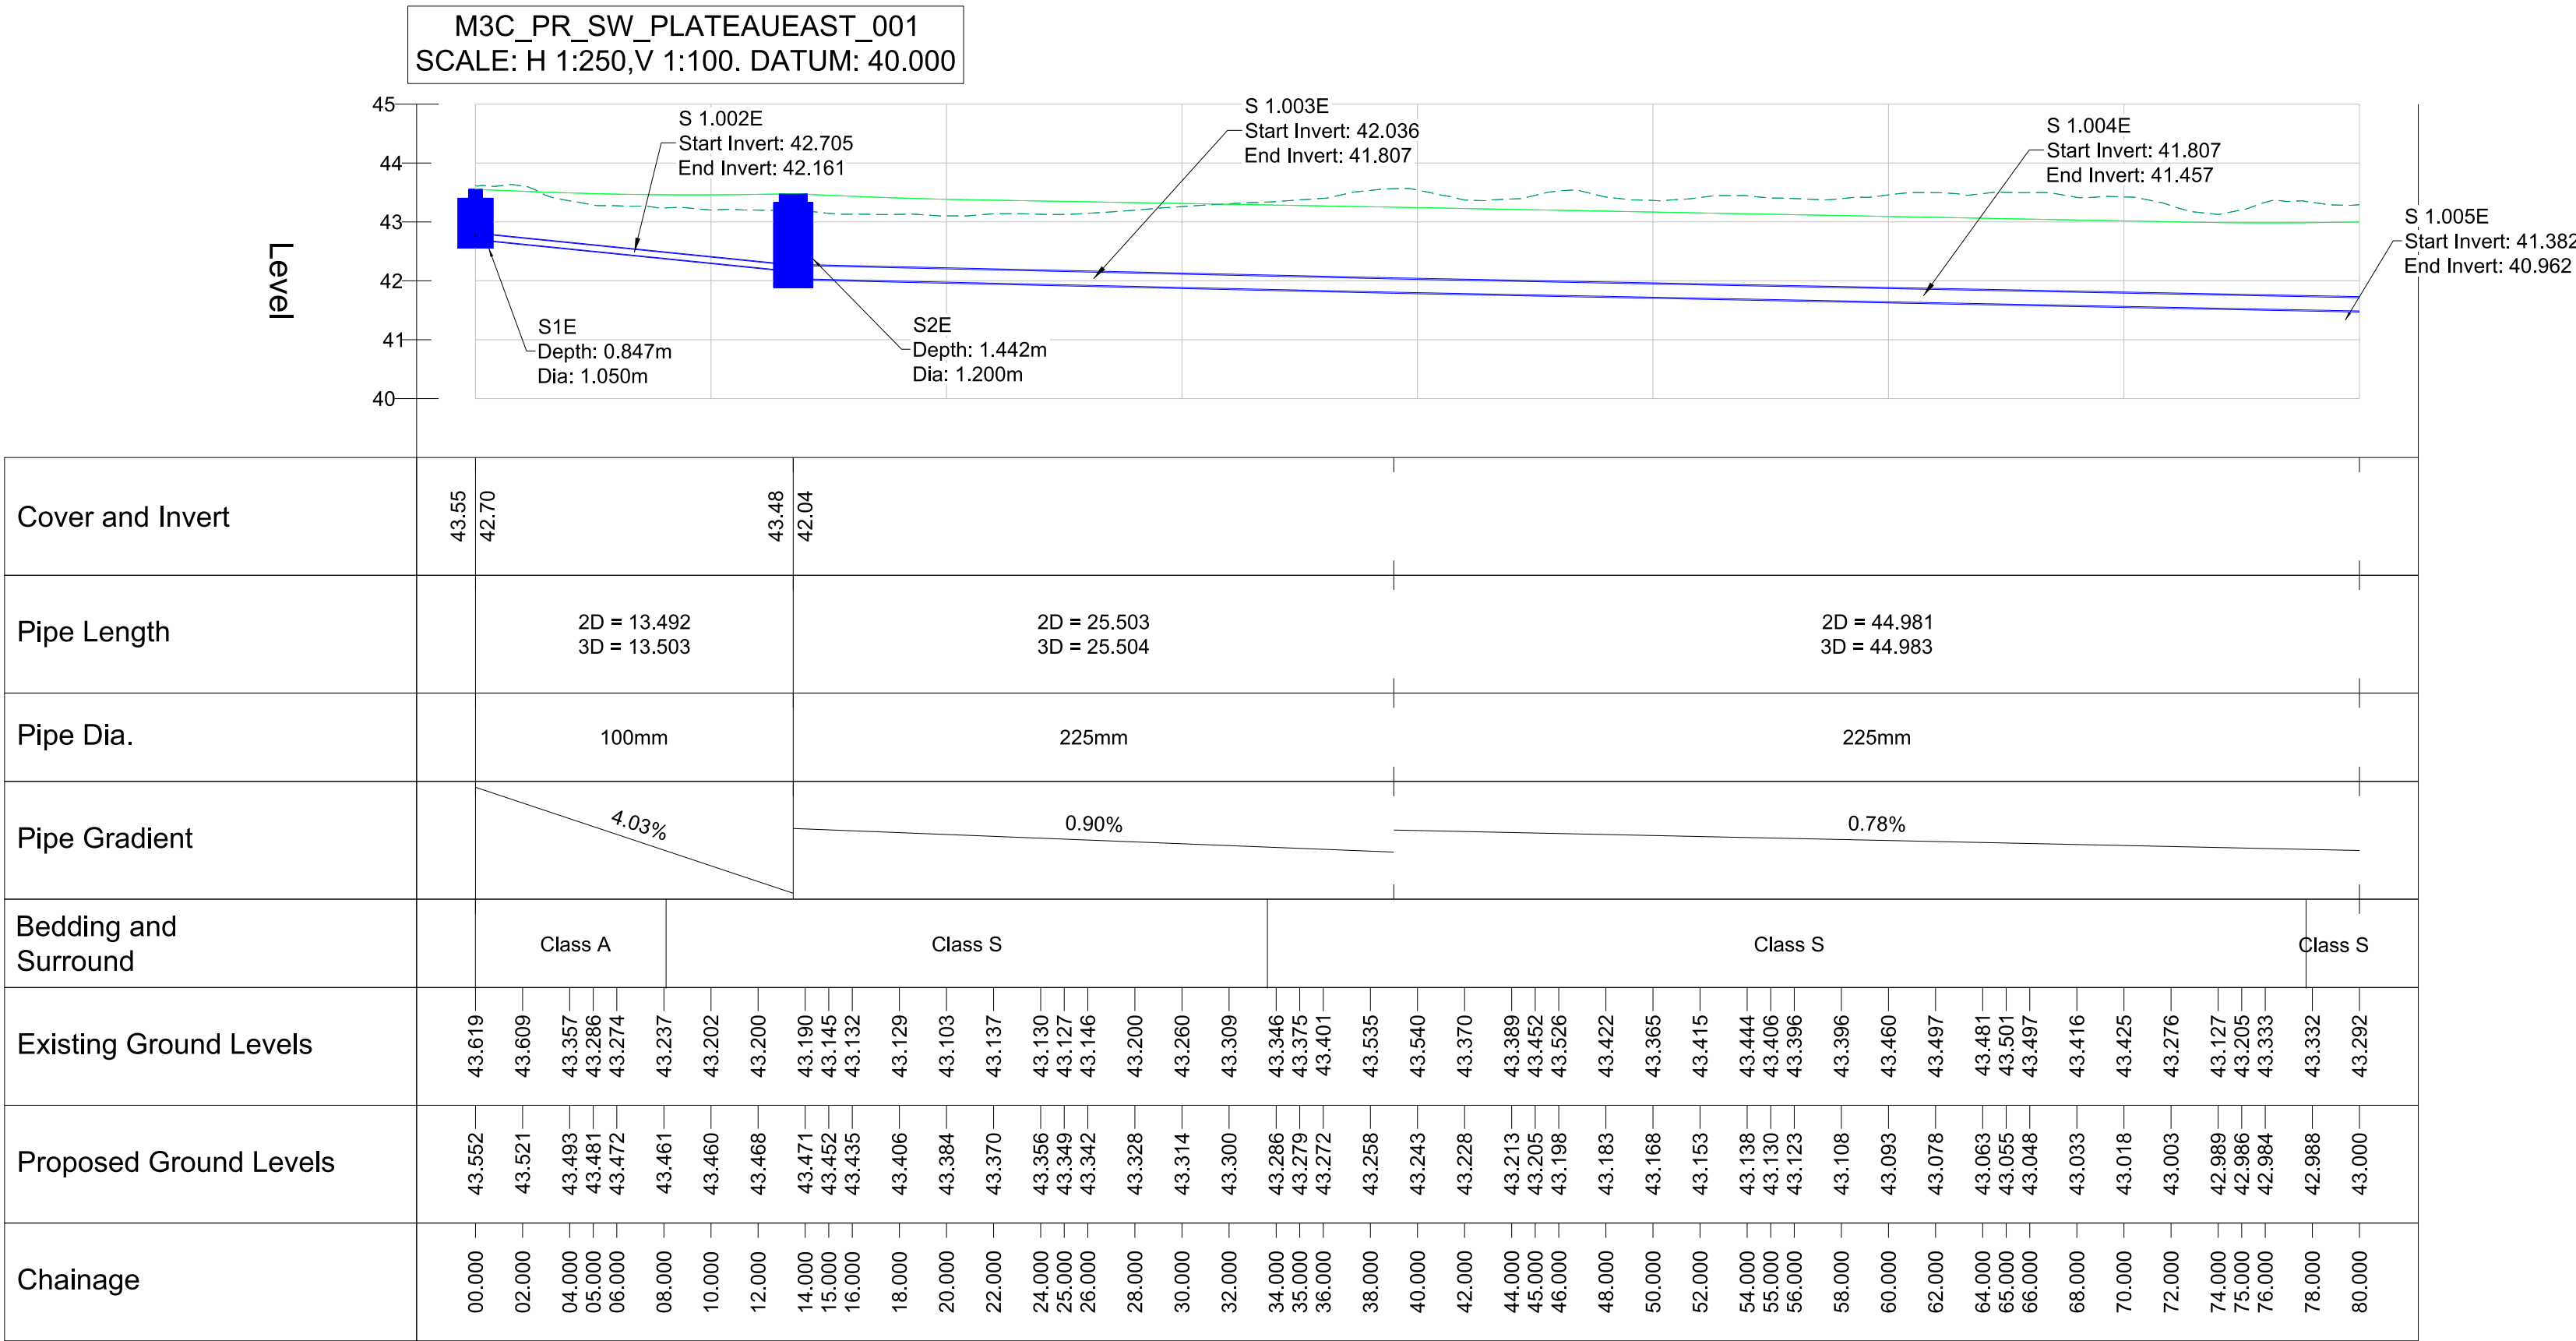

S 1.002E to S 1.006E

Scale: H 1:250, V 1:100

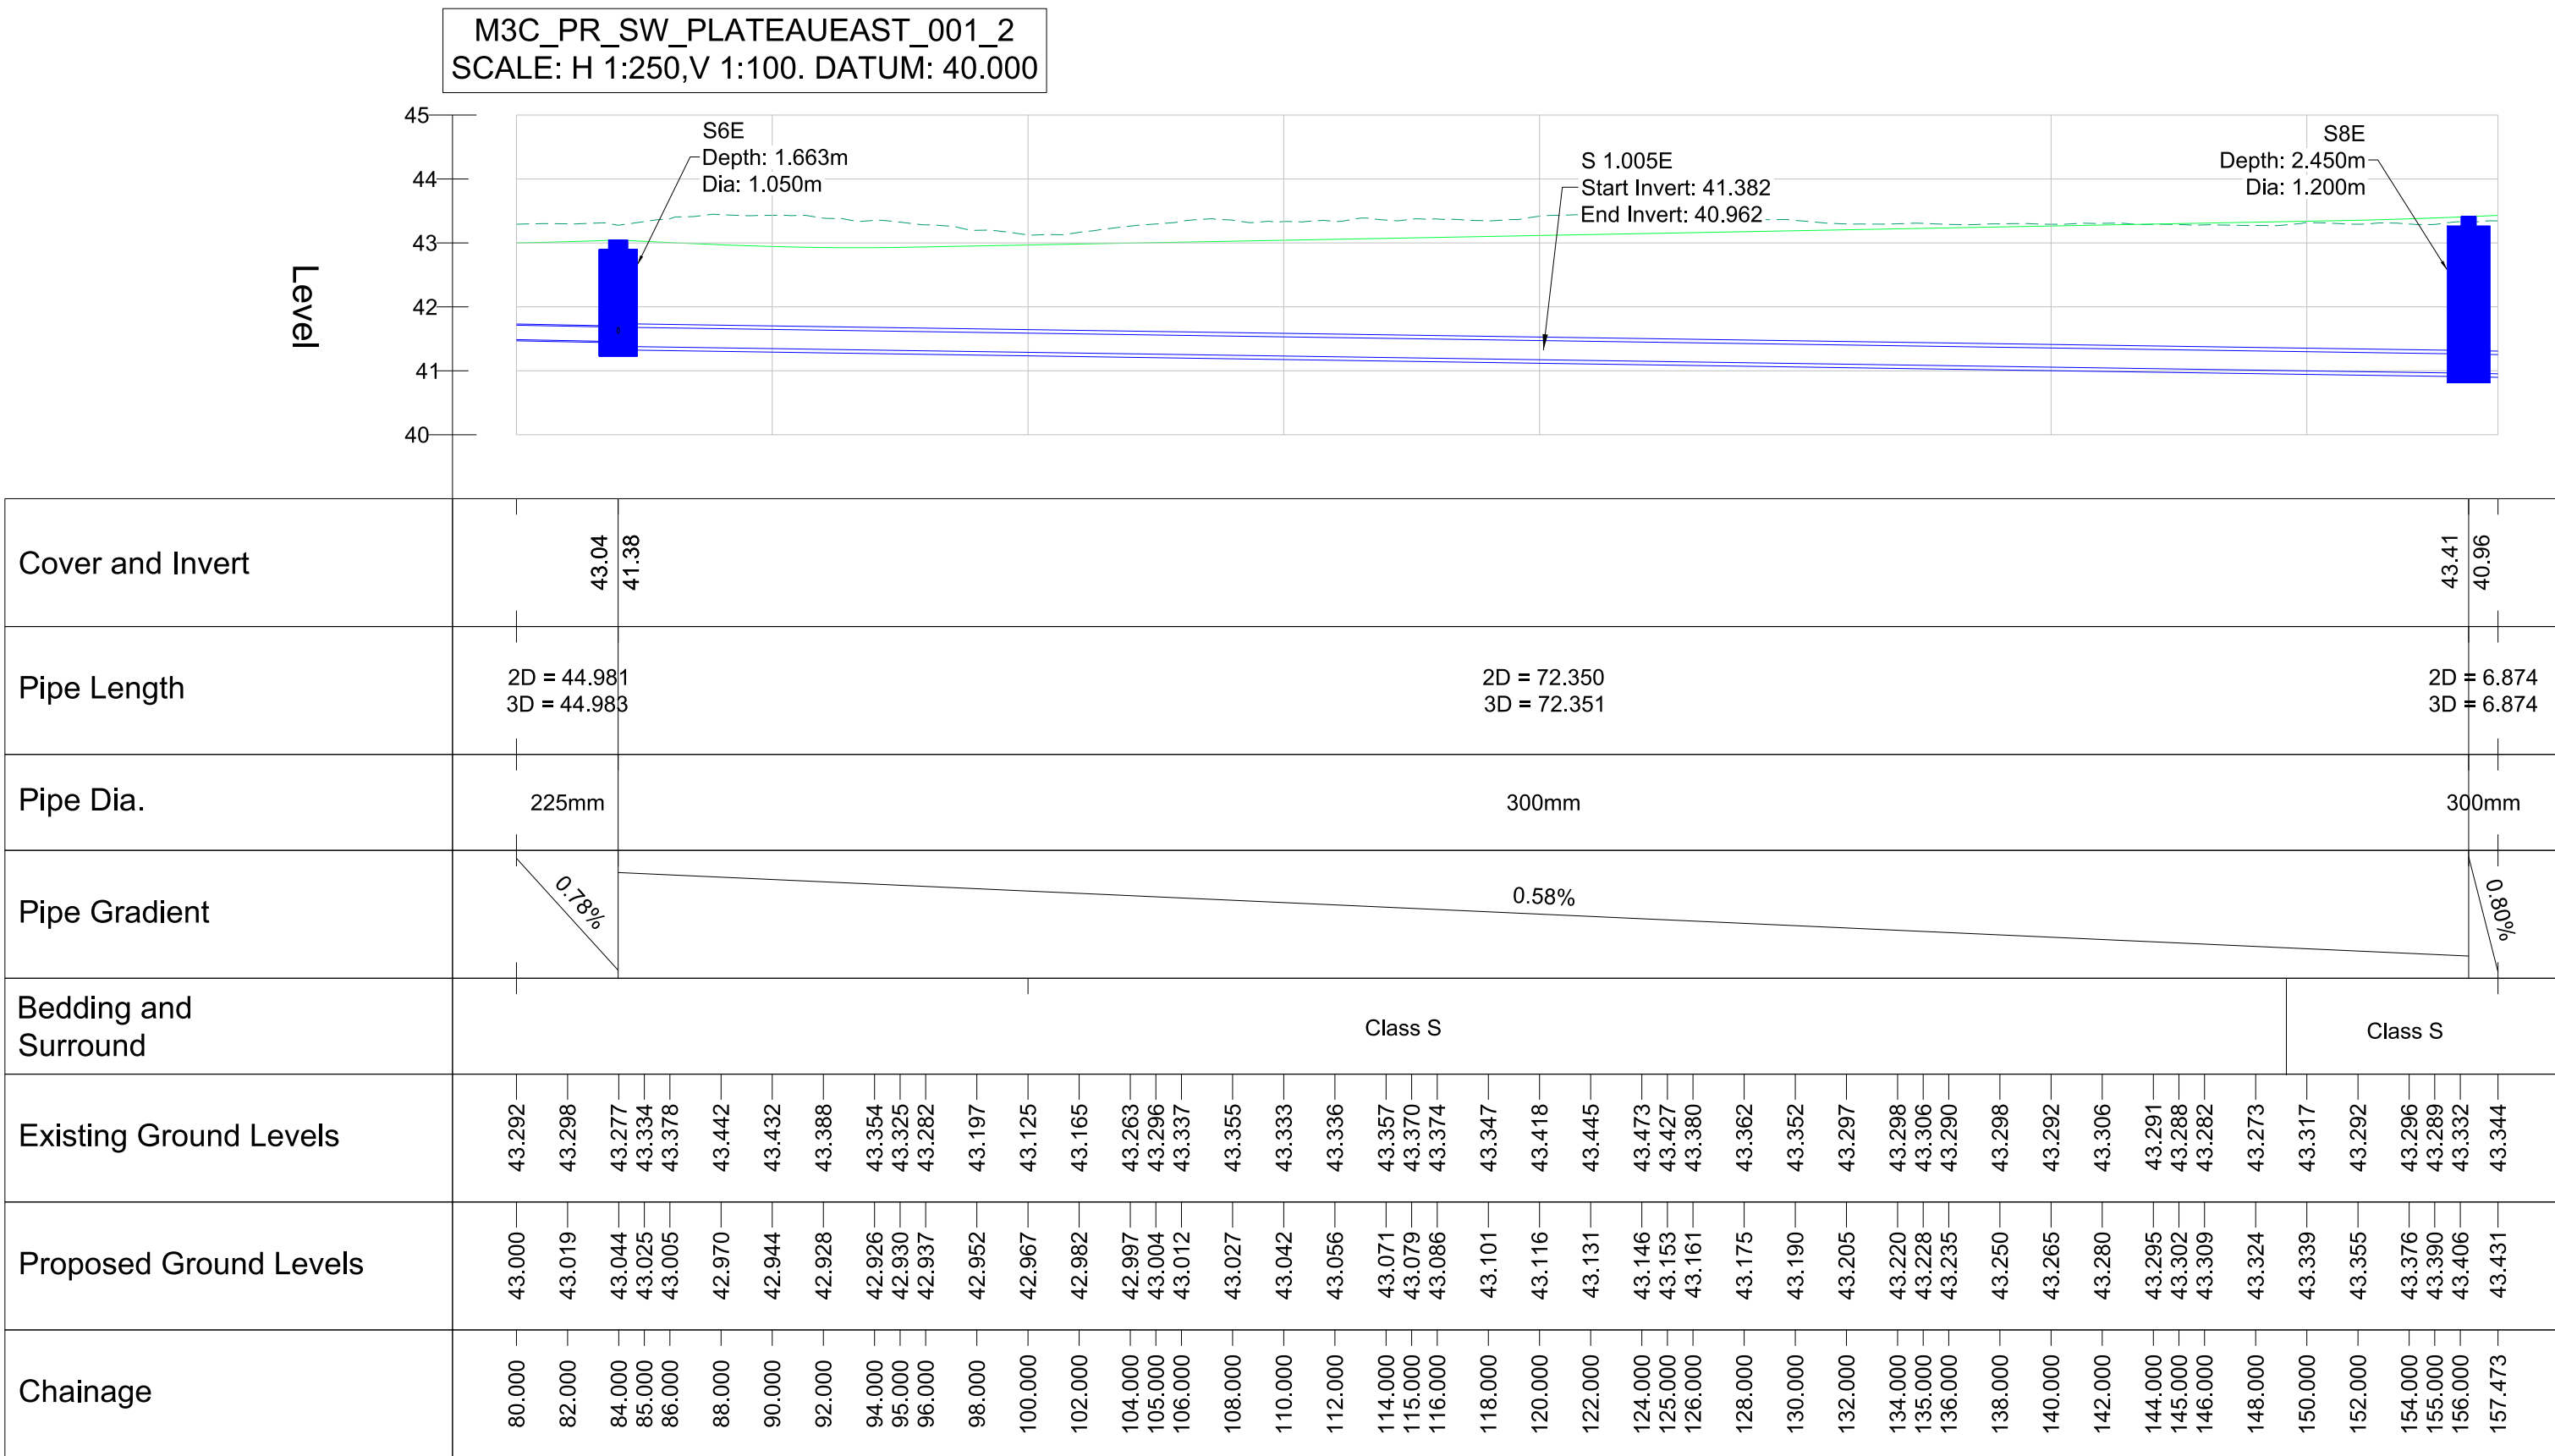

S 1.002E to S 1.006E continuation

Scale: H 1:250, V 1:100

Notes

1. All dimensions are in metres unless stated otherwise.
2. All levels are in metres above Ordnance Datum unless stated otherwise.
3. Do not scale from this drawing.
4. Drainage construction materials:
 - All polypropylene & PVC pipes shall comply with BS EN 13476. All polypropylene & PVC pipes to have BSI kitemark status (certified to WIS 4-35-01)

Key

- Proposed Surface
- Existing Surface
- Proposed SW Pipes Adopted
- Proposed SW Structures Adopted

Rev	Date	Description	By	Chkd	Appd	Auth
P01	14/07/22	WS4 Issue to BAM		DH	DH	RG
P02	08/08/22	Issued for Technical Approval		ES	DH	RG
P03	10/10/22	Full WS4 Issue		ES	DH	RG
P04	20/10/22	Issued for Full WS4		ES	DH	RG

ARUP

6th Floor 3 Piccadilly Place
Manchester M1 3BN
Tel +44 161 228 2331 Fax +44 161 228 6879
www.arup.com

Client



Project Title

Victoria North HIF Infrastructure & Enabling Works

Drawing Title

Long Section Surface Water Pipes
S 1.002E to S 1.006E

Scale at A1		AS SHOWN		Arup Job No		282022-00	
Role		Civil - Drainage					
Suitability		S4 - Issued for Construction Approval					
Rev	By	ES	Chkd	DH	Appd	RG	---
	P04	Date	19/10/22	Date	20/10/22	Date	20/10/22

Name							
VNIF		- ARP - 00		- YYY - DR		- CD - 0038	
Project	Originator	Volume	Location	Type	Role	Number	

© Arup