
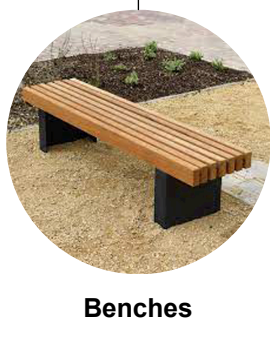
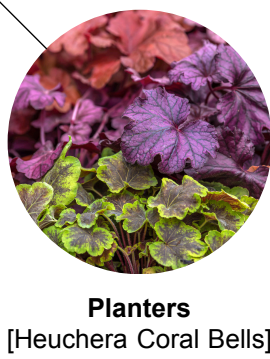
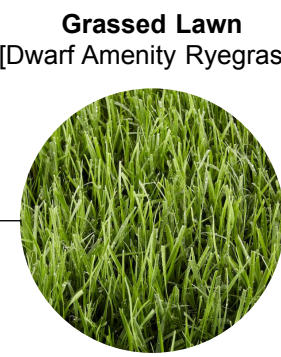


- 1 Grassed lawn (private gardens)
- 2 Hedges (private gardens)
- 3 Planters (ground floor entrances)
- 4 Mix of shrubs and bushes (courtyard green areas)
- 5 Trees
- 6 Sheffield bike stands
- 7 Permeable paving blocks (courtyard)
- 8 Benches
- 9 Green roof (bin stores)

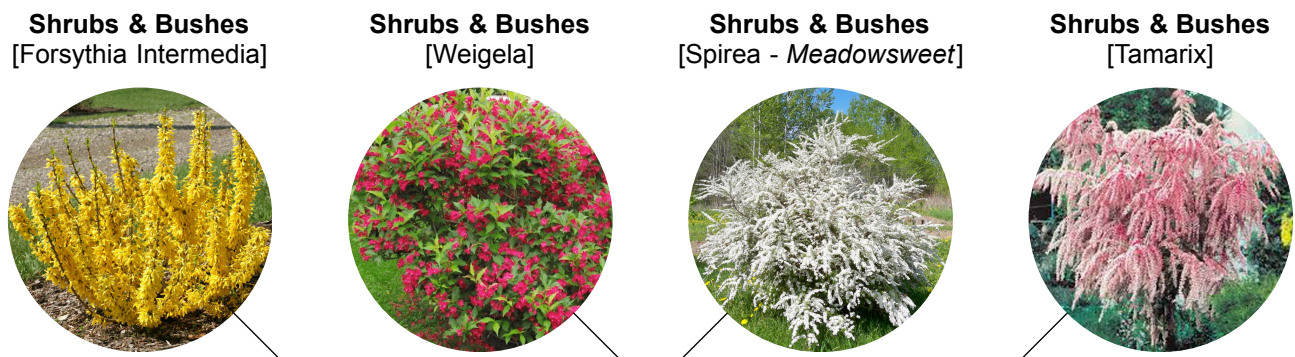

Do not scale from this drawing.
All dimensions are to be checked on site prior to commencing works on site. Discrepancy found between information given on this drawing and that given elsewhere or recorded on site shall be notified immediately to the project architect in writing.

PLANNING ISSUE

revA; 15.12.22: landscape plan amended

rev. date description	
snookarchitects	project: bridgewater house
89 Wood Street	dwg no: 176A
Liverpool	dwg title: landscaping
L1 4NU	scale: 1:100 @ A1
t: 0151 707 0100	

