


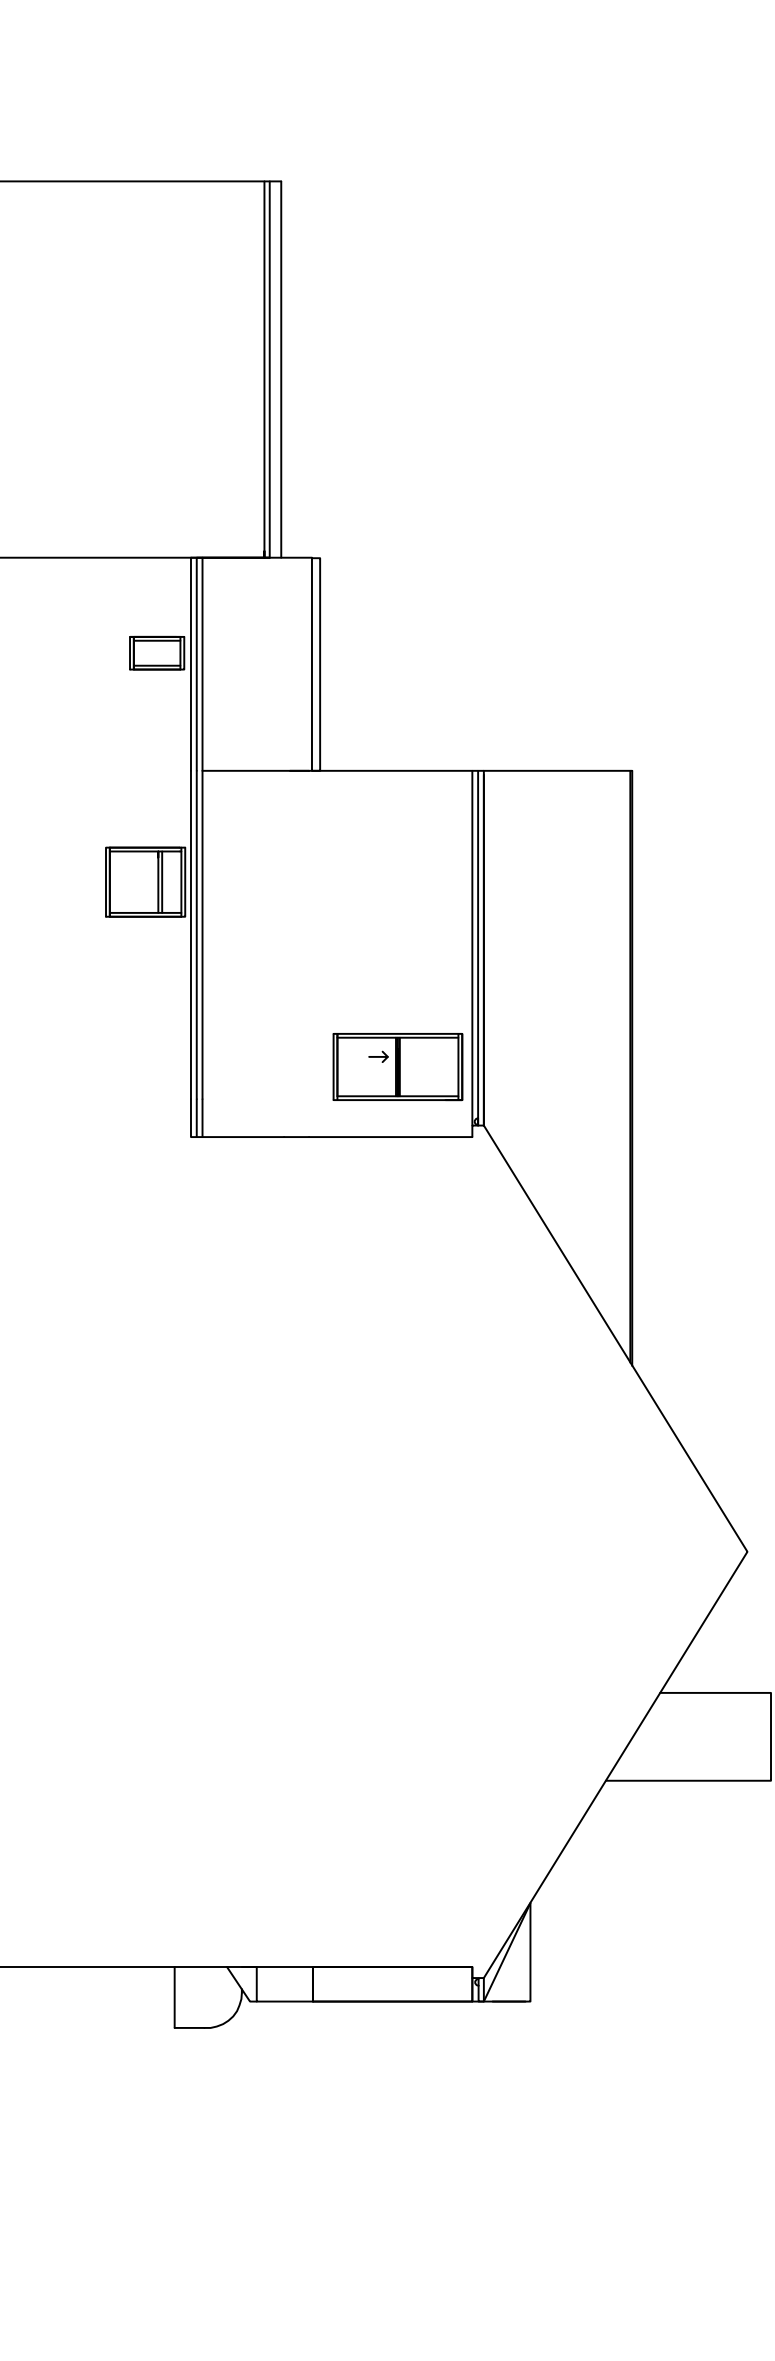

EXISTING
SIDE VIEW B
1:100

Date	Rev
------	-----

PLEASE DO NOT SCALE OF THIS
DRAWING TAKE ALL DIMENSIONS ON
SITE
(builders Note)
Do not start any works untill
all the approvals have been
obtained.
Any discrepancy to be reported
to Plans Drawn as soon as
possible.

client:
**AMIT GOMAR,
MGS STORES,
220,POB LANE,
FALLOWFIELD,
MANCHESTER,
M20 680
TEL01614457740**

drawing title:
**SIDE AND REAR FIRST
FLOOR EXTENSIONS WITH
INTERNAL ALTERATIONS AND
EXTRA ACCOMMODATION
TO THE FIRST AND SECOND
FLOOR AREA
WITH FRONT AND REAR
DORMERS**

project:
**MANCHESTER CITY
COUNCIL
PLANNING AND BUILDING
CONTROL**

PLANS DRAWN
tel.no 07952934281
07856609593
email Ba.winterbottom
@aol.com
www.Plansforproperty.com
www.plansdrawn.org

drawn: **DRW**

date: **DECEMBER, 2022**

project no.	drw. no.	A3paper
FL 220	23	