

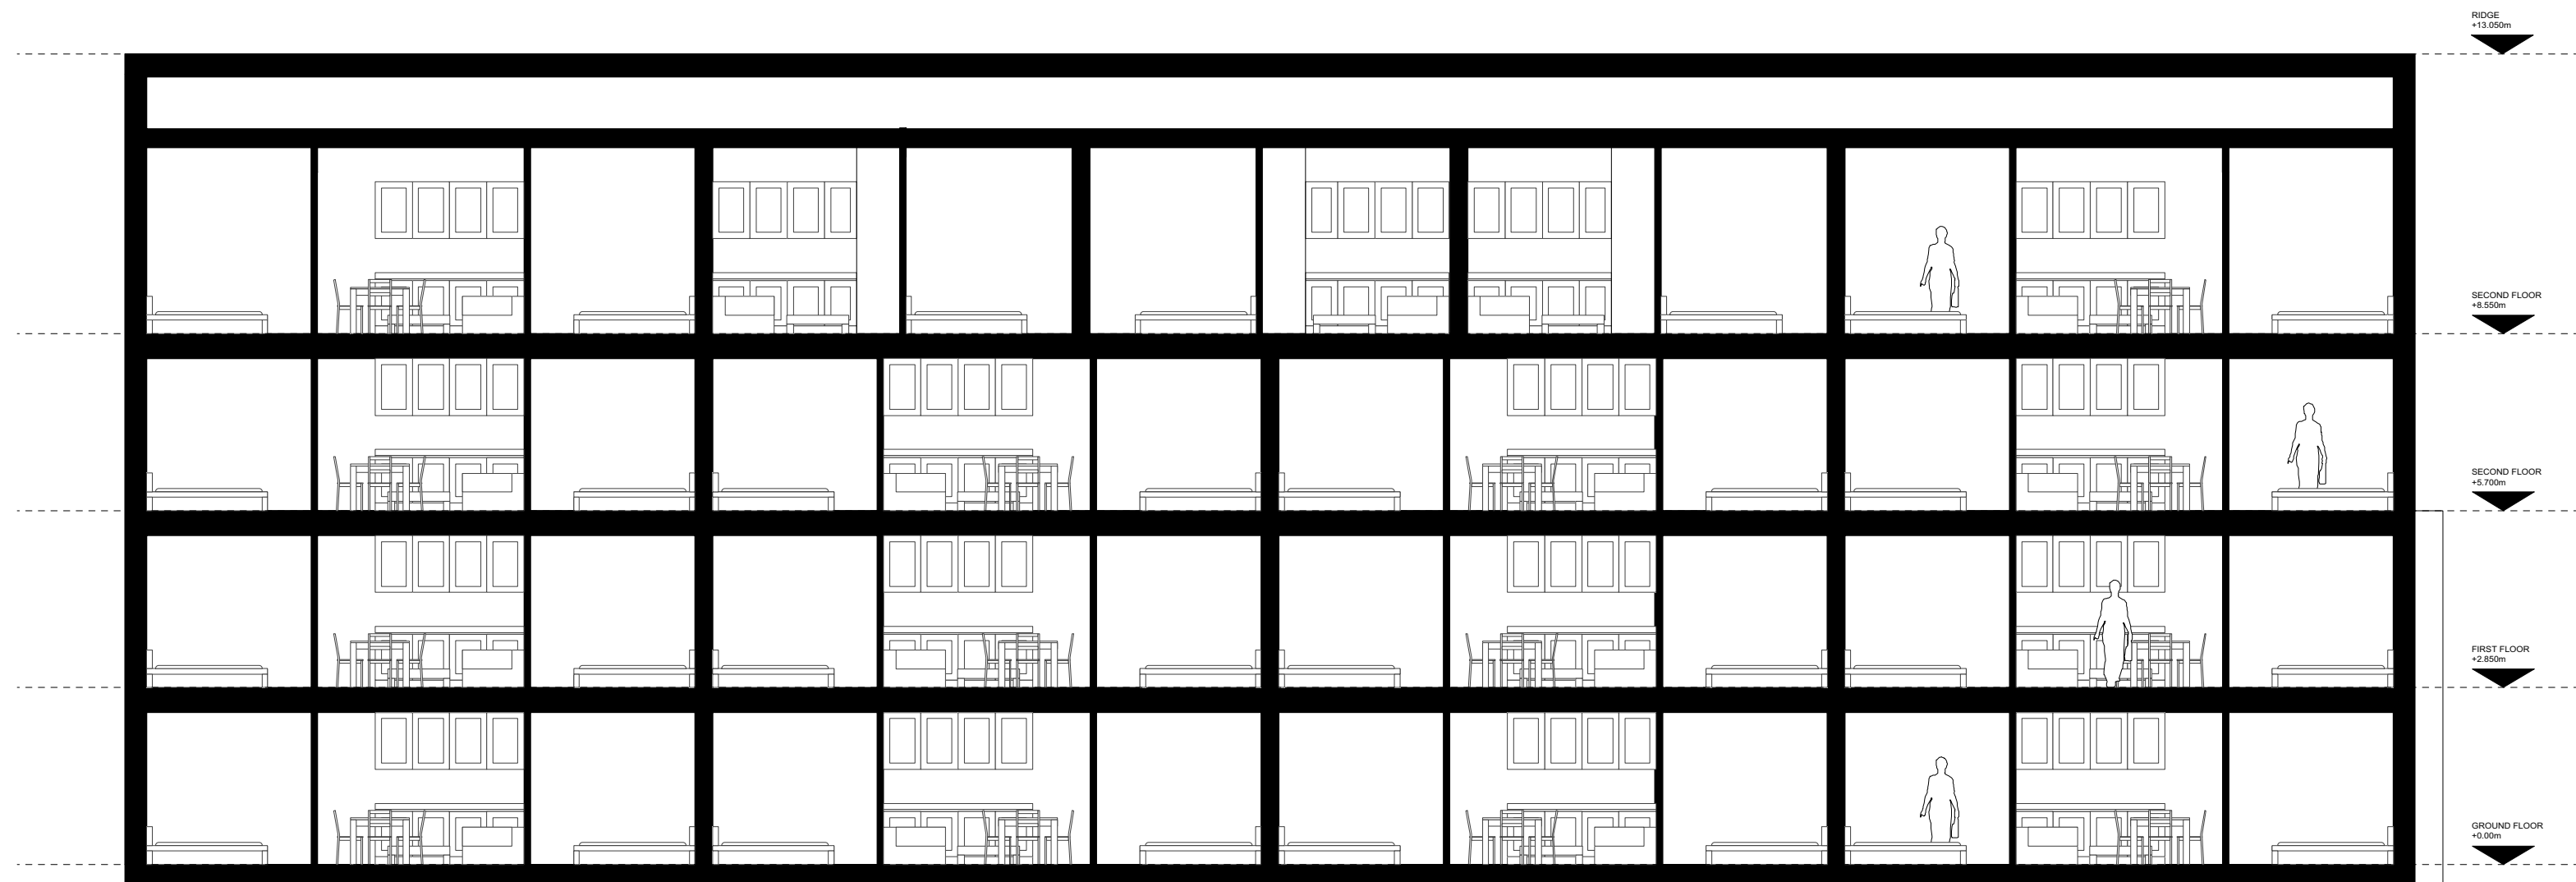


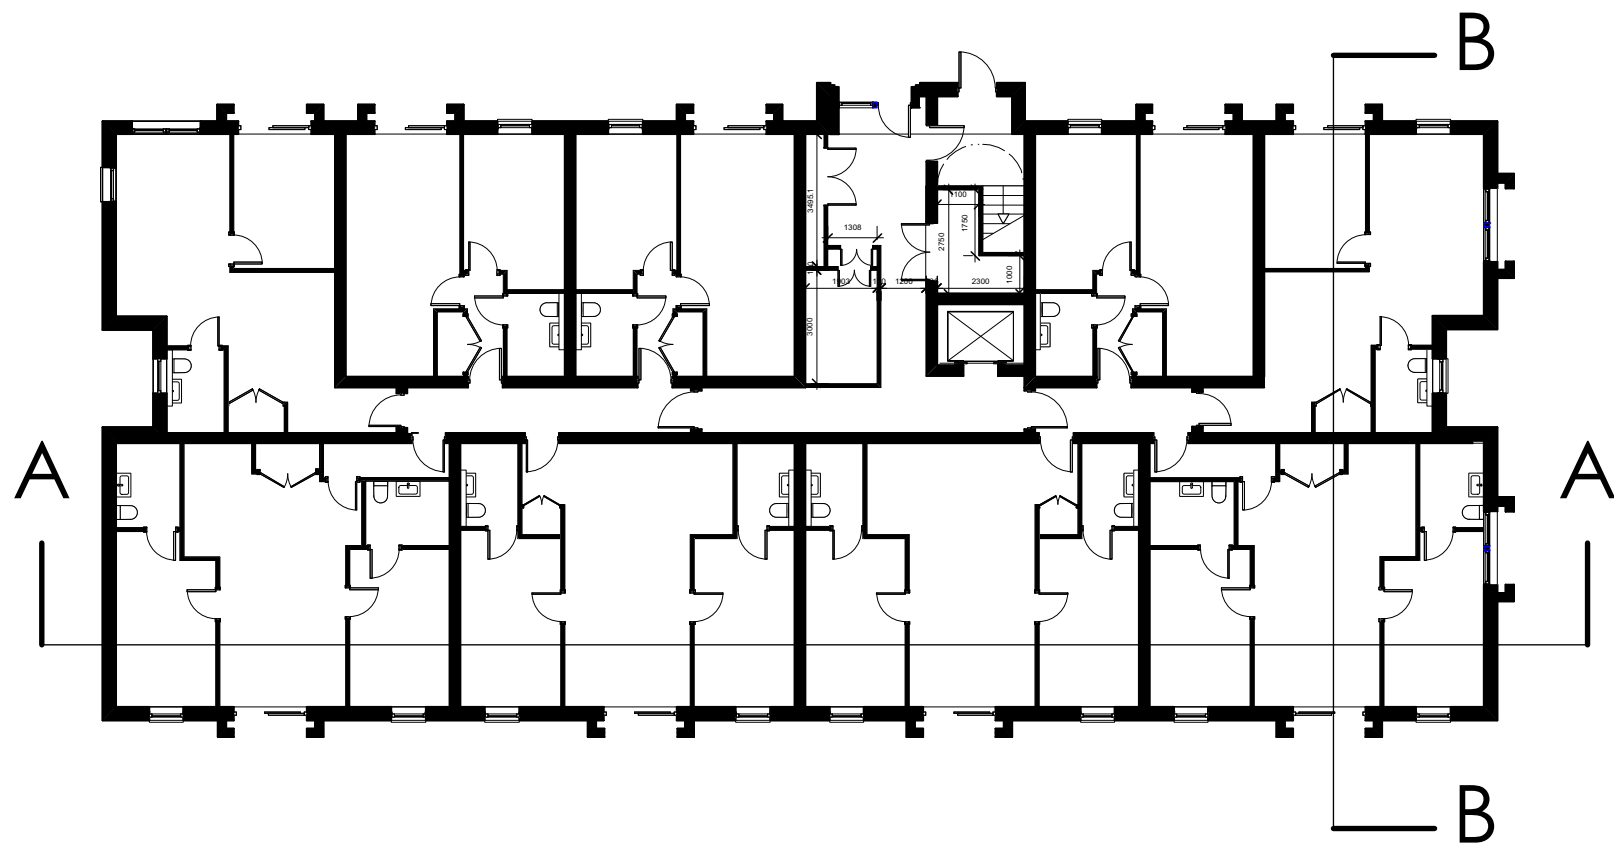

SECTION AA
1:100

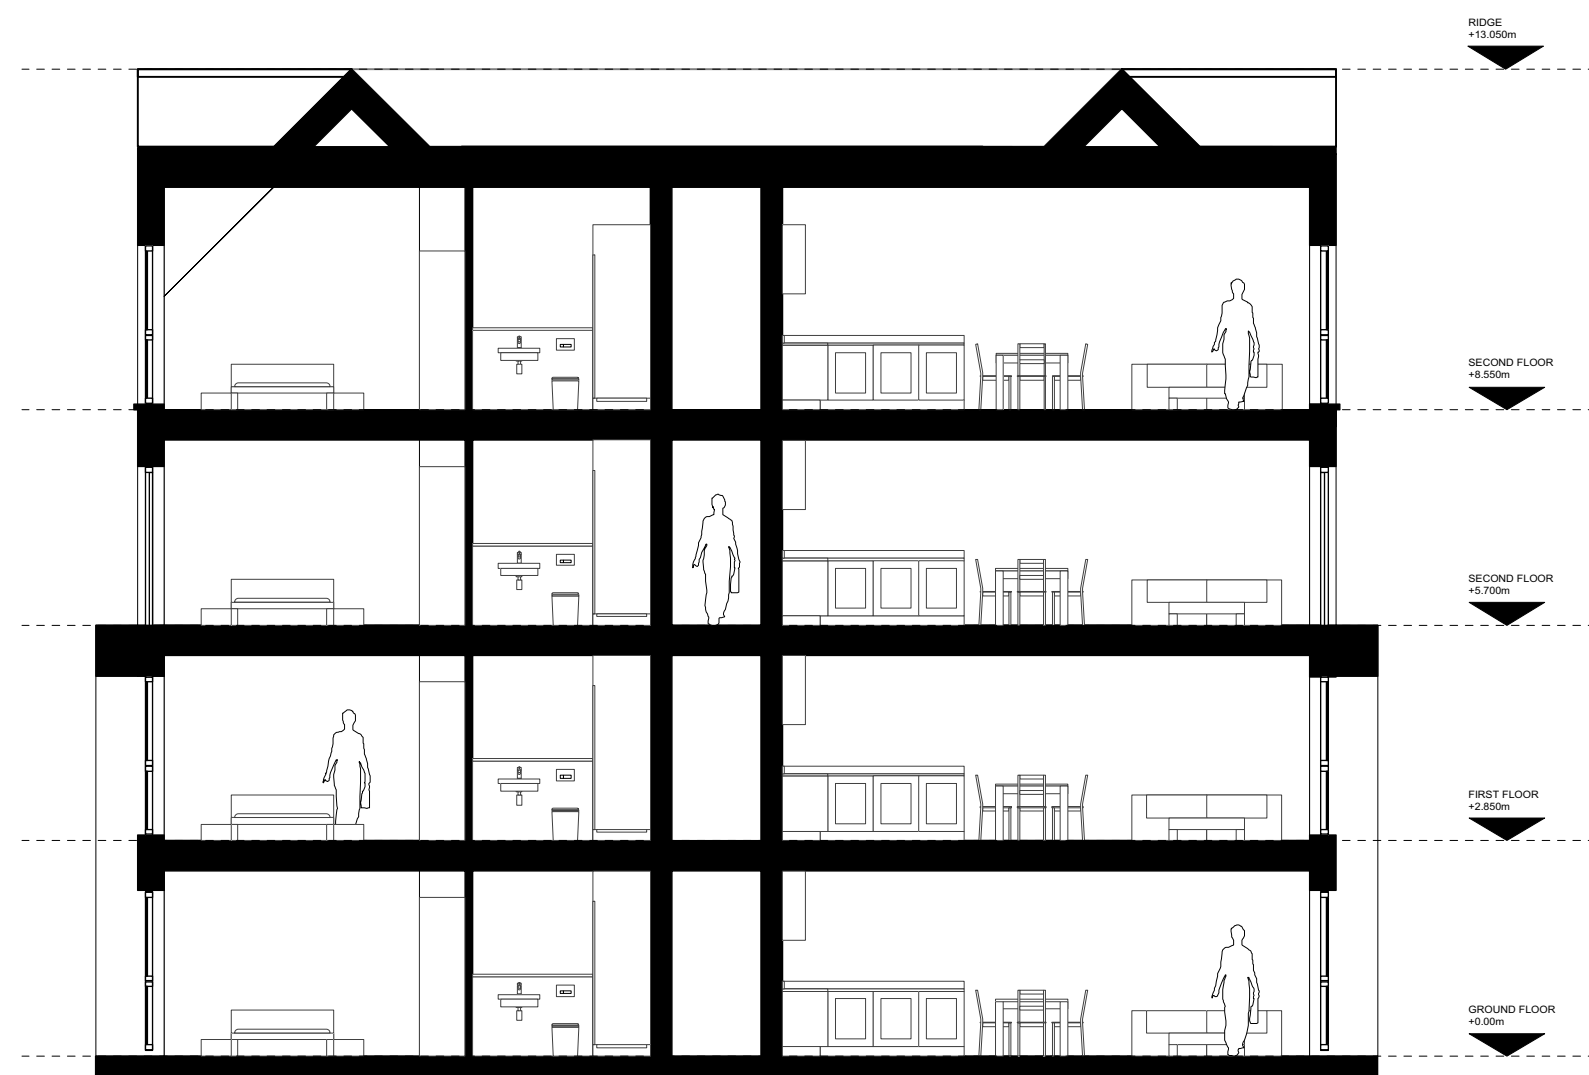

SECTION BB
1:100

BLOCK 1 SECTIONS
1:100@A1

IMPORTANT NOTES:

REVISION	DATE	DESCRIPTION
B	02/11/22	ADDED GROUND LINE
A	14/09/22	AMENDED APARTMENT MIX

CLIENT: BRITANNIA GROUP	
PROJECT: PROPOSED RESIDENTIAL DEVELOPMENT	
ADDRESS: VICTORIA PARK PROBATION CENTRE	
DRAWING TITLE: BLOCK 1 SECTIONS	
SCALE: 1:100@A1	DATE: JUNE 2022
DRAWING NO: A662_P_220B	

OLLIER SMURTHWAITE ARCHITECTS
40 King Street, Manchester, M2 6BA
T 0161 883 0838
F 0161 883 0839
E mail@olliersmurthwaite.com