


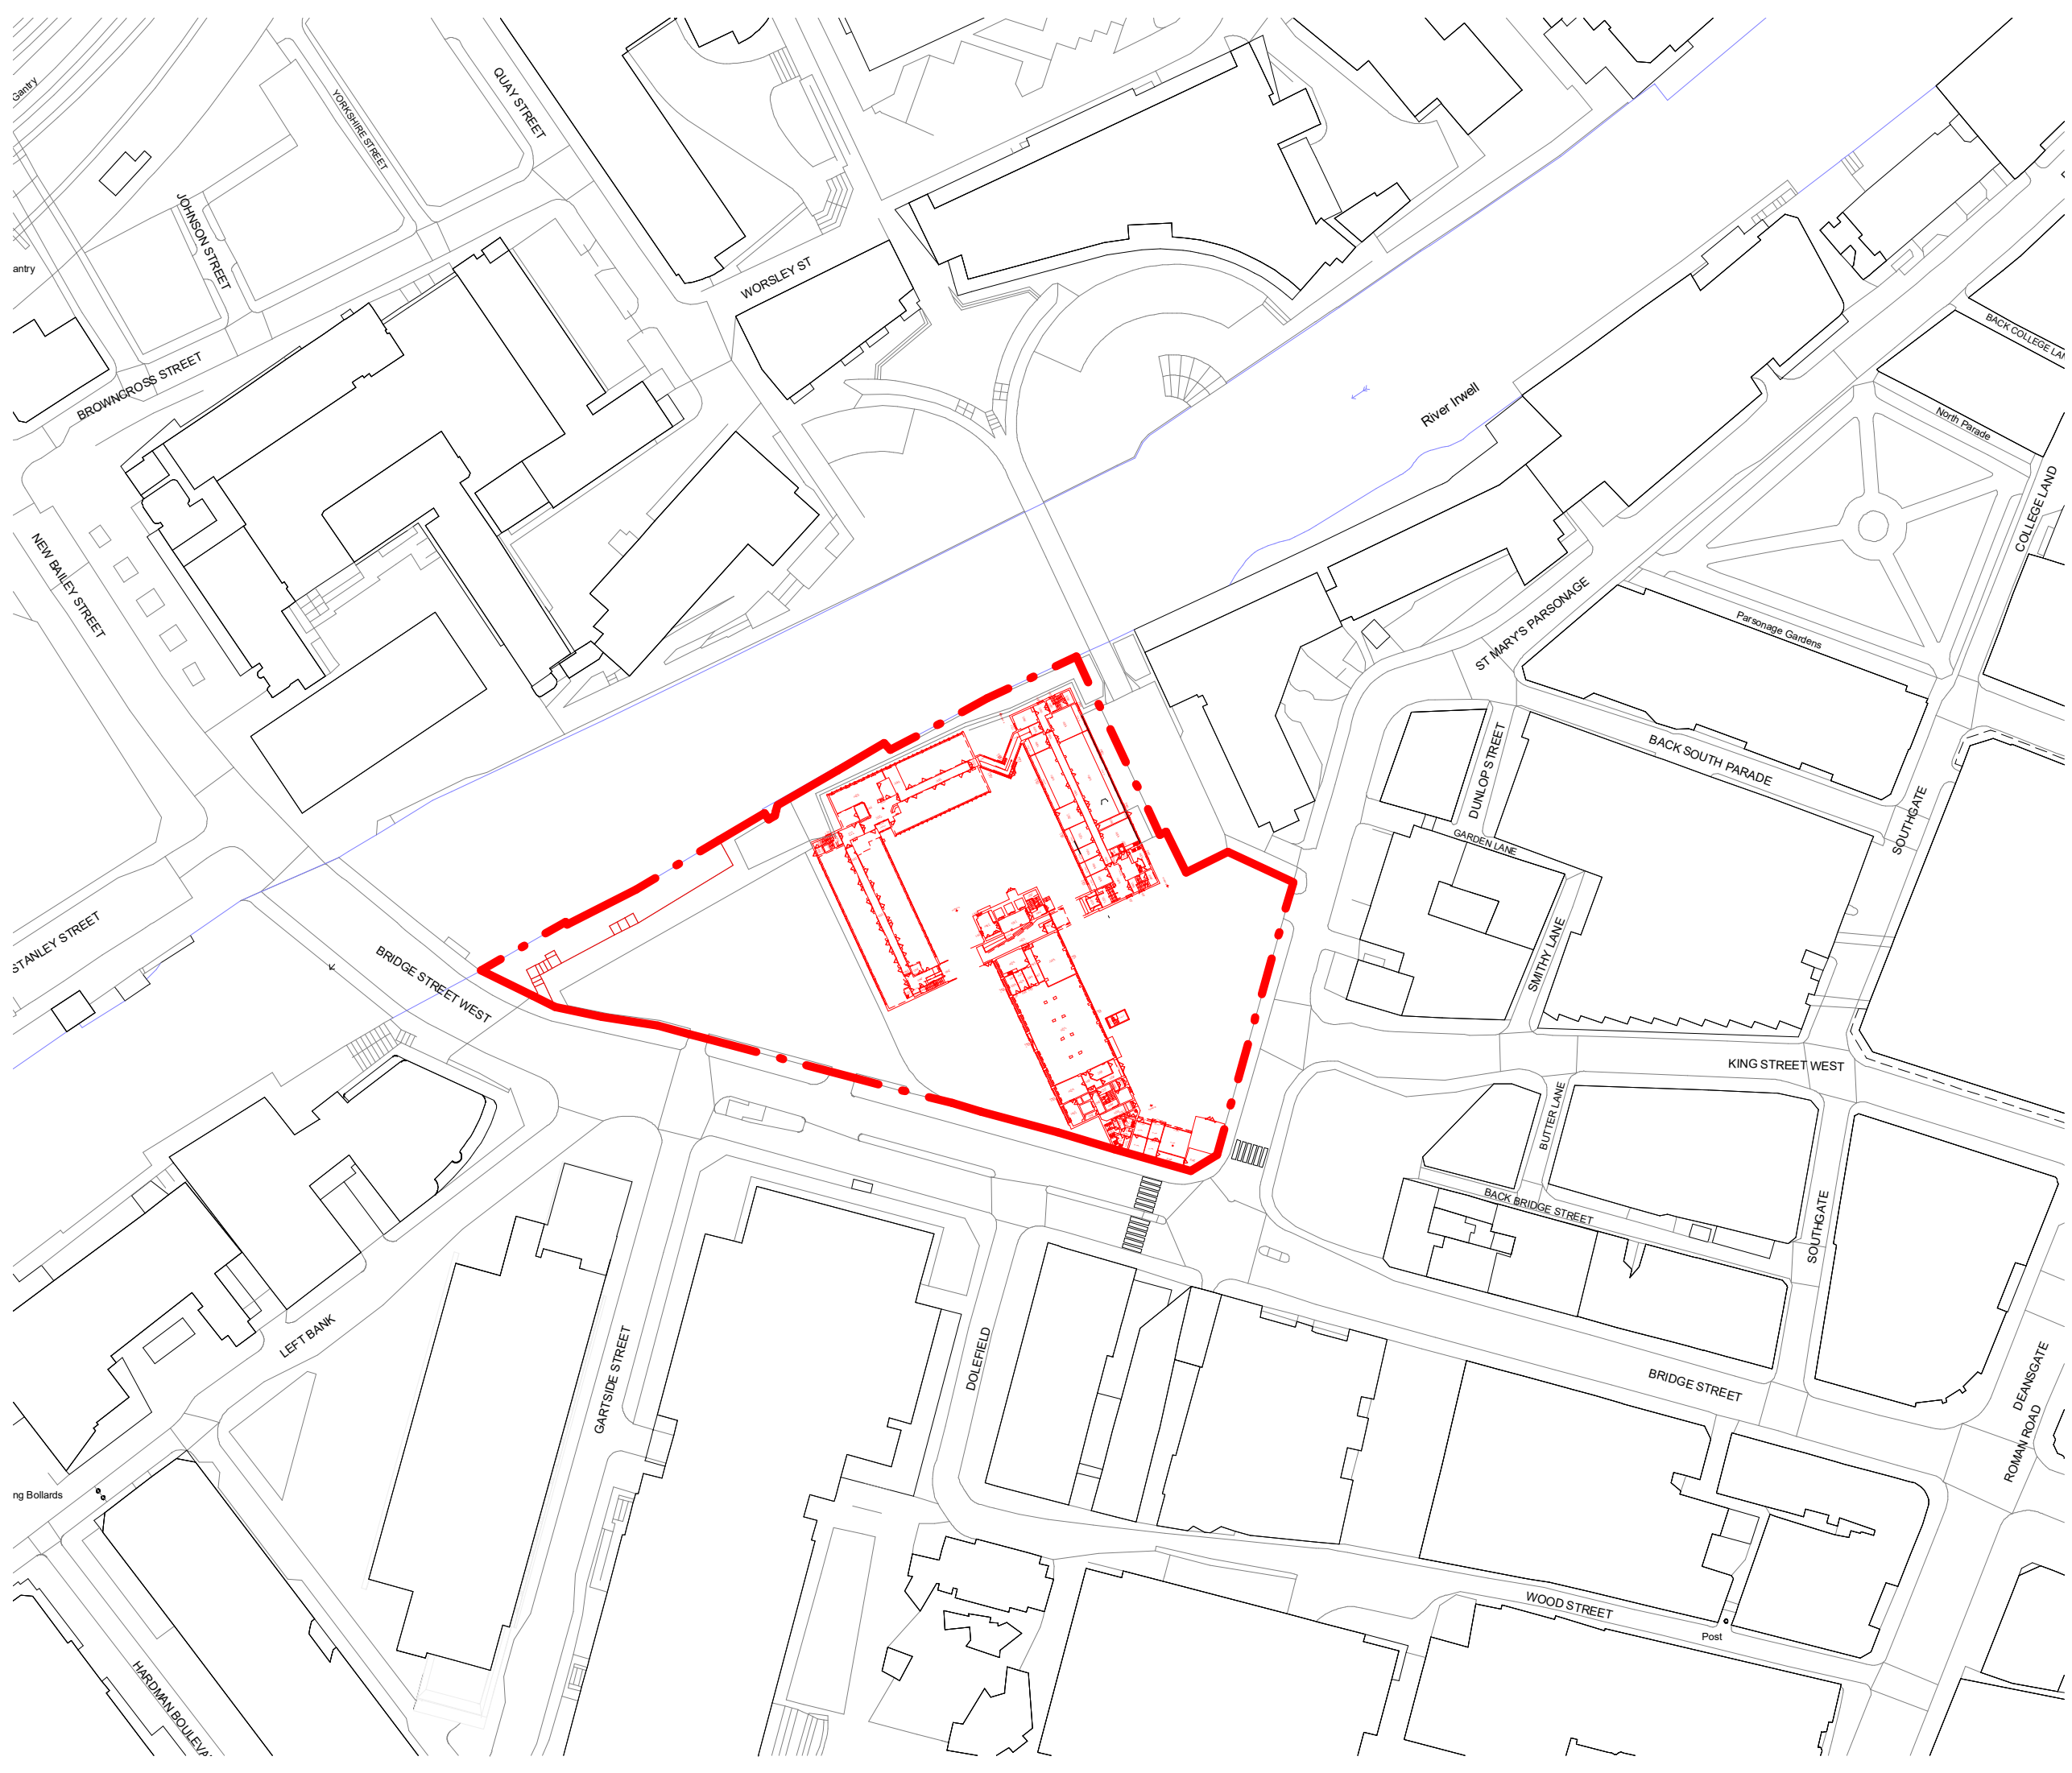

General Notes

No implied licence exists. This drawing should not be used to calculate areas for the purposes of valuation.
Do not scale this drawing for construction purposes. All dimensions to be checked on site by the contractor and such dimensions to be their responsibility.
All work must comply with relevant British Standards and Building Regulations requirements. Drawing errors and omissions to be reported to the architect.

Notes

Information issued by MK Surveys on 08/10/20.



Key Plan

- Albert Bridge House Planning Application Boundary
- Demolition



3 Brewhouse Yard
London, EC1V 4JQ

hello@egretwest.com
+44 (0) 20 7549 1730

PLANNING

Project No.	0412
Project Name	Albert Bridge House
Drawing Title	

Demolition Plan

Client	Oval Real Estate
Scale @A3	1 : 1250
Date	29/11/22
Drawn by	EW
Checked by	SEW

0	29/11/22	Issue for Planning	SEW
Rev	Date	Reason	Chk

Drawing Number	Rev.
0412-SEW-ZZ-ZZ-DR-A-PL0001	0