


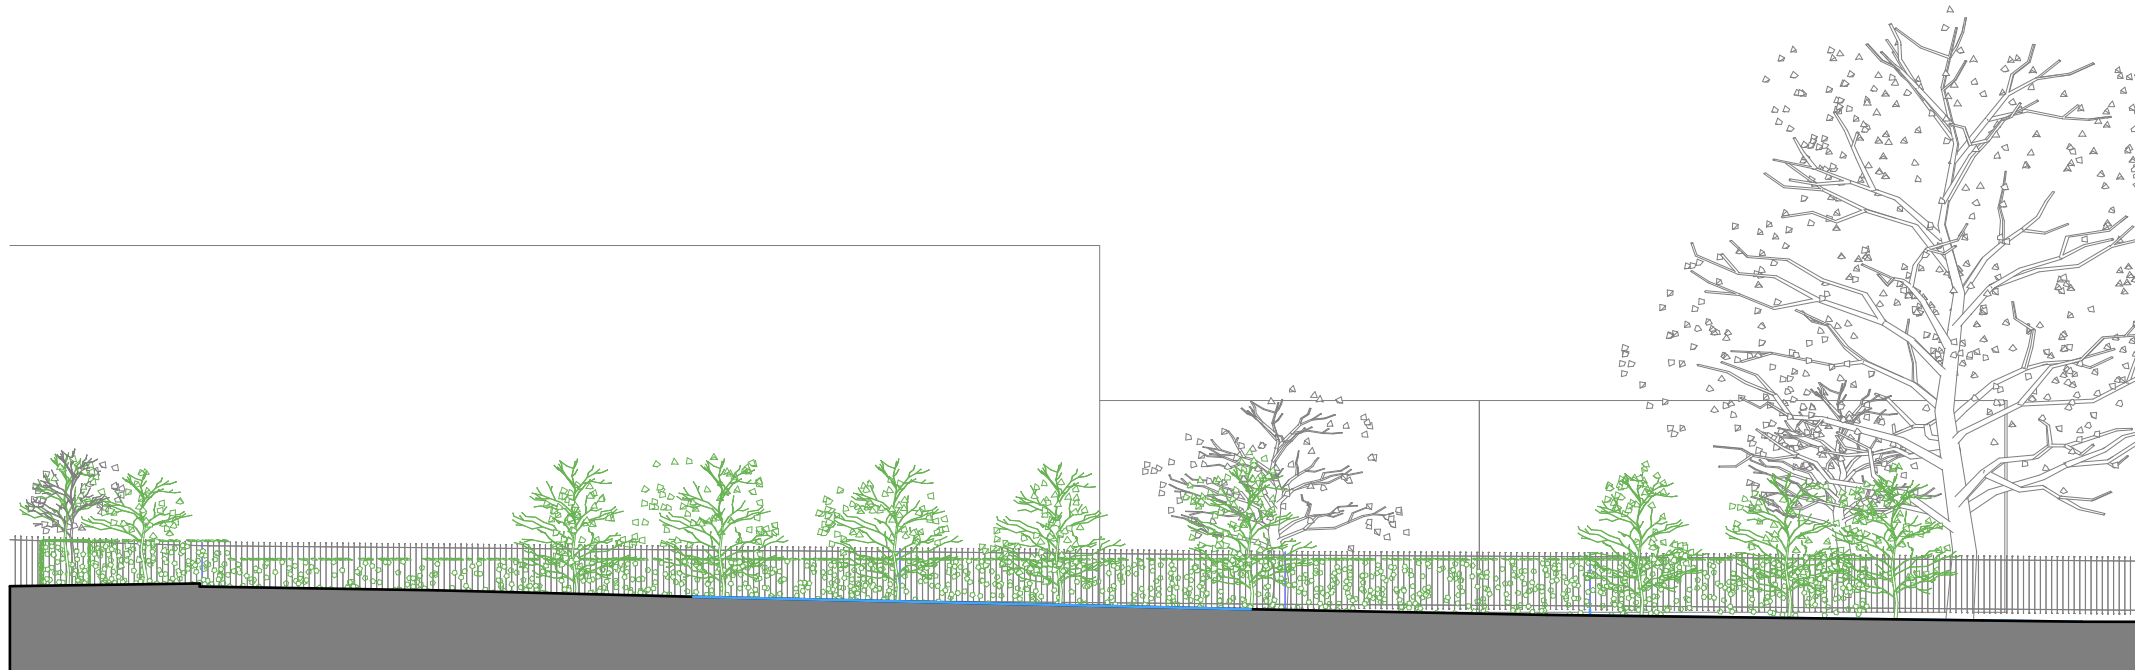


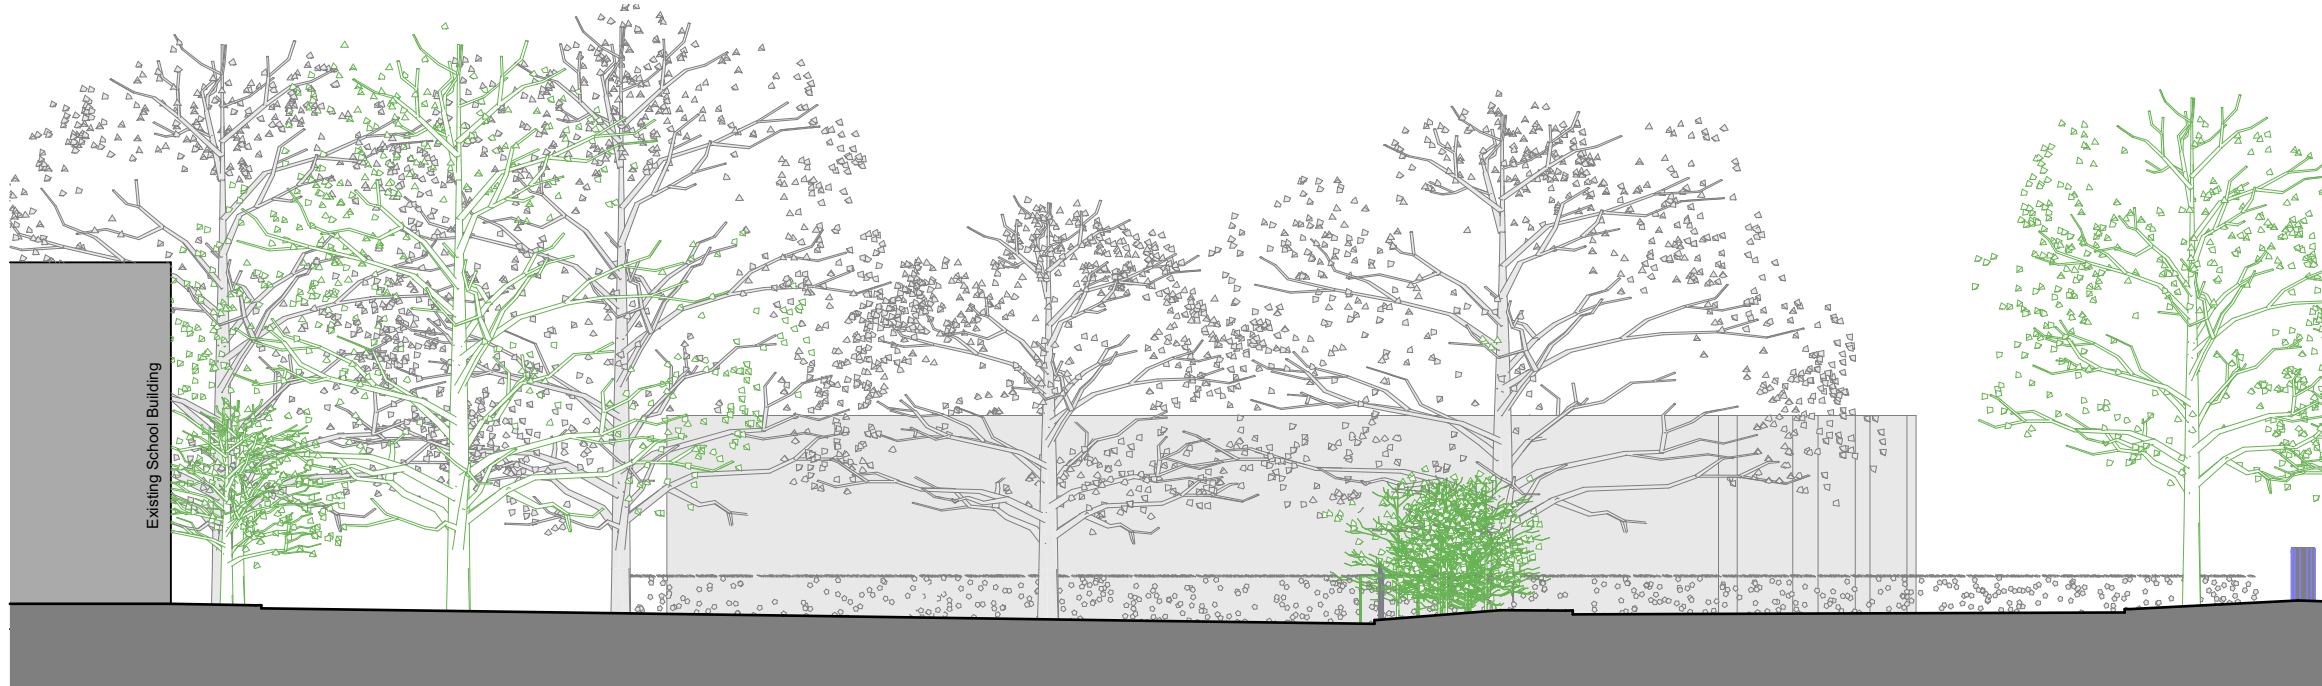

Existing Section A-A

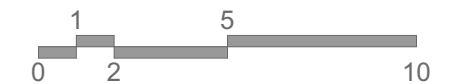

Existing Section B-B

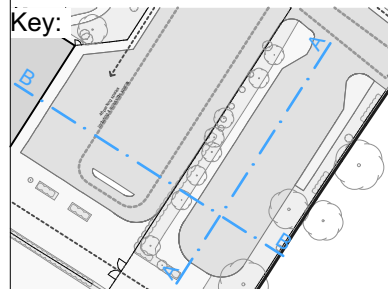

|                                                                                |                                                               |                                                |                                                                                       |   |                    |                                                         |          |
|--------------------------------------------------------------------------------|---------------------------------------------------------------|------------------------------------------------|---------------------------------------------------------------------------------------|---|--------------------|---------------------------------------------------------|----------|
| Project:<br><b>Dixons Academy Newall - Temporary Accommodation</b><br>Planning | Location:<br>School House/Greenbrow Rd,<br>Manchester M23 2SX | Drawing:<br><b>Existing Sections A &amp; B</b> |  | <br>Lyall Bills & Young Architects Ltd<br>Telephone House, 69-77 Paul Street<br>London EC2A 4NW<br>+44 (0) 20 7253 1630<br>www.lbyarchitects.com | Scale<br>1:200 @A3 | Drawing Number:<br><b>FS0998-LBY-XX-XX-D-A-9030-P02</b> | Revision |
|--------------------------------------------------------------------------------|---------------------------------------------------------------|------------------------------------------------|---------------------------------------------------------------------------------------|---|--------------------|---------------------------------------------------------|----------|