

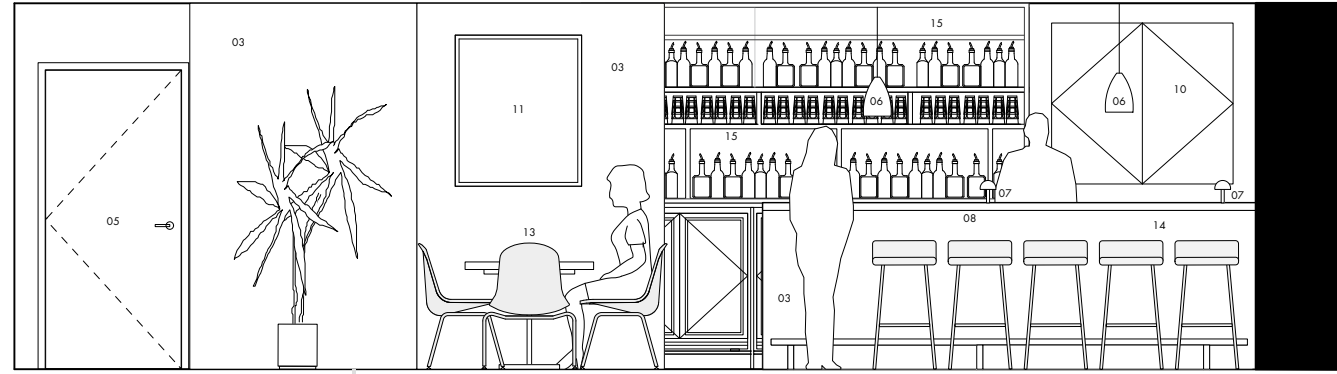


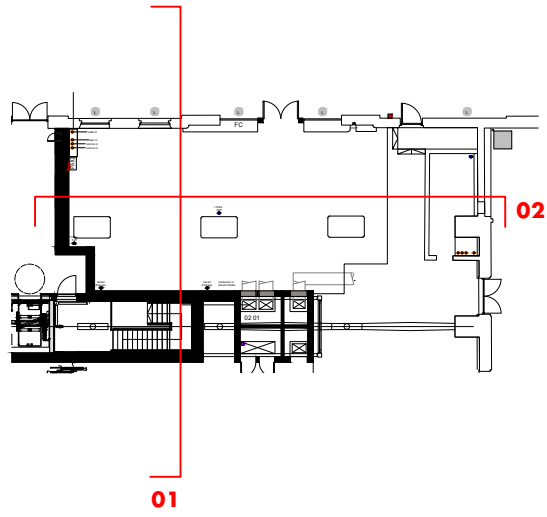

proposed section 01

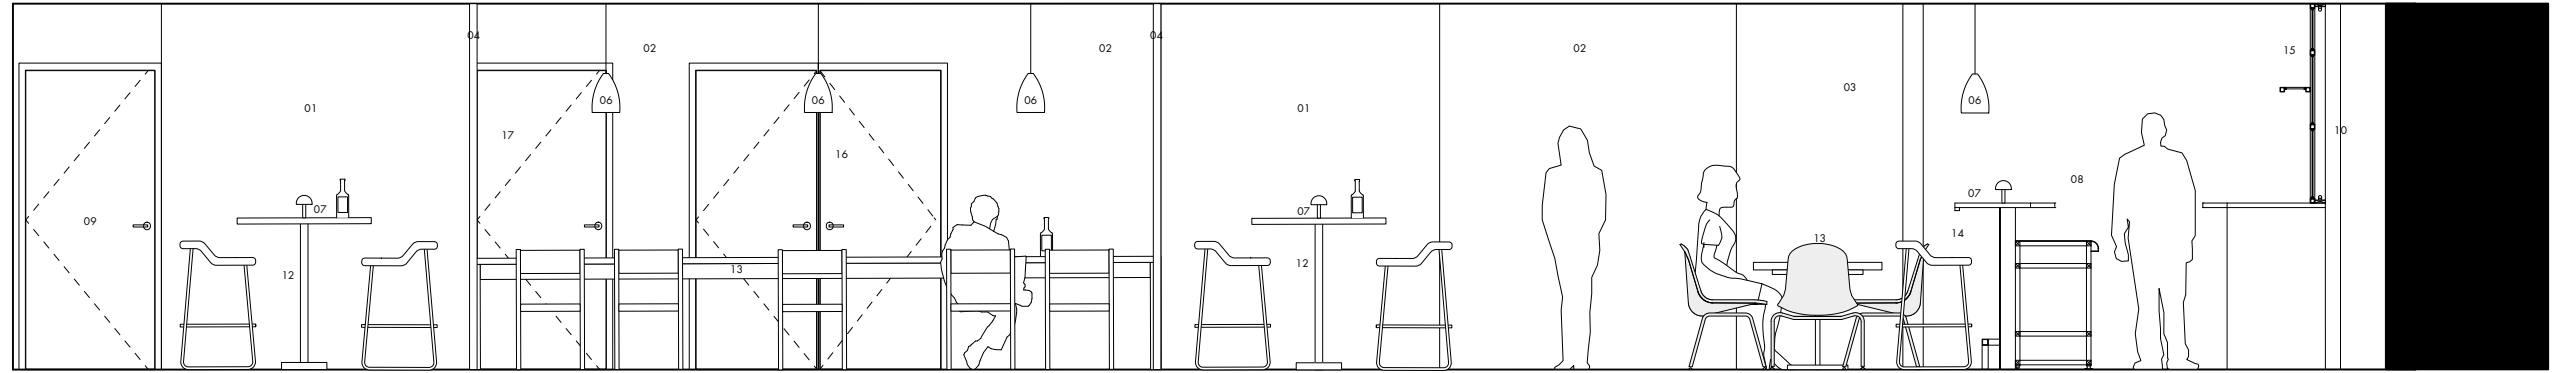

proposed section 02

- 01 existing brickwork wall
- 02 paint finish - ravens flight dulux
- 03 mild steel panels
- 04 steel frame with ribbed glass
- 05 toilet door
- 06 pendant lighting
- 07 table lighting
- 08 bar
- 09 office door
- 10 electrical cupboard
- 11 artwork
- 12 communal high table
- 13 lower seating
- 14 bar seating
- 15 shelves
- 16 bin store
- 17 ice machine

1:50 @ a3 scale bar measuring 5cm

shedkm

project: kampus listed
client: mount anvil
drawing number: G4.2 SK09
scale: 1:50 @ a3
status: listed building application

redlight • internal elevations