


MapServe

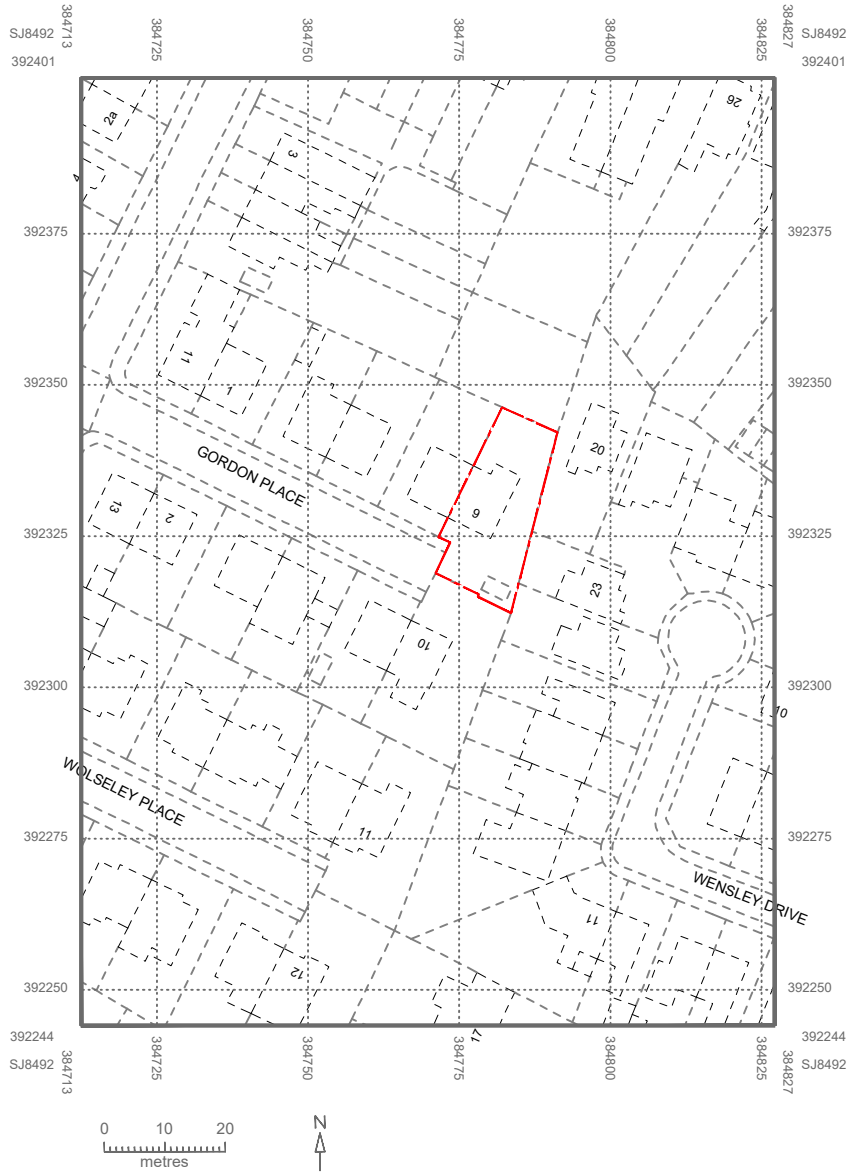

© Crown copyright 2022 Ordnance Survey 100053143

Key:

--- Application boundary

Note:

Red line / blue lines represent the application boundaries, for accurate ownership see land registry information available at <https://eservices.landregistry.gov.uk/>

29/04/22 Date	First issue for planning Comment	- Revision
Project Title		
9 Gordon Place Garage Proposal		
Drawing		
Location Plan		
Purpose of Issue Planning		
Scale 1:1250@A4	Date 29/04/2022	Drawing no. 2205_2001
		Rev. -
James Mather Architecture 26 Dryden Avenue Cheadle Cheshire SK8 2AW 07813 395 777 james@jm-a.co.uk		JMA Architecture & Design