

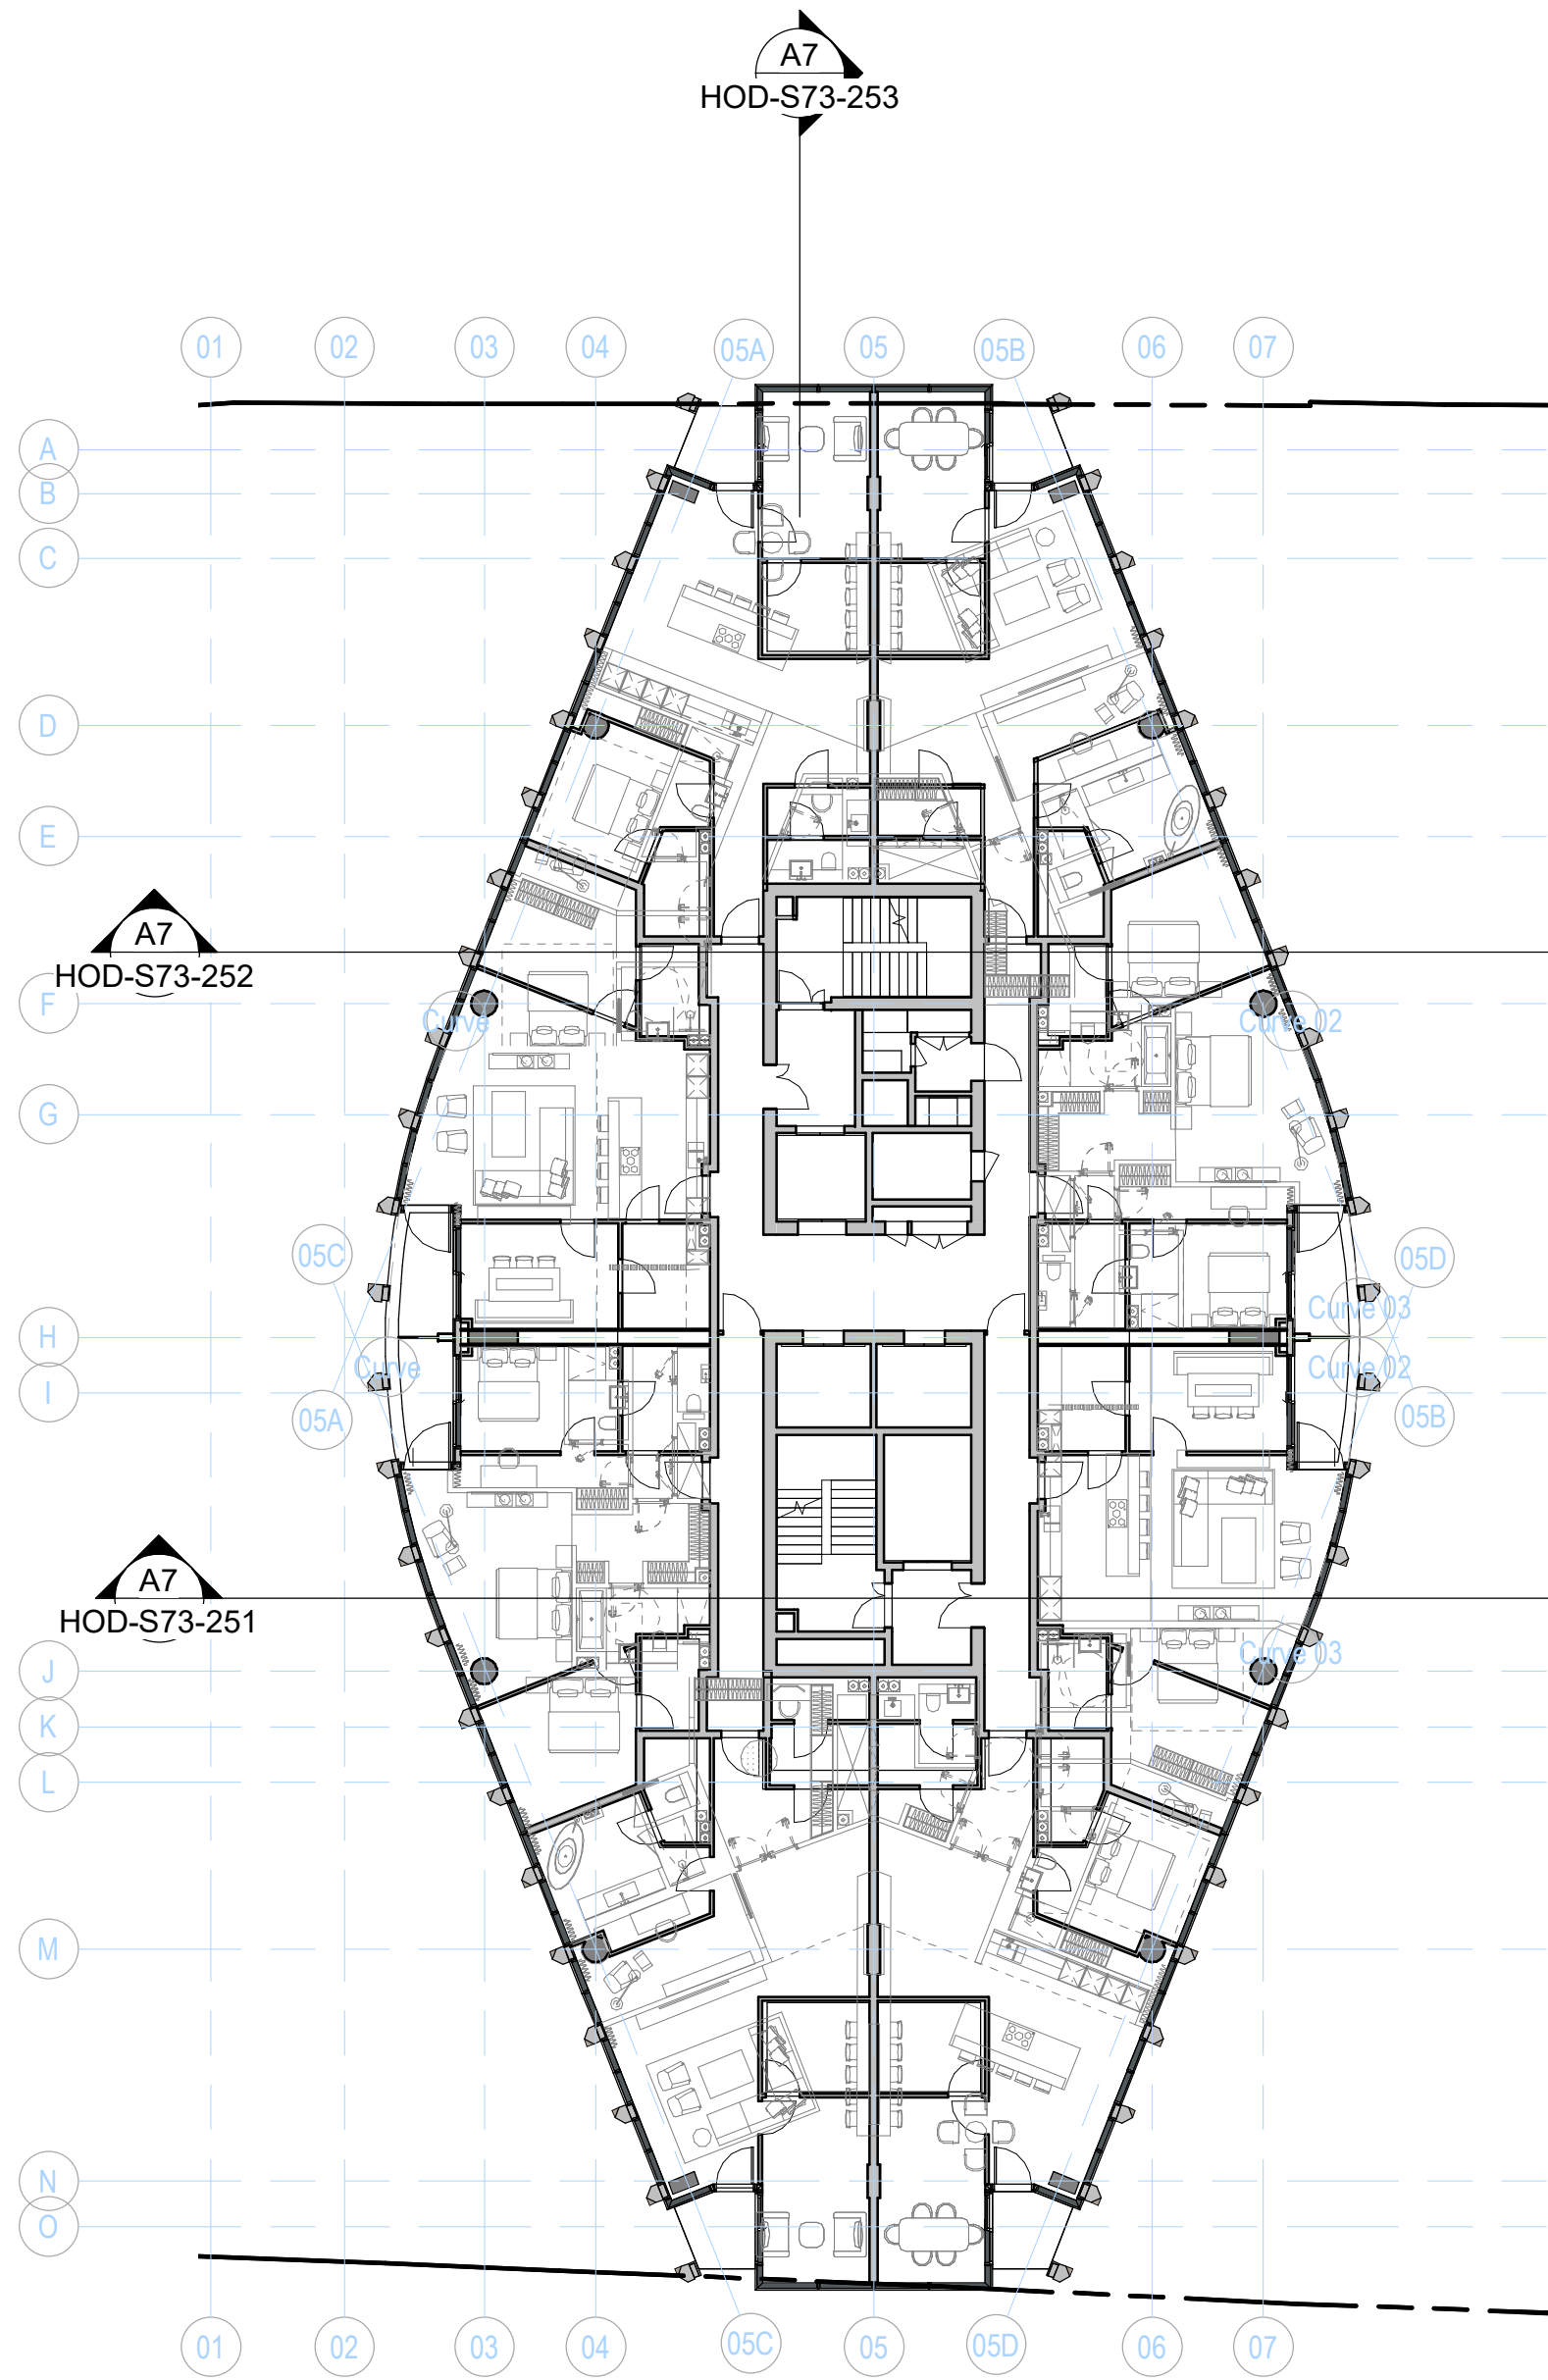



DO NOT SCALE
Work to annotated dimensions only. Read drawings in conjunction with relevant specification, Structural Engineers' and Services Engineers' drawings. Confirm all dimensions before commencement of any work on site or fabrication.

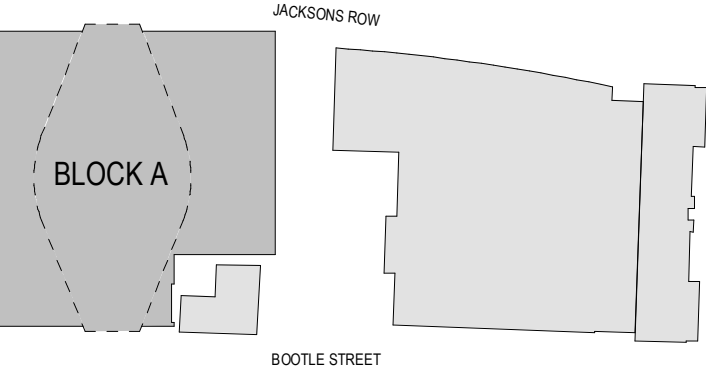

A7 LEVEL 37, RESIDENTIAL 20 PLAN
1 : 200

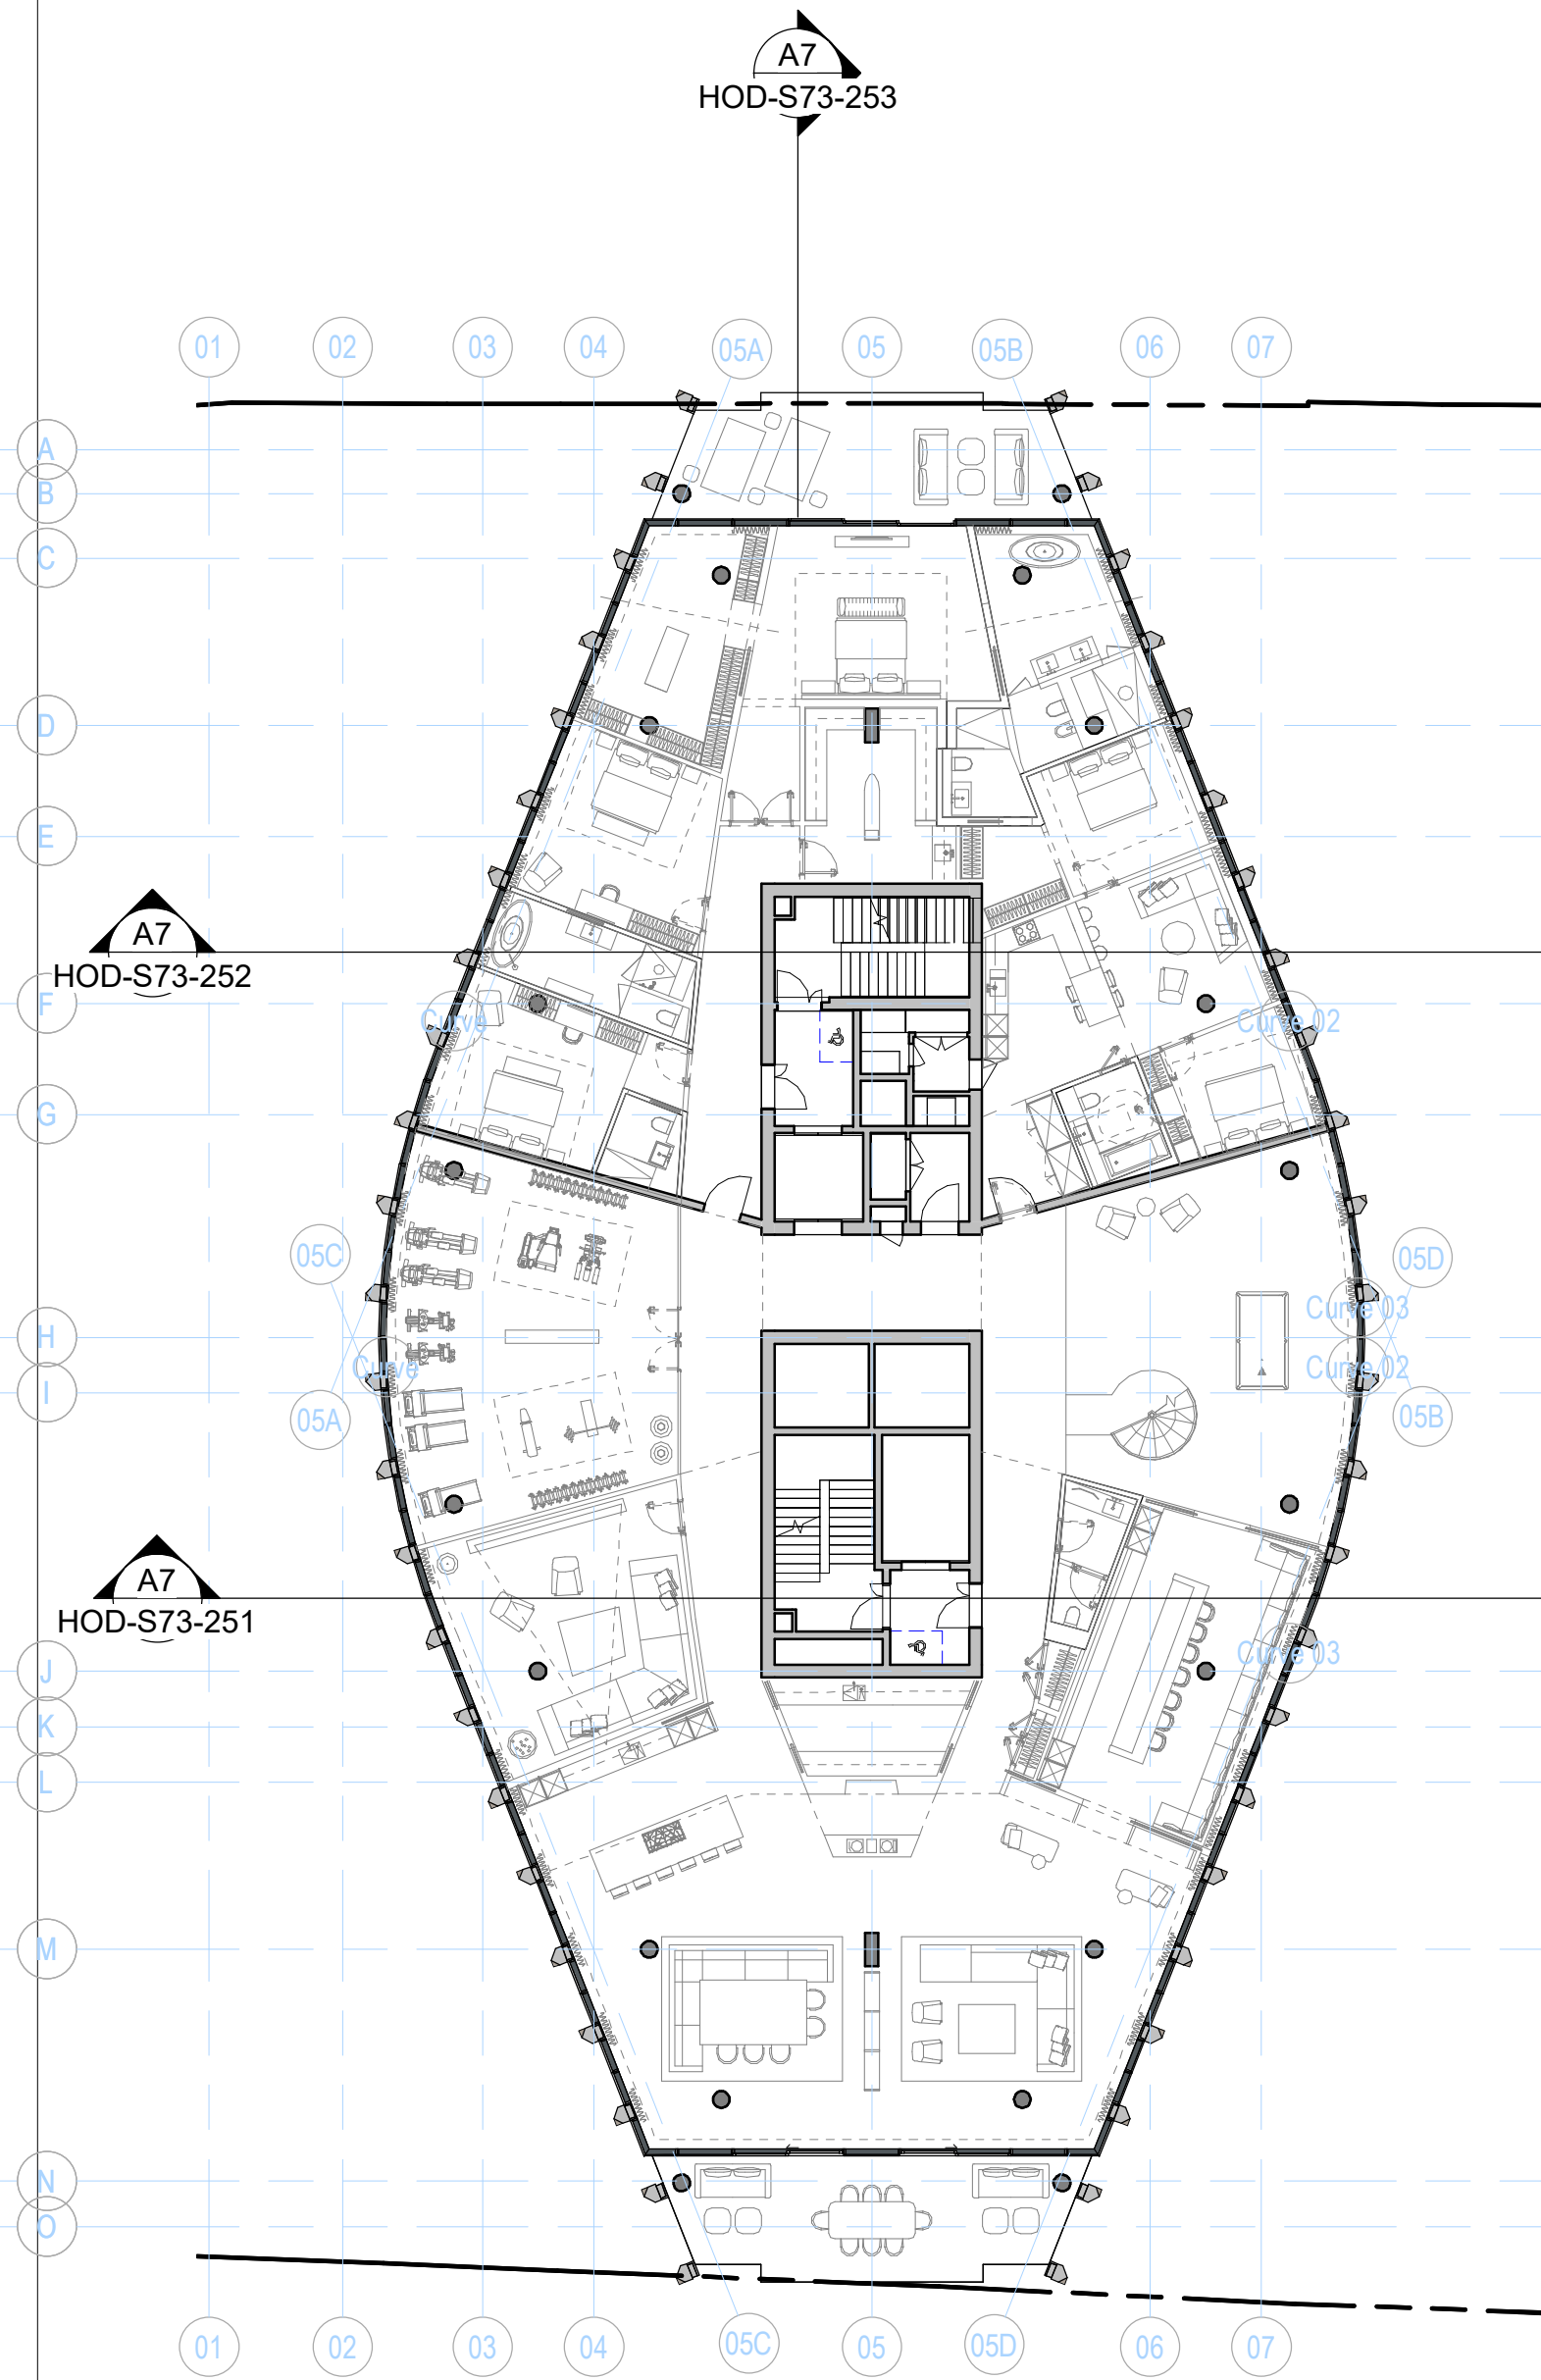

A5 LEVEL 41, RESIDENTIAL 25 PLAN
1 : 200

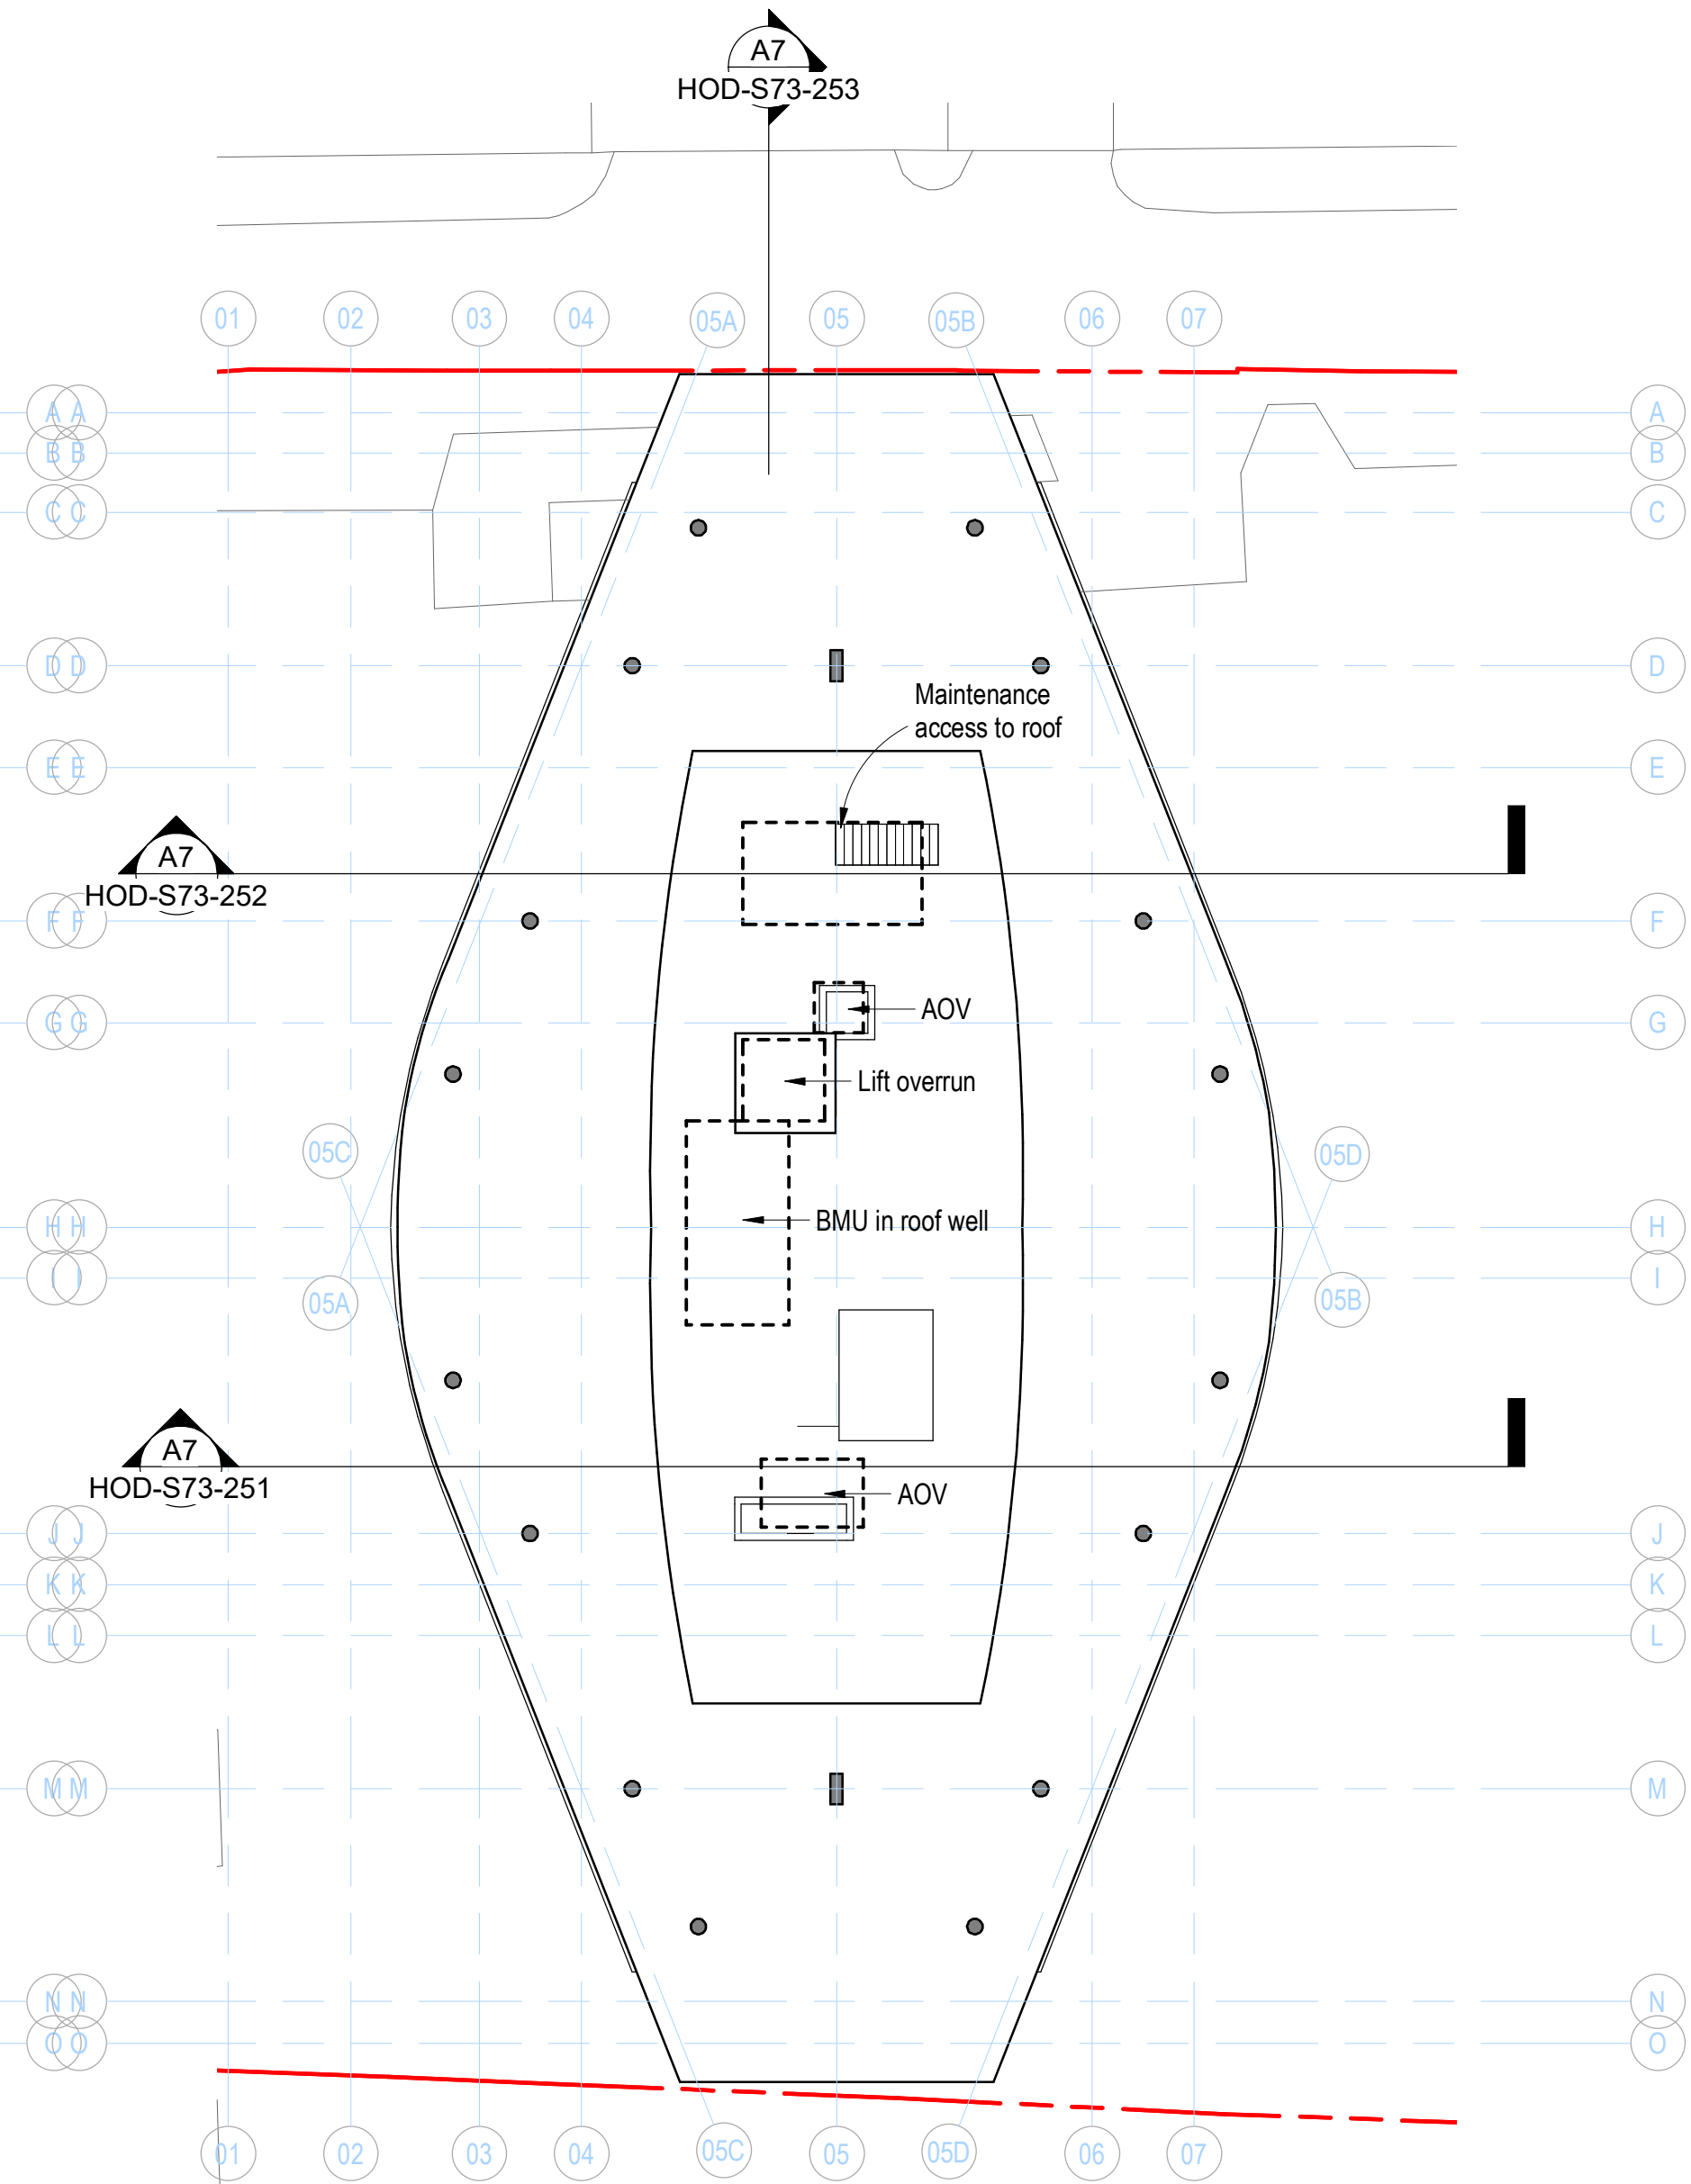

A2 LEVEL 41M, RESIDENTIAL 25M PLAN
1 : 200

P01 Oct 22 - S73 First Issue
Rev: Details: 14/10/22 Date:

client:
S.T.M.
project:
ST. MICHAEL'S
job number:
0643
status:
PLANNING

title:
TOWER GA PLANS - RESIDENTIAL

scale: drawn by:
As indicated Author
@ A1
drawing number:
HOD-S73-117

current revision date: revision:
14/10/22 P01

SGI Studios
T Kello Place
Marine Street M15 4LE
t: +44(0)161 832 9842
e: mail@hodderandpartners.com
w: www.hodderandpartners.com

hodder+partners