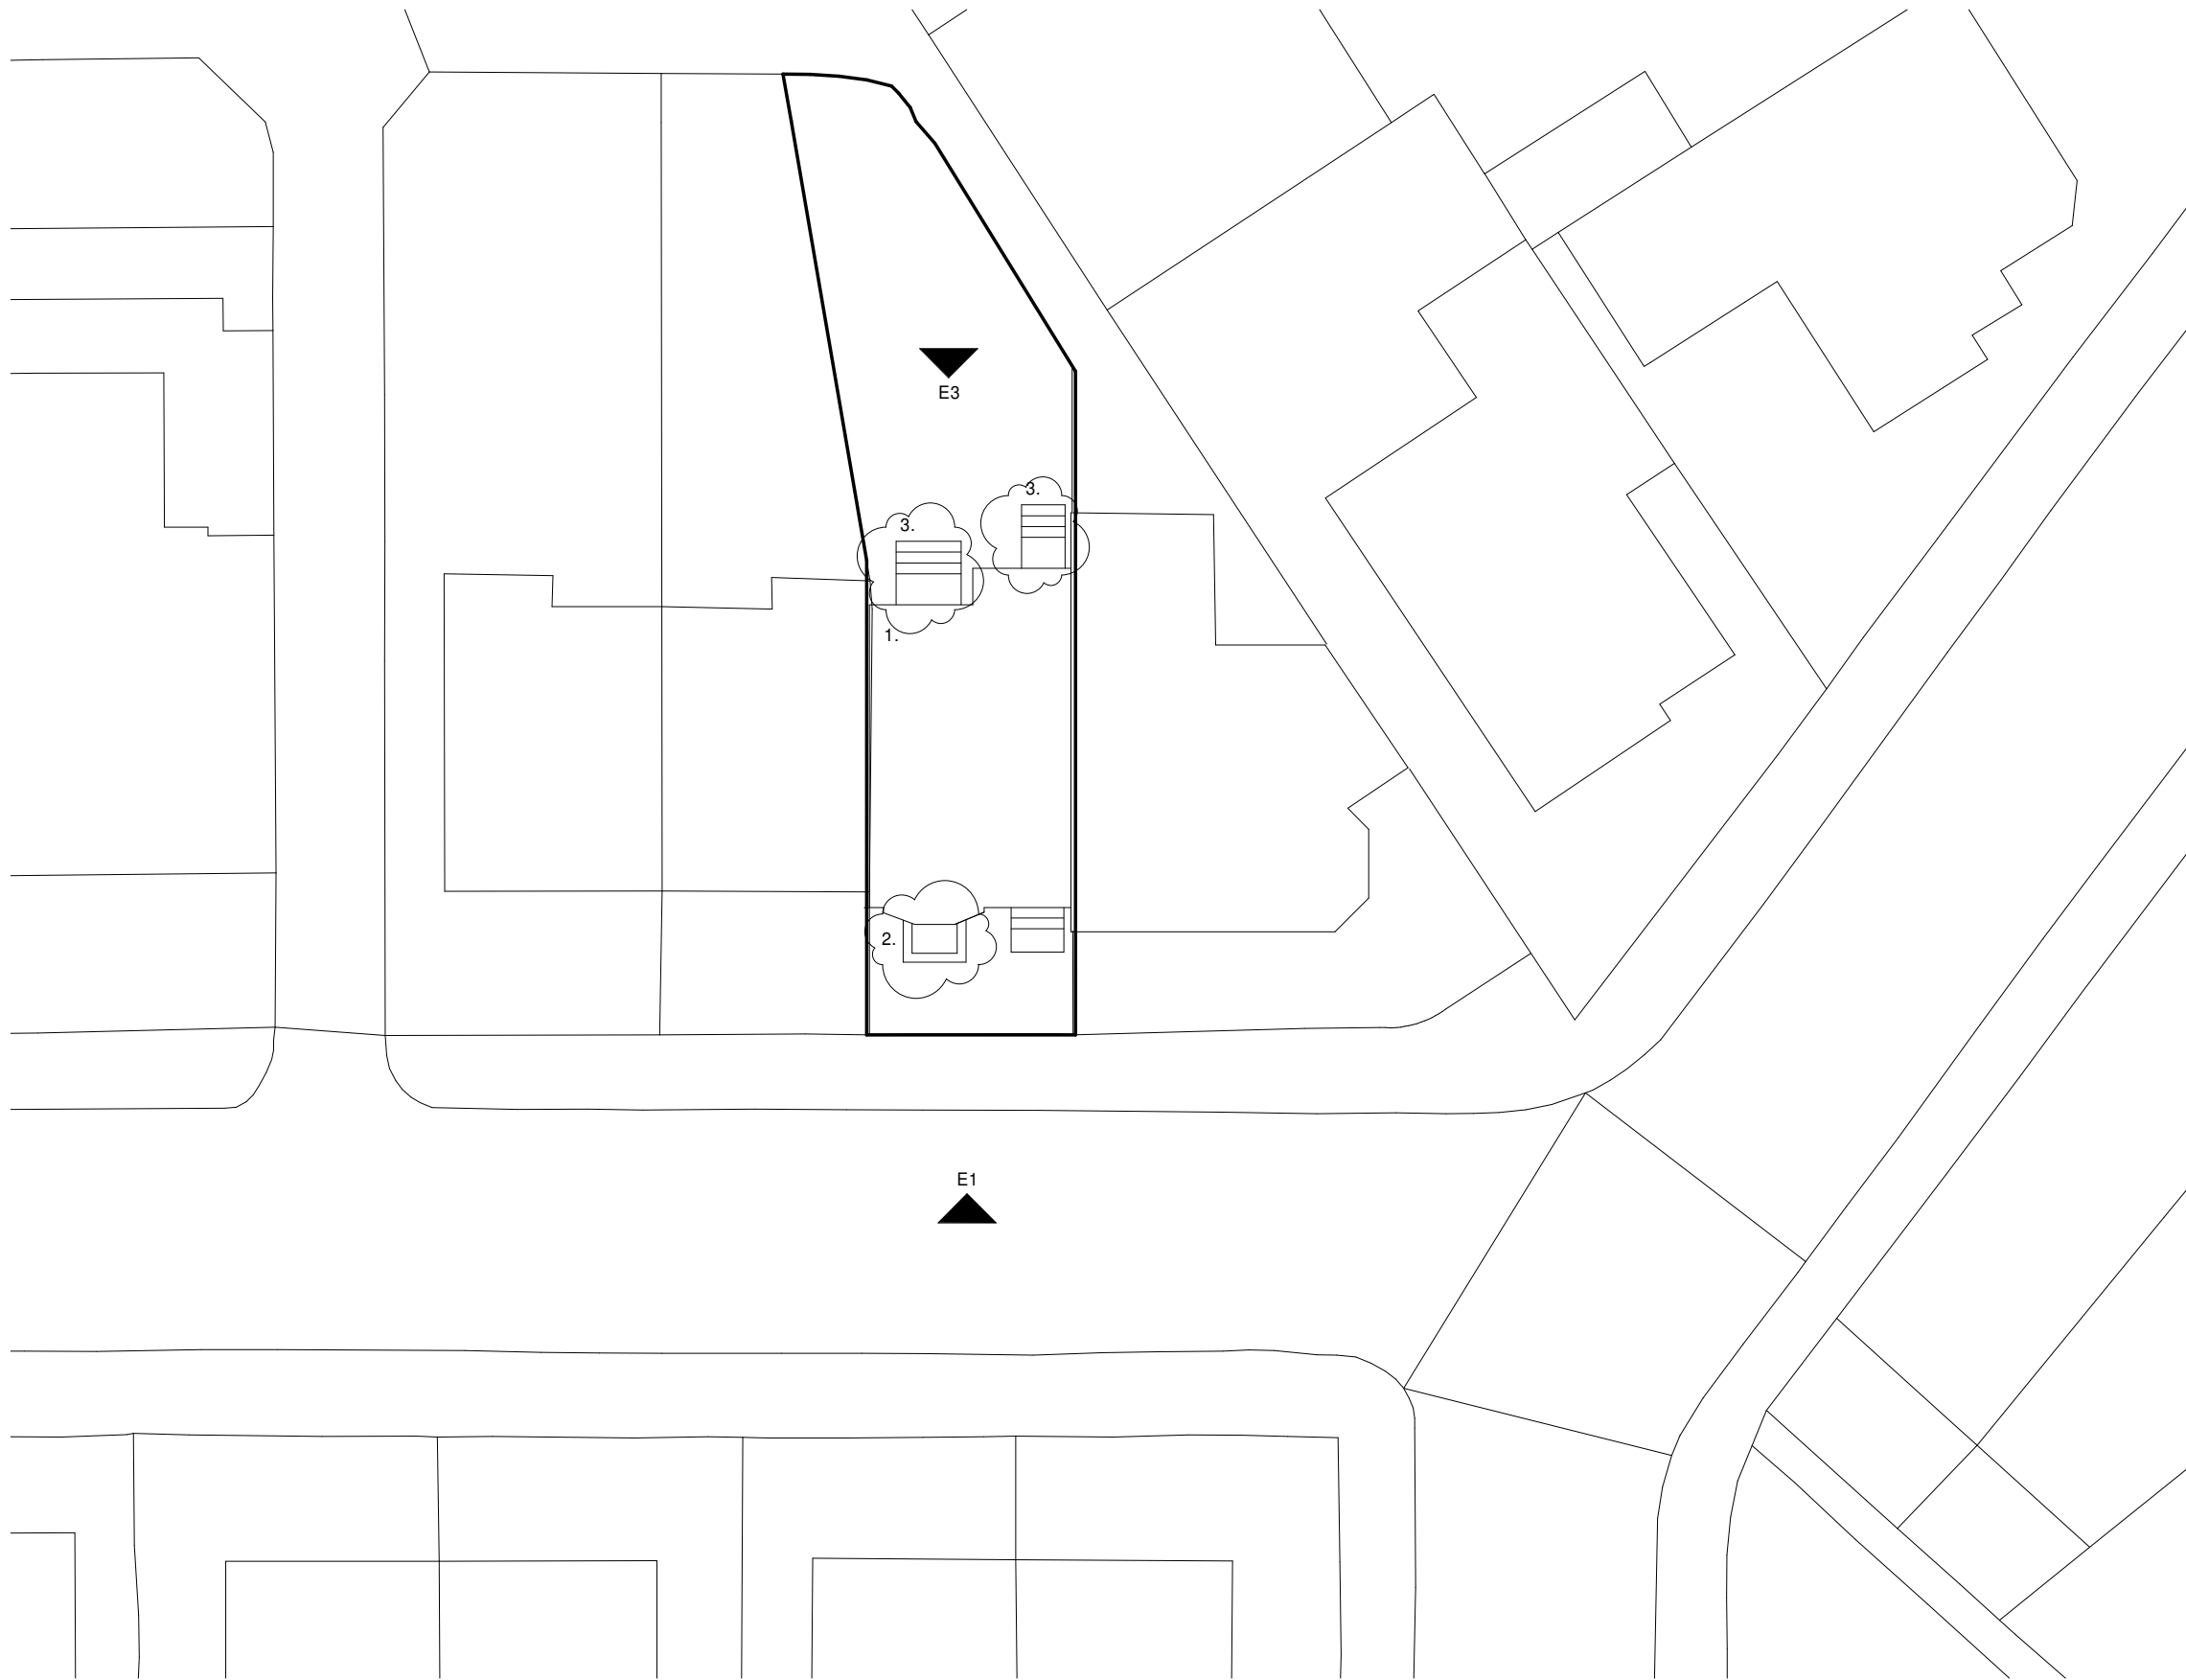


John Wood Architect

m. 07749 518209 | e. studio@johnwoodarchitect.co.uk | w. johnwoodarchitect.co.uk

1522 19 Cranbourne Road

902 - 04 Site Plan

17/10/2022 scales shown @ A3

Legend

- 1. Footprint of existing property.
- 2. Proposed basement lightwell.
- 3. Proposed stairs to rear doors.

Notes.

All dimensions & levels show design intent. Survey has been carried out for drafting purposes only.
Critical dimensions should be site measured;
Dimensions are shown to finished face of walls or edges of structural opening unless otherwise noted;
S.O. denotes structural opening size - to be site measured prior to order of any windows & doors;
(e) denotes existing dimension to be confirmed on site;
dimensions shown in grey are nominal - to be confirmed on site and must not be used for setting out.