



LEGEND


- Type 1 - Existing metal paladin fence to be retained
- Type 2 - Proposed metal rail fence above brick retaining wall

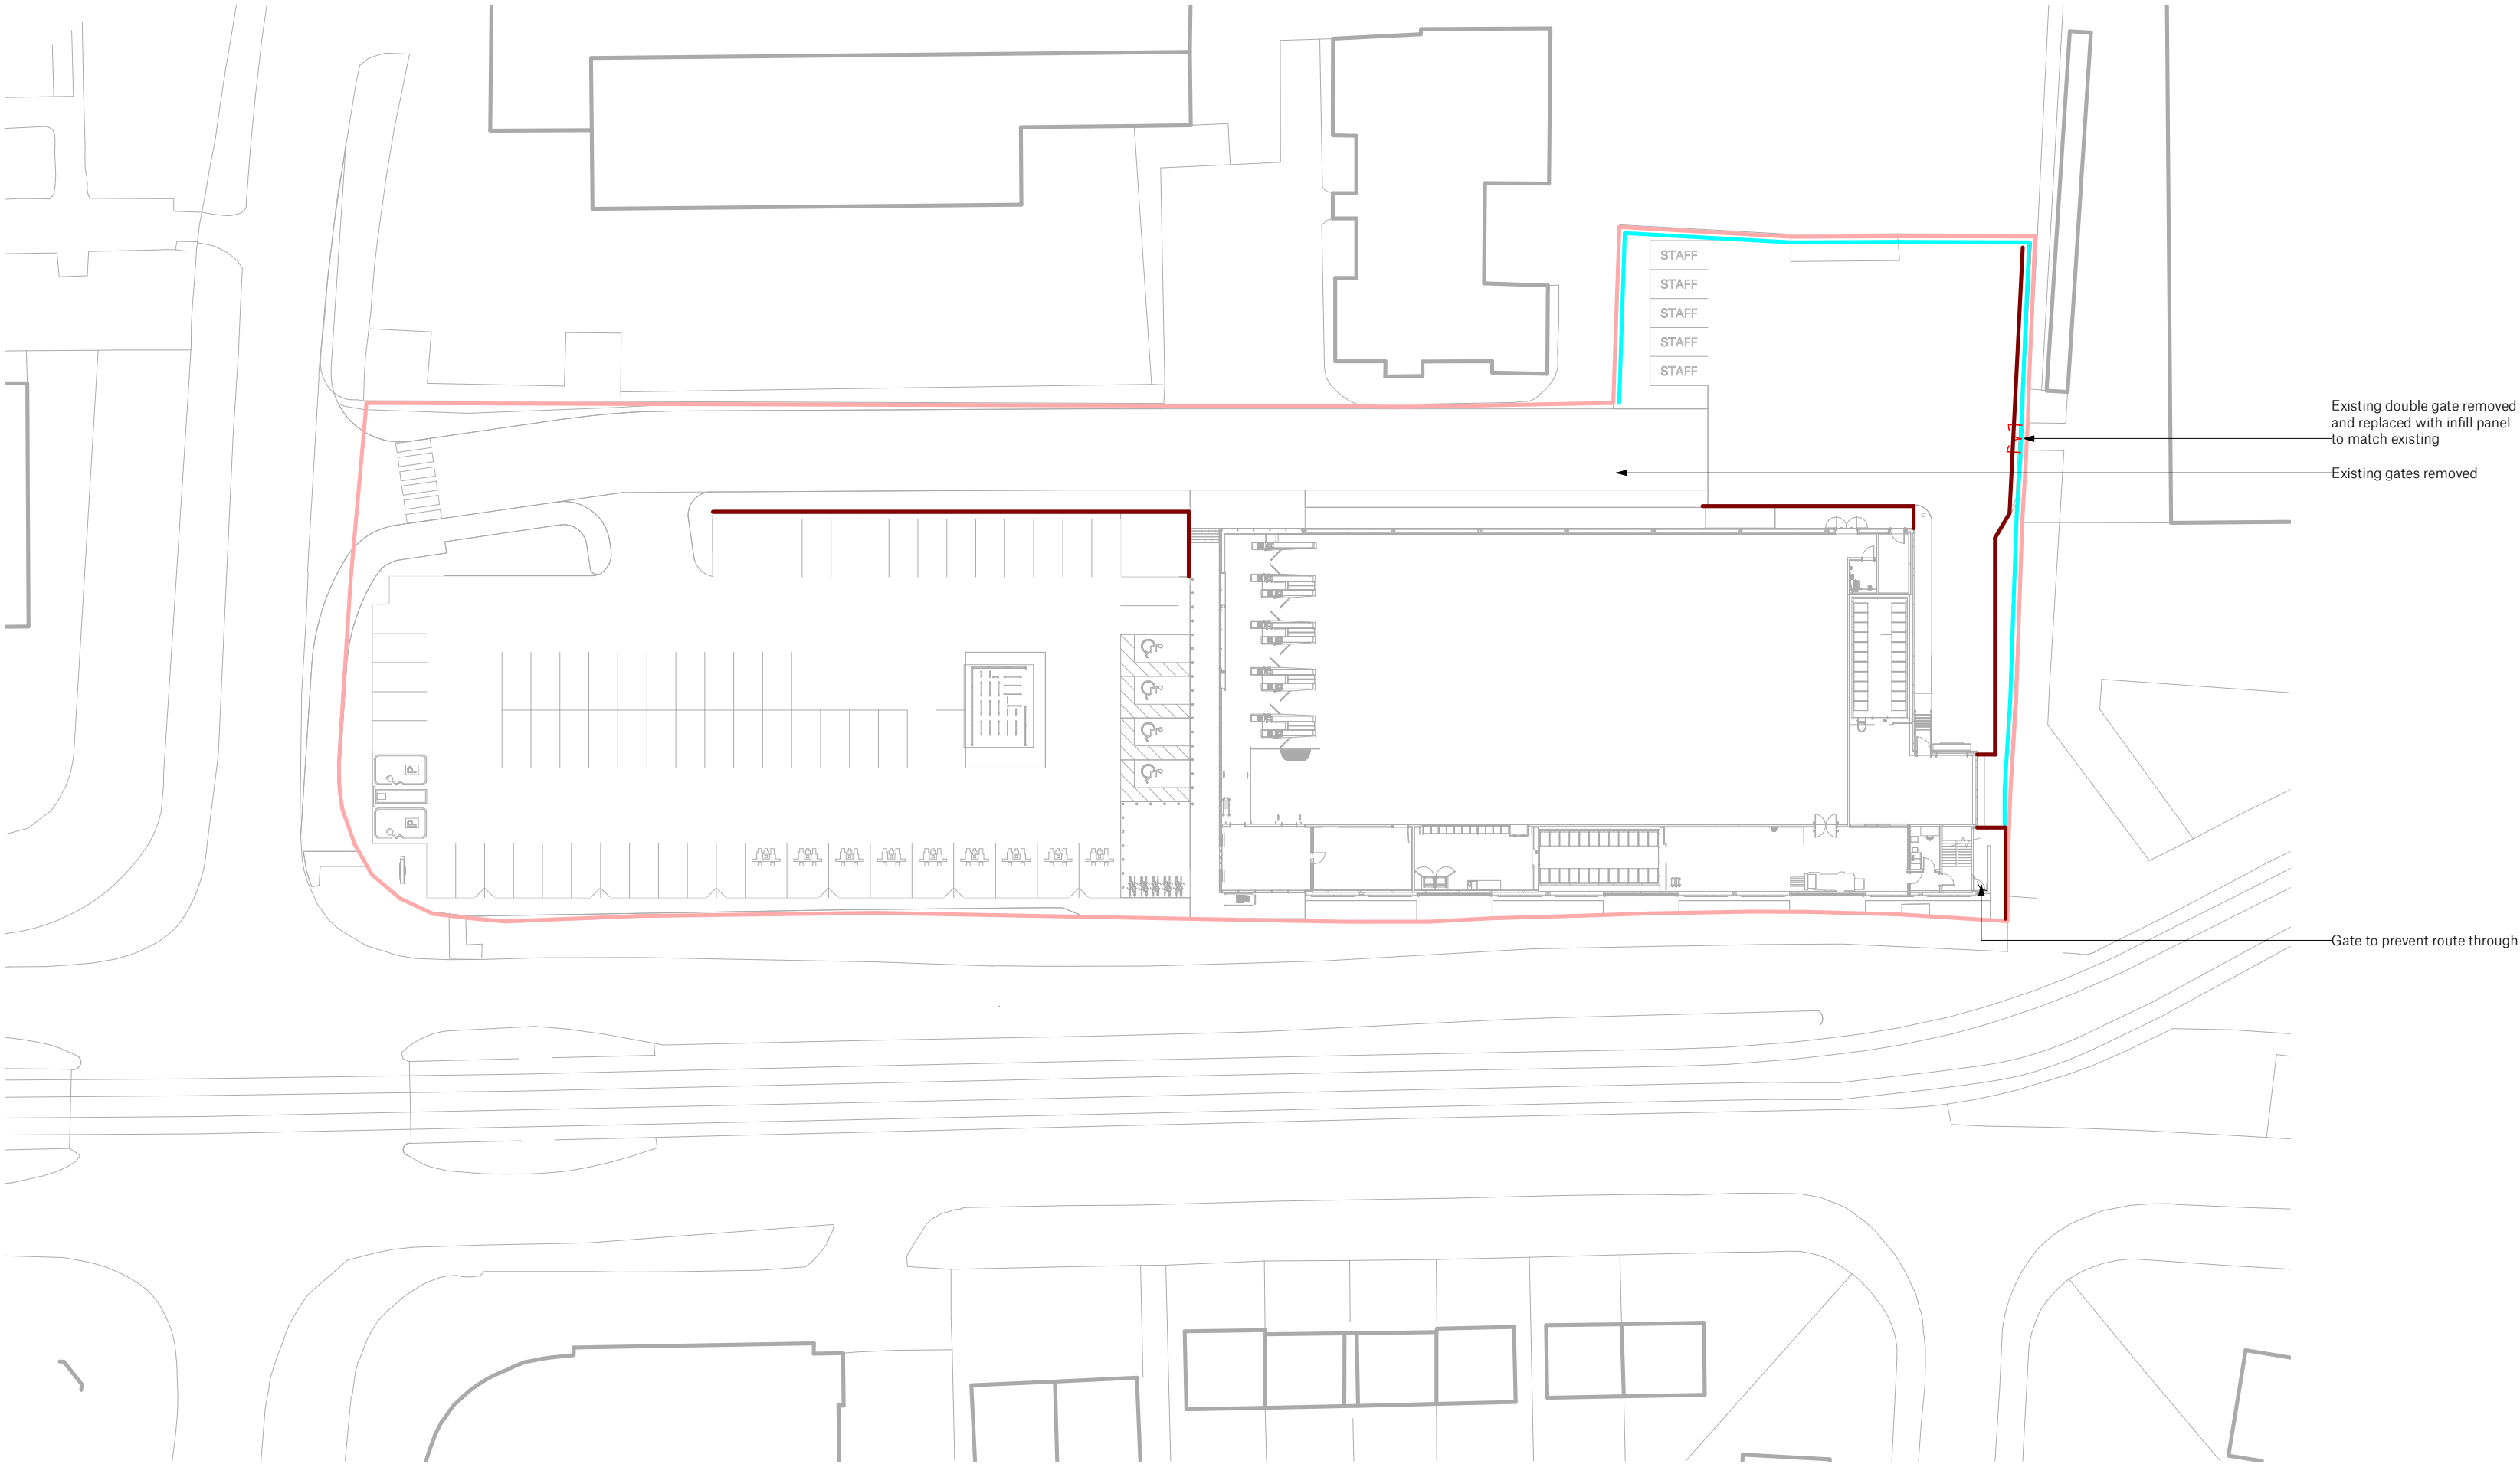

Boundary Treatment Plan
1: 500

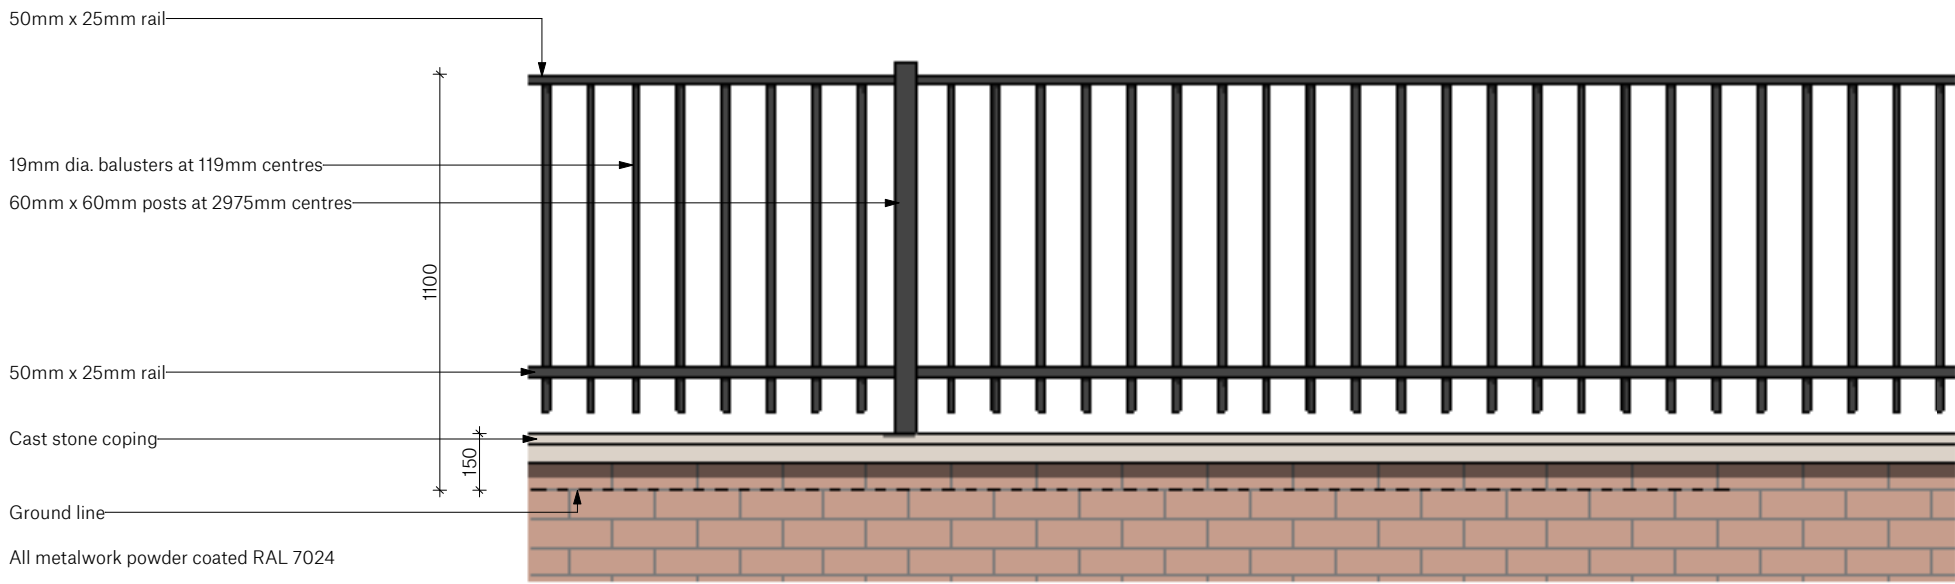

Railing Type 2 - Proposed Elevation Detail
1: 20

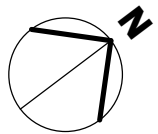

Store Specification
Bespoke BBS 2021 Store

Drawing Purpose
PLANNING

This drawing has been prepared for the sole purpose of forming part of a planning application, and should not be used for any other purpose.



SPACE

Spaceworks, Benton Park Road, Newcastle upon Tyne, NE7 7LX
T: +44 (0)844 800 6660
www.spacearchitects.co.uk

Project Lowry House - Mauldeth Road West				
Drawing Title Proposed Boundary Treatment Plan				
Project No. 08474	Drawing No. XX-XX-DR-A-90003	Status S3	Rev. P02	Scale at A2 As indicated
File Reference: 08474-SPACE-XX-XX-DR-A-90003-S3-P02				