



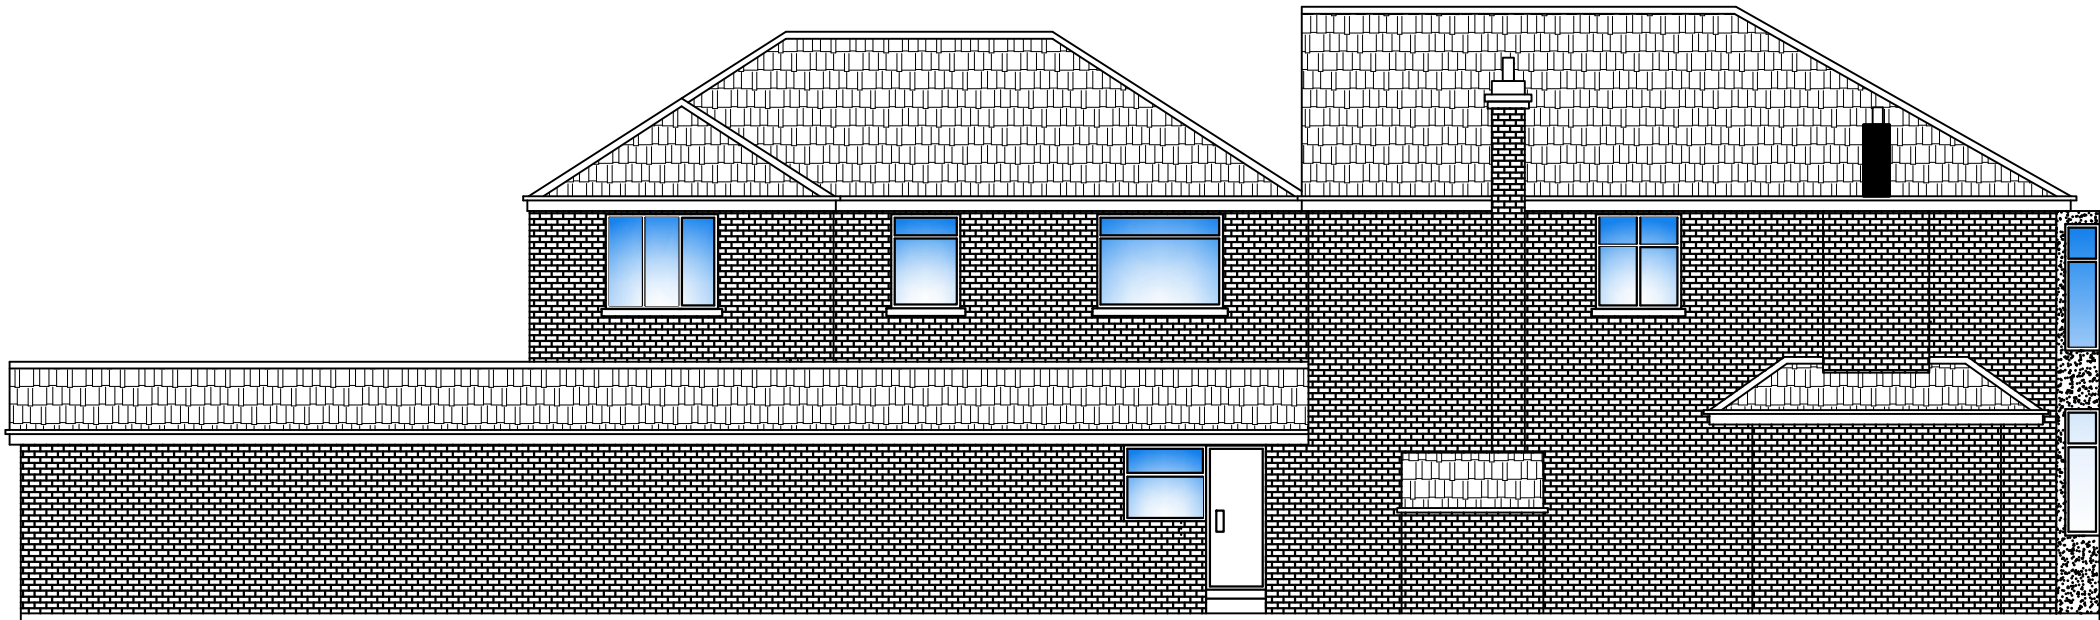

EXISTING SIDE ELEVATION - B

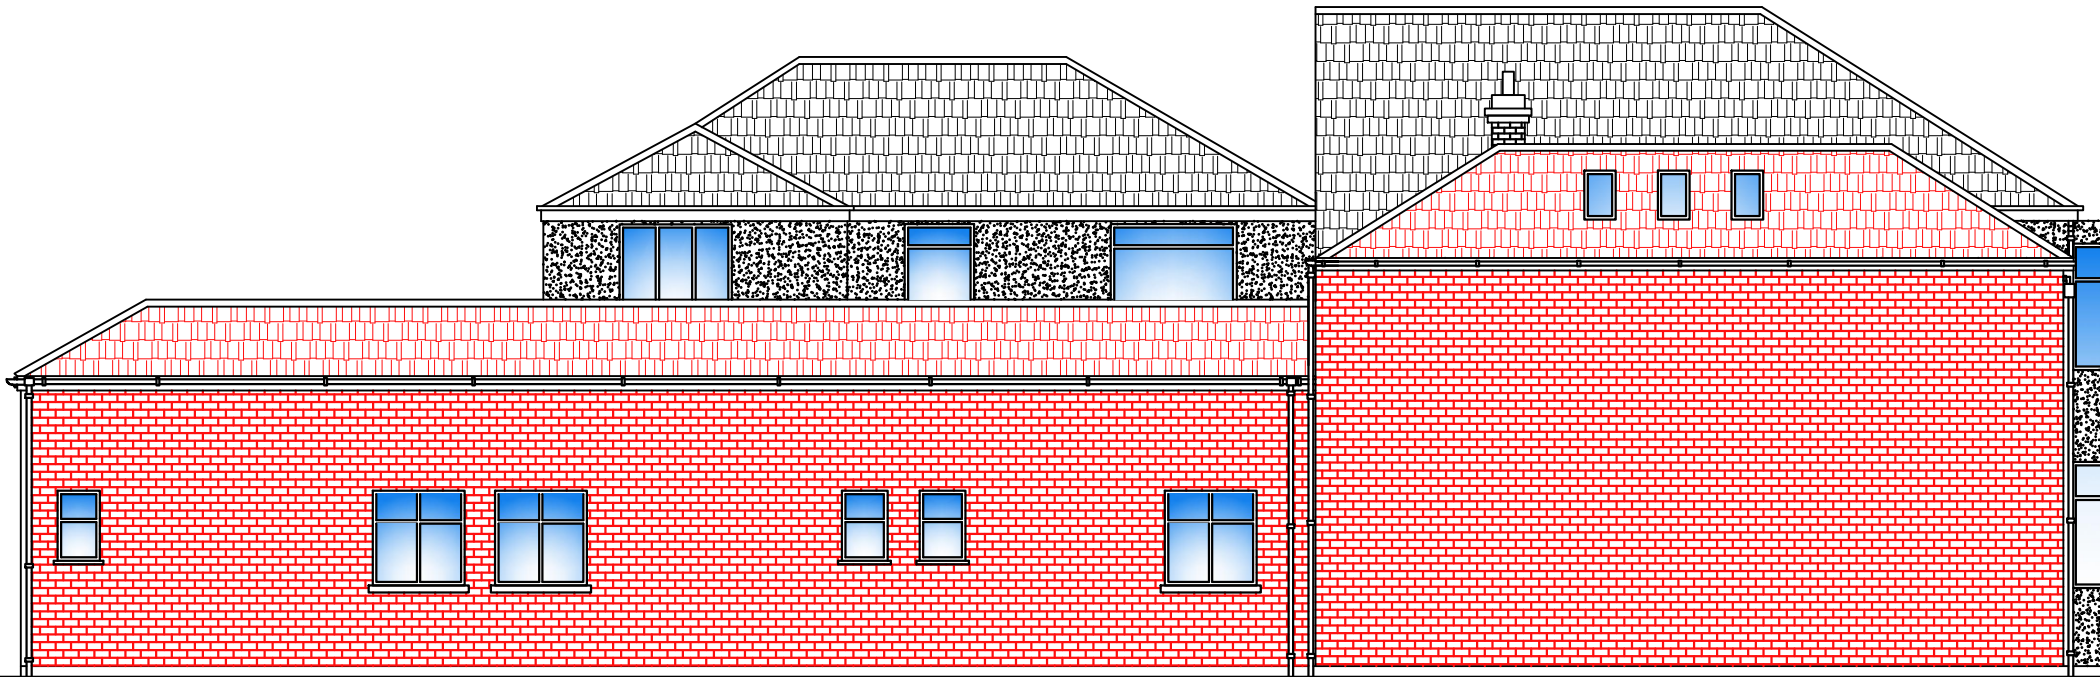

PROPOSED SIDE ELEVATION - B