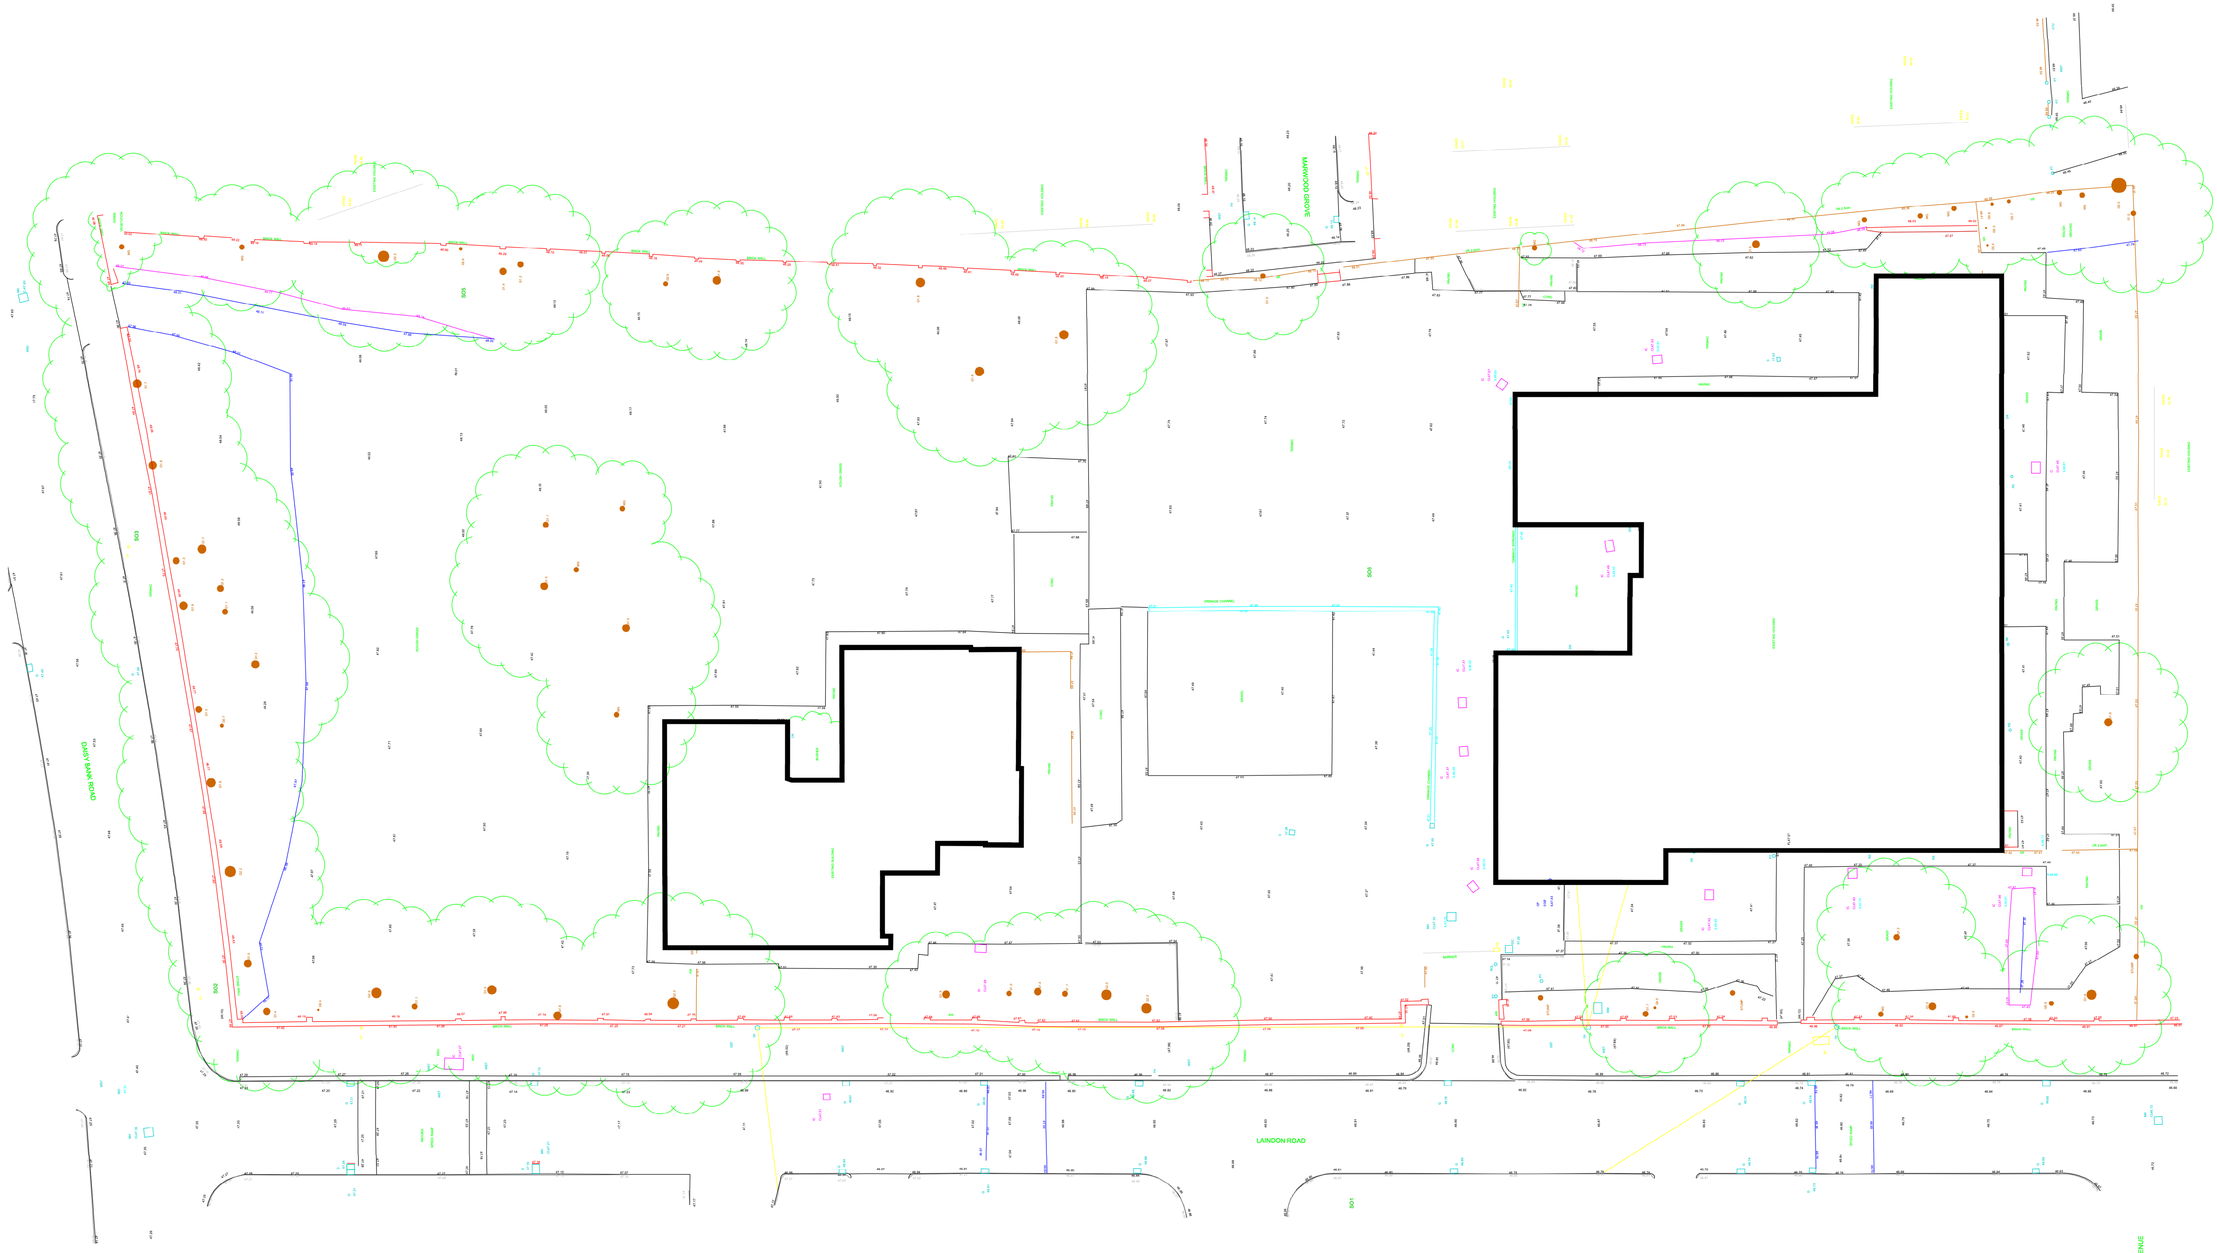


TOPOGRAPHICAL SURVEY
1:200 @ A1

PLANNING

0 5 10 15 20 25 M

© Copyright Ollier Smurthwaite Architects

IMPORTANT NOTES:

REVISION	DATE	DESCRIPTION

CLIENT: BRITTANIA GROUP
PROJECT: PROPOSED RESIDENTIAL DEVELOPMENT
ADDRESS: VICORIA PARK PROBATION CENTRE
DRAWING TITLE: TOPOGRAPHICAL SURVEY
SCALE: 1:200 @ A1 **DATE:** JULY 2022
DRAWING NO: A662_P_003

OLLIER SMURTHWAITE ARCHITECTS
40 King Street, Manchester, M2 6BA
T 0161 883 0838
F 0161 883 0839
E mail@olliersmurthwaite.com