
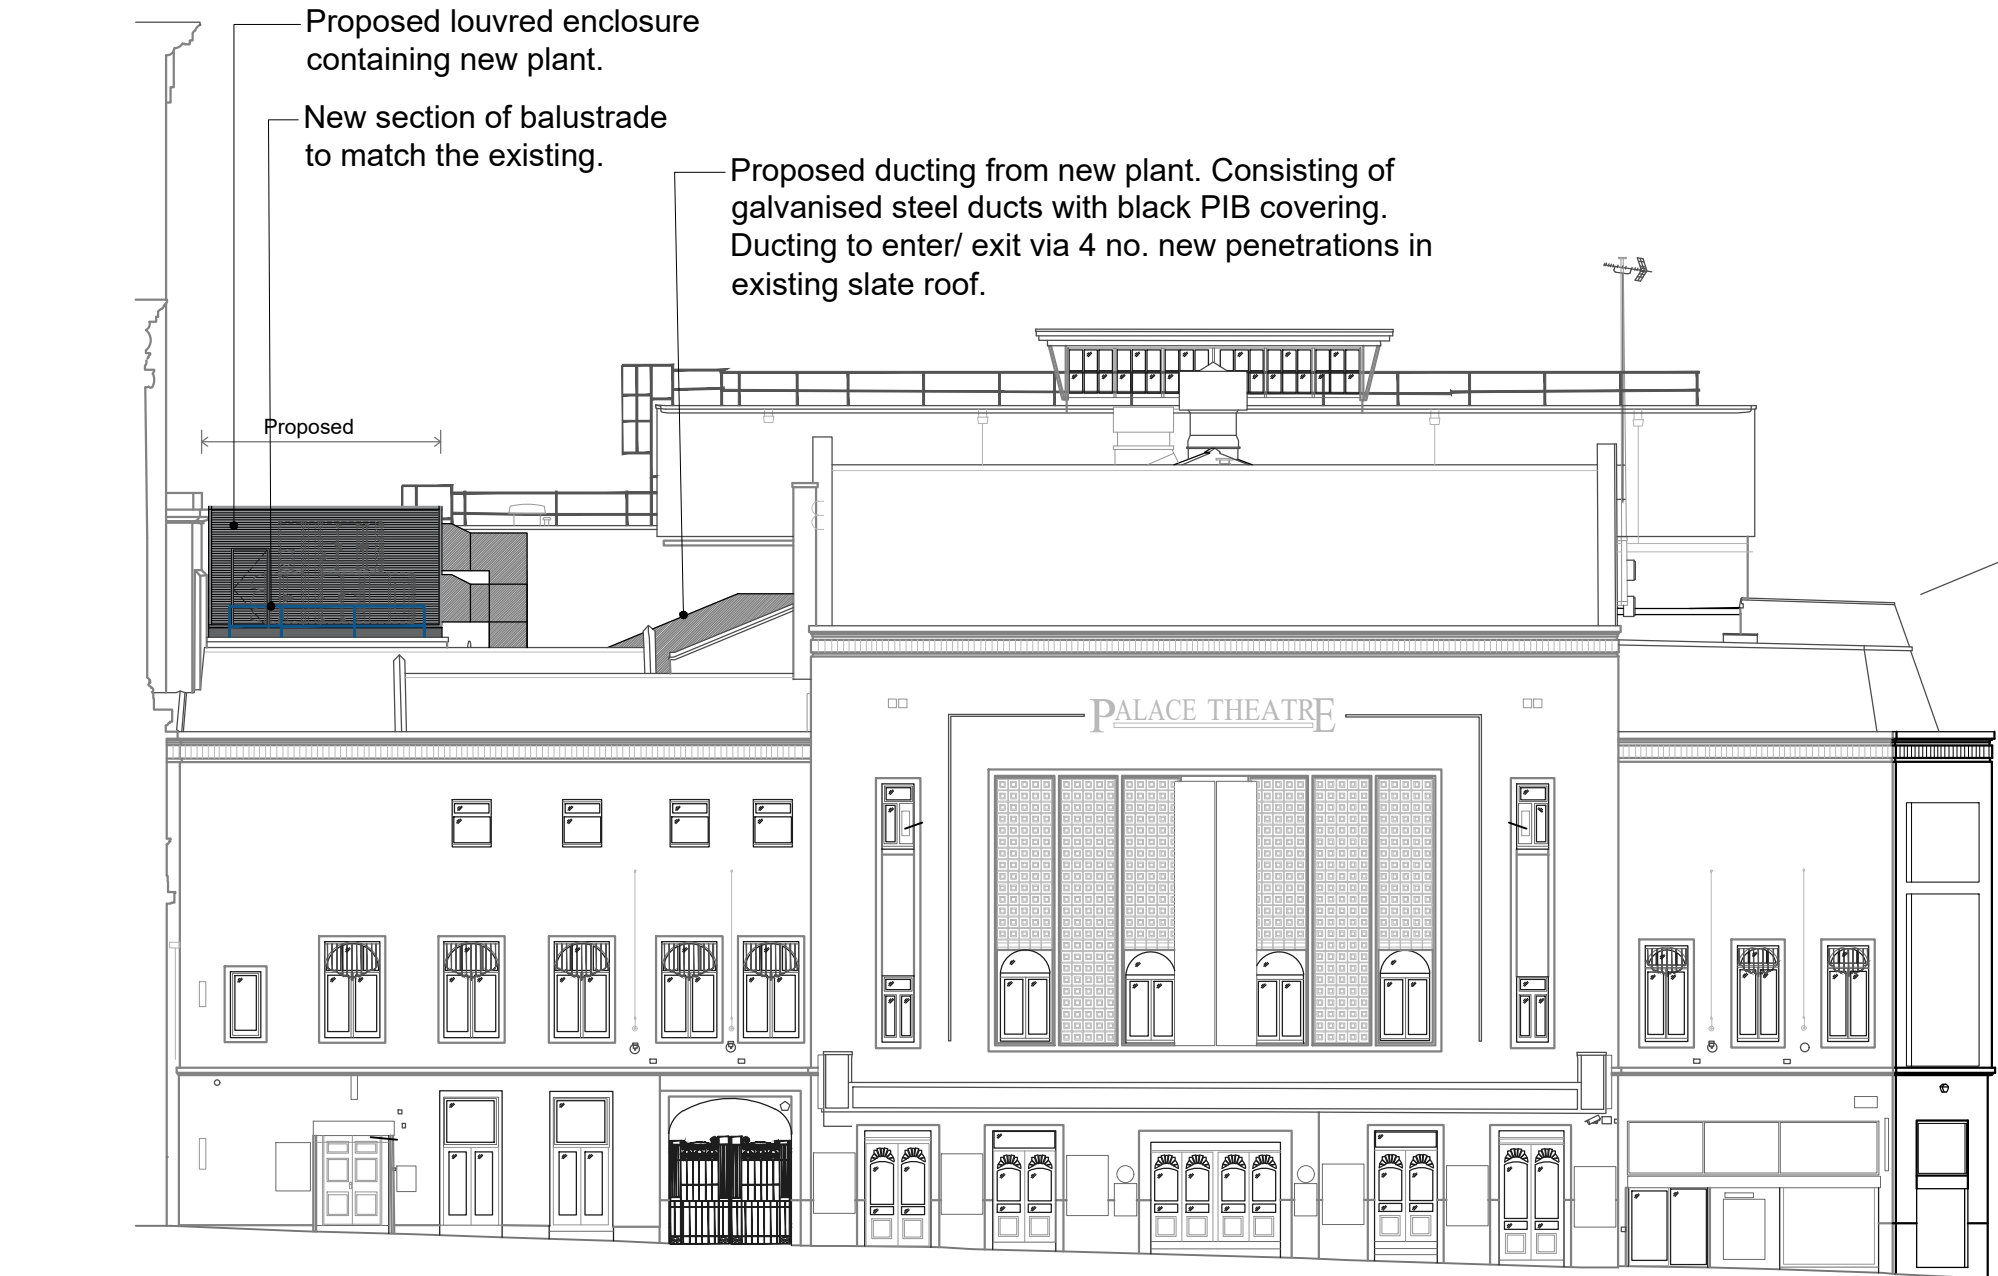



GENERAL NOTES

1. Do not scale from this print or use as a template.
2. All dimensions must be verified on site before any work is put in hand and any discrepancies must be reported to the Architect. Where any variations occur between small scale and detailed drawings, detail drawings should be worked from.
3. Copyright of this drawing is reserved by Osbornes and is issued on condition that it is not copied or disclosed to any third party either wholly or in part without the consent of Osbornes in writing.


ELEVATION KEY

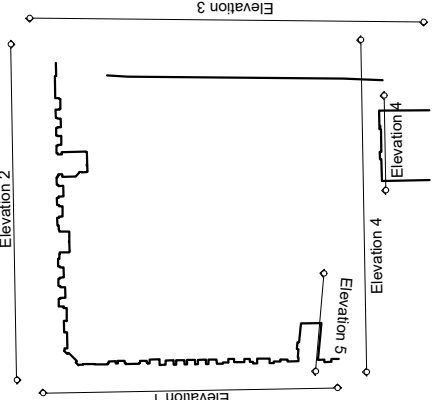

Datum 35.00 m
ELEVATION 2

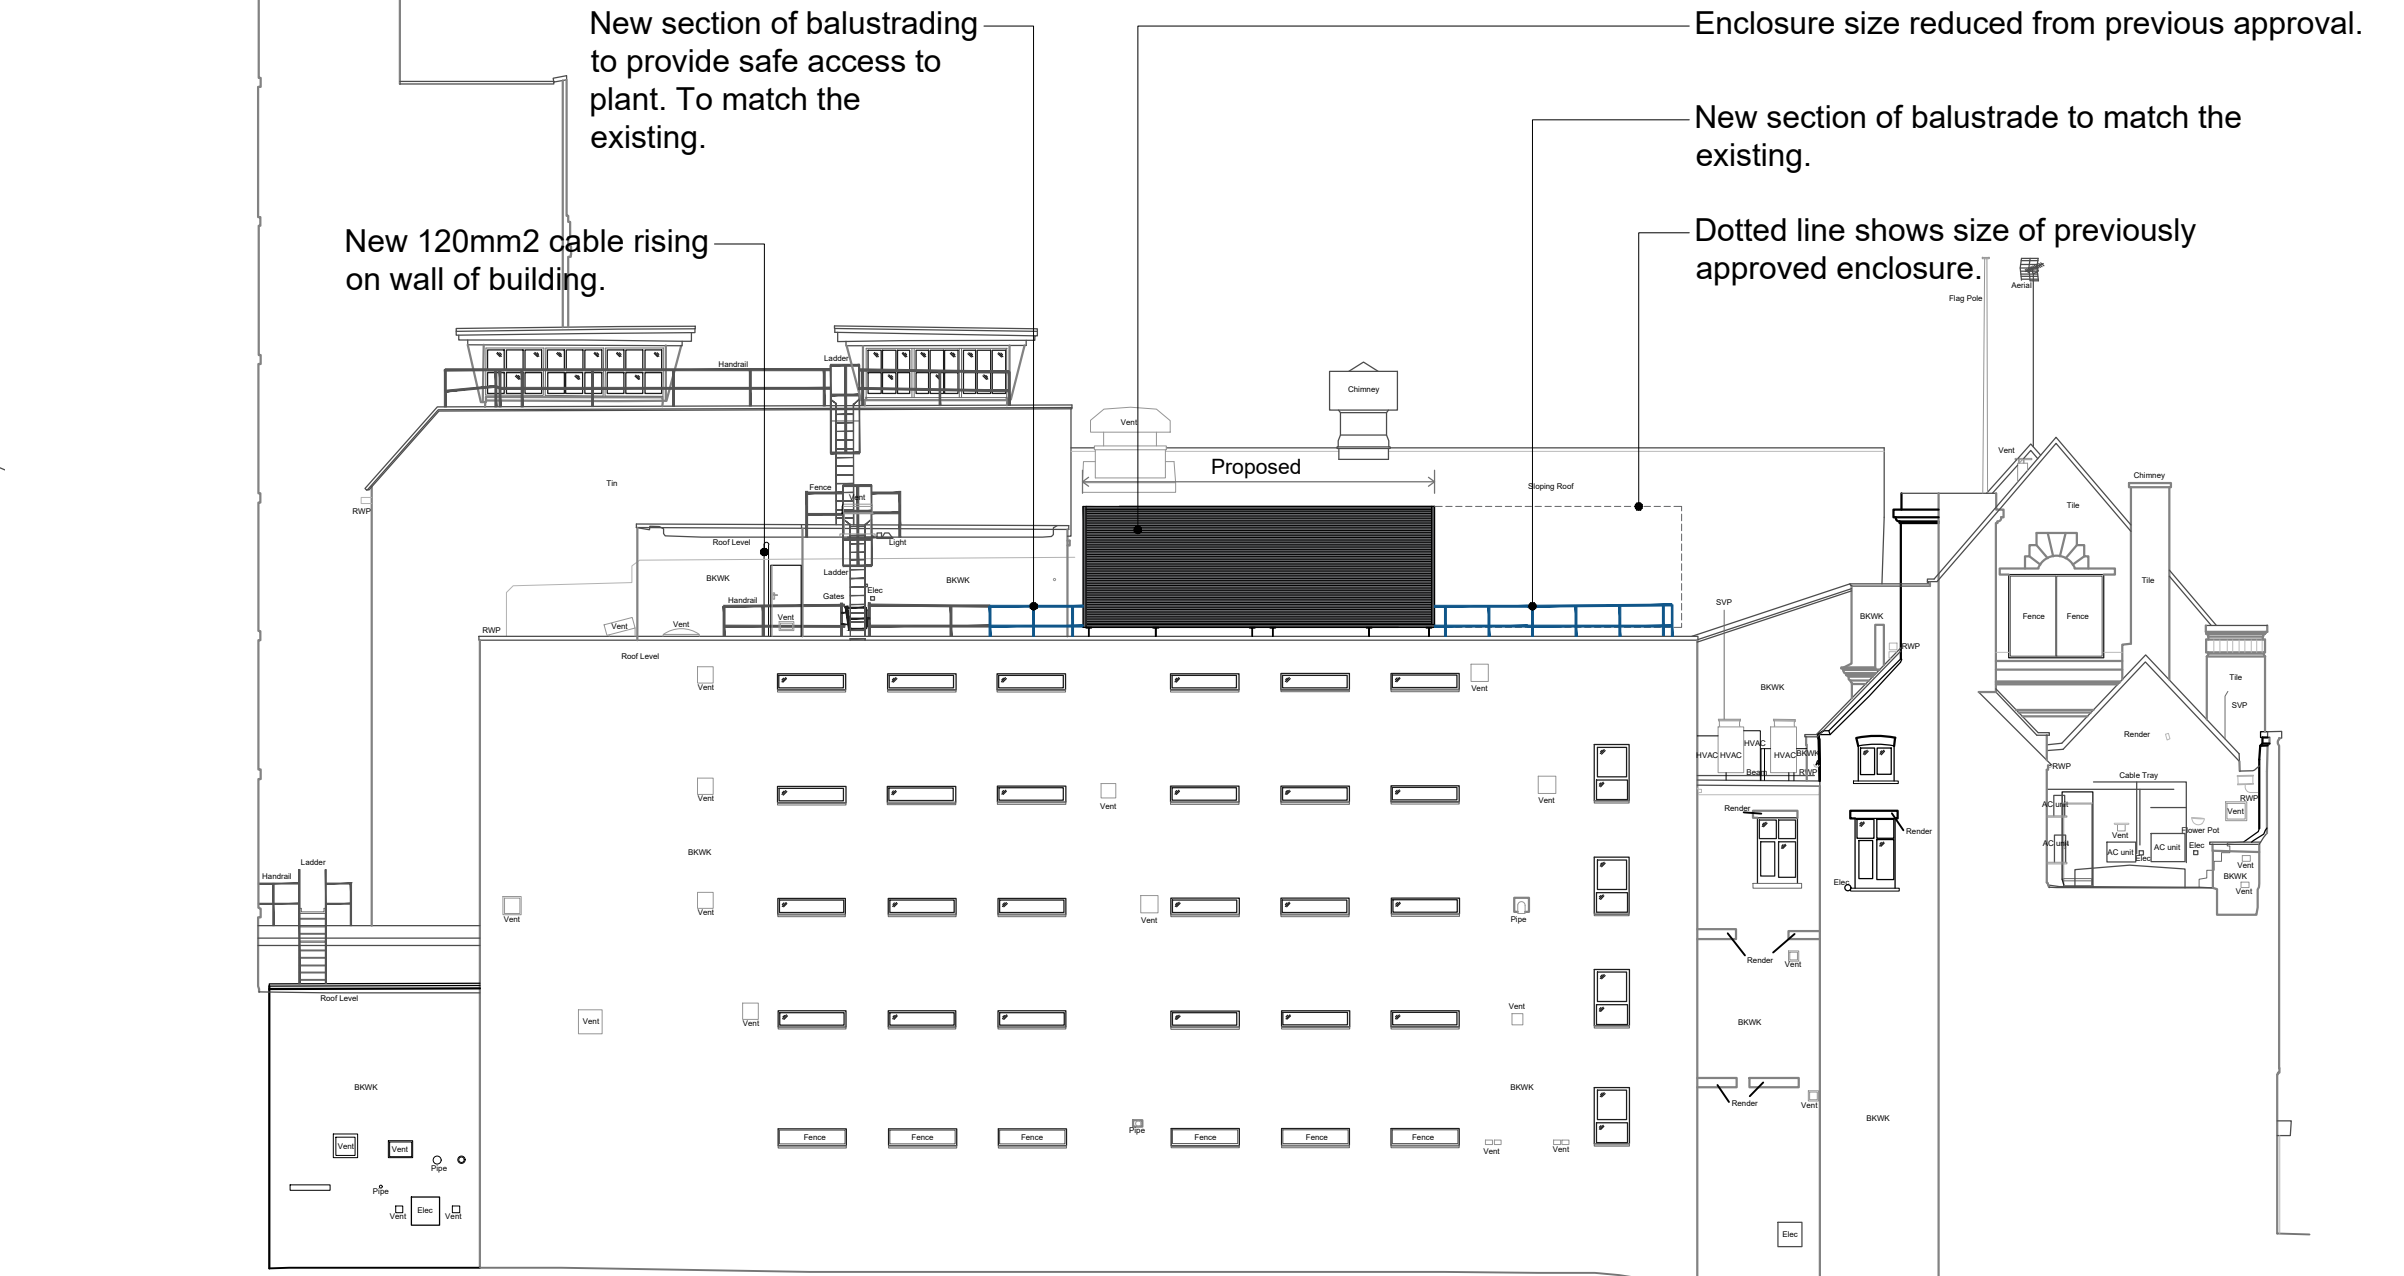

Datum 35.00 m
ELEVATION 3

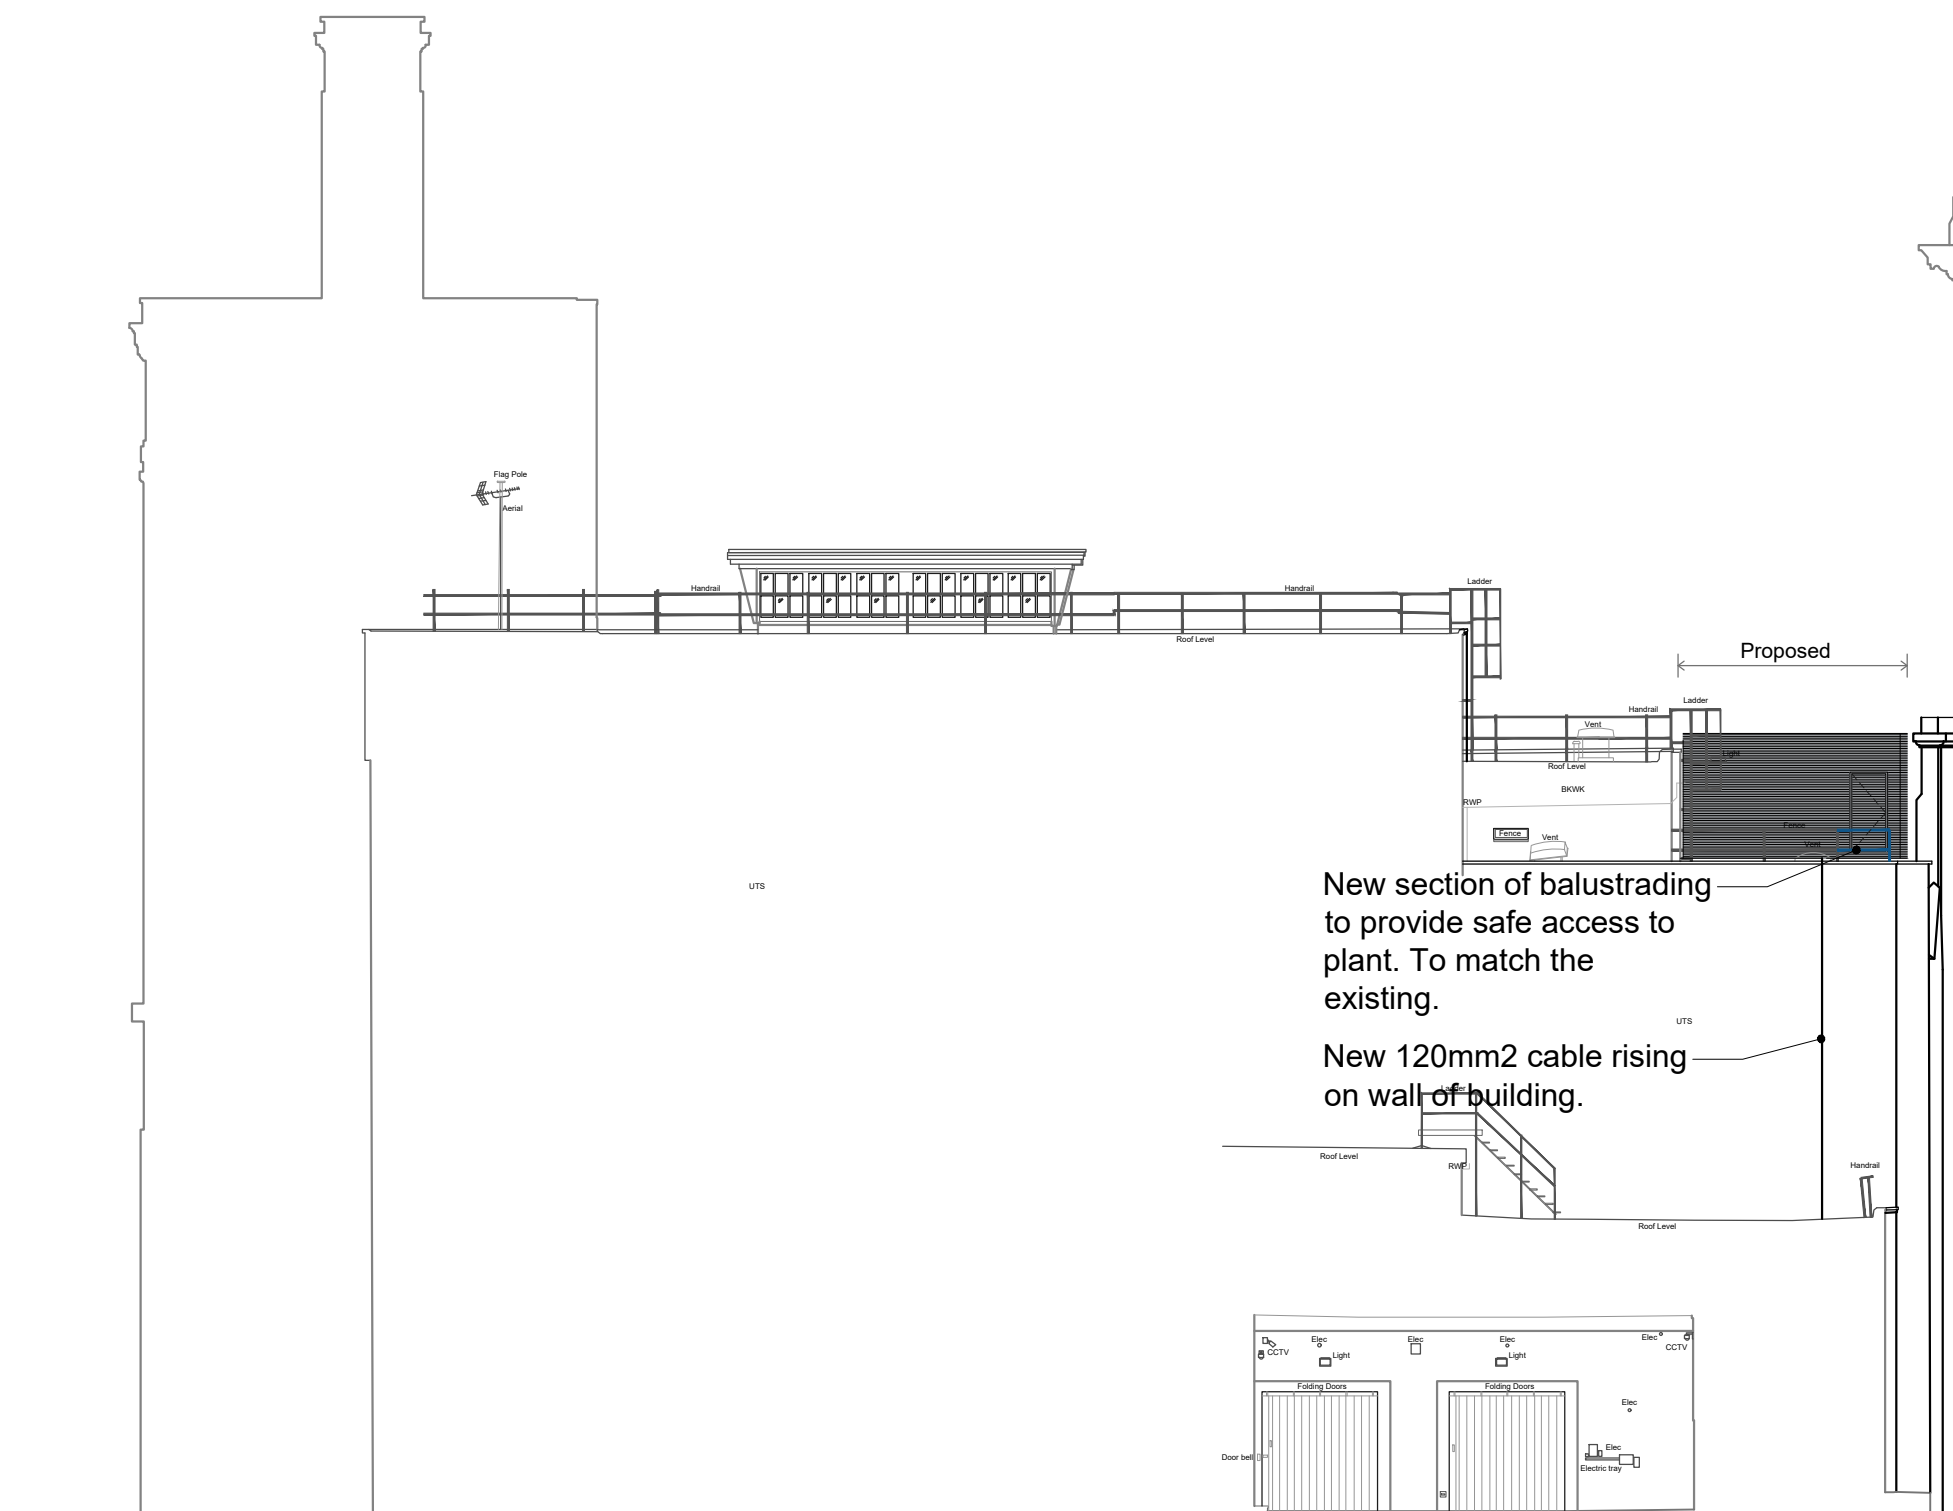

Datum 35.00 m
ELEVATION 4



Datum 35.00 m
ELEVATION 1



REV D: 20/12/2022 Louvered screen, plant enclosure size, reduced.
REV C: 15/07/2022 proposed balustrade altered
REV B: 30/06/2022 proposed ducting altered, enclosure altered.
REV A: 14/06/2022 proposed ducting added.

OSBORNES CHARTERED ARCHITECTS
The Balconies • Hanley Swan • Malvern • Worcestershire • WR8 0DN
T: 01484 311303 E: architecture@osbornesarchitects.com F: 01484311255 W: osbornesarchitects.com

CLIENT AMBASSADOR THEATRE GROUP

PROJECT MANCHESTER PALACE VENTILATION

TITLE PROPOSED ELEVATIONS

SCALE 1:200 @ A1

DATE MAY 2022

DRAWN TL

DRAWING NUMBER 22-105-E1D