



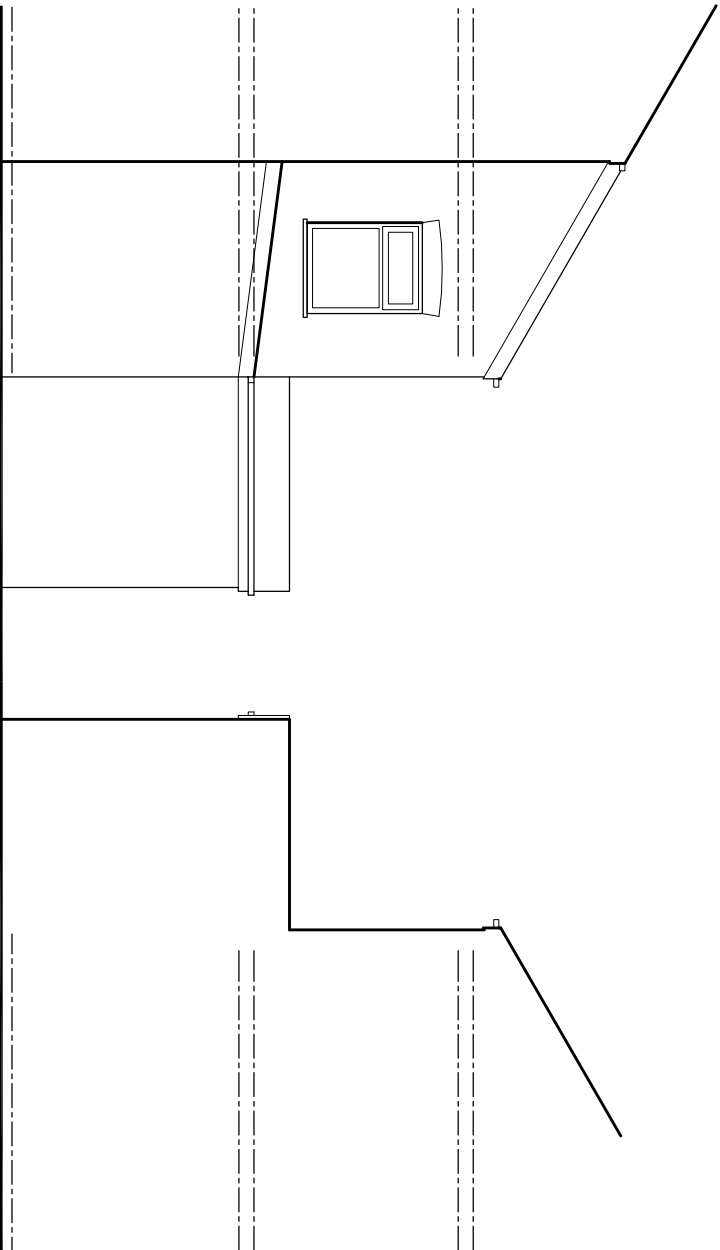


EXISTING SIDE ELEVATION

EXISTING SIDE ELEVATION

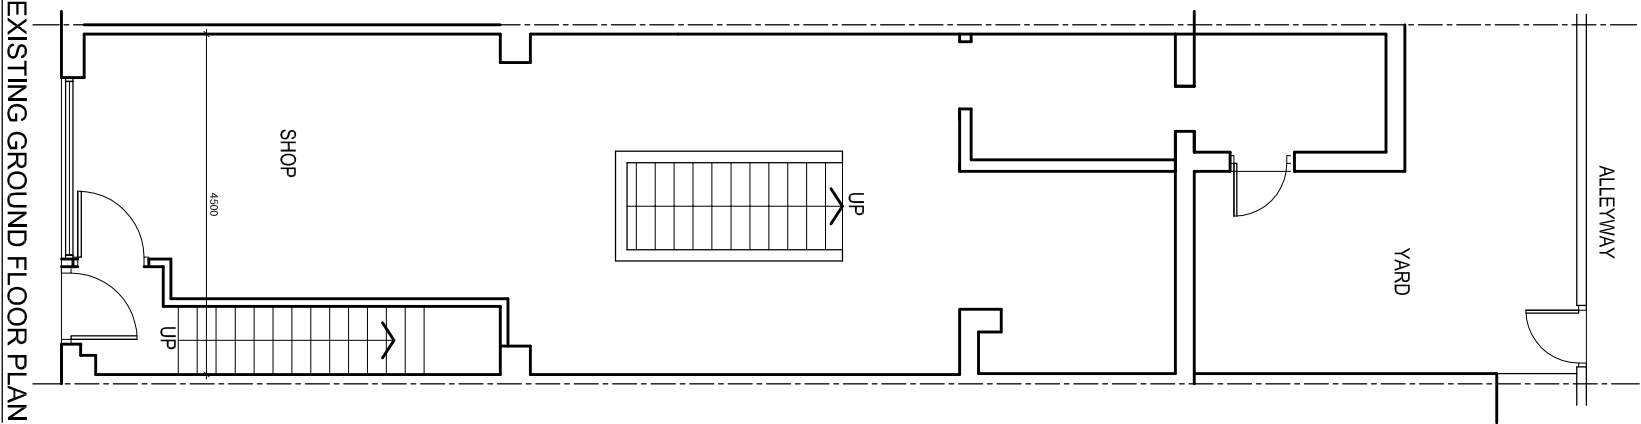


EXISTING GROUND FLOOR PLAN

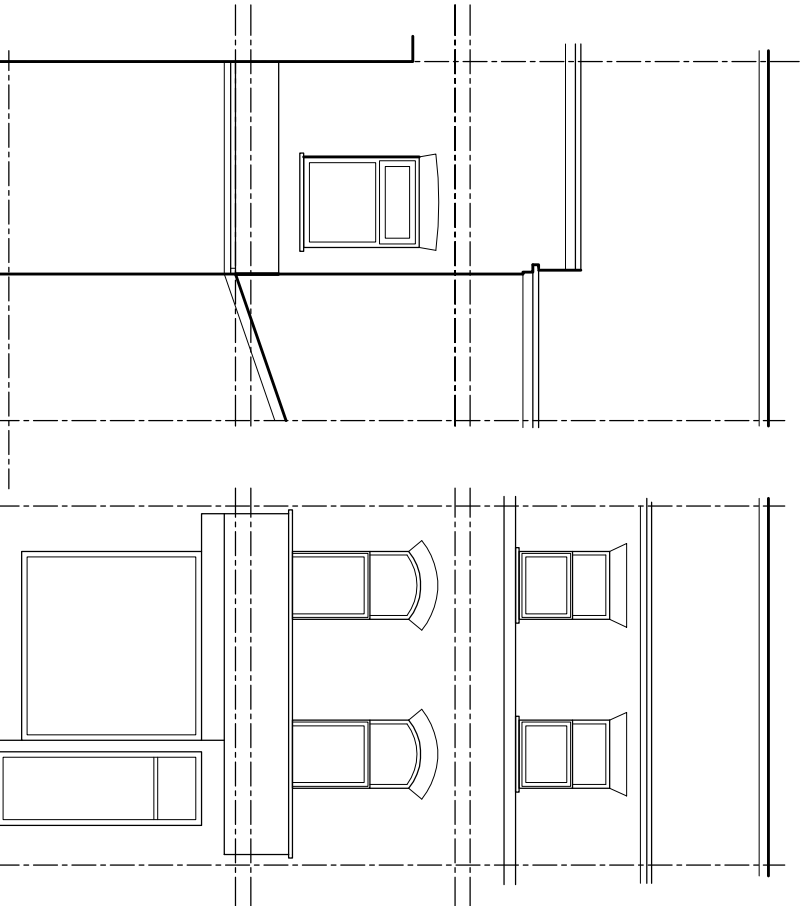

EXISTING REAR ELEVATION

EXISTING FRONT ELEVATION

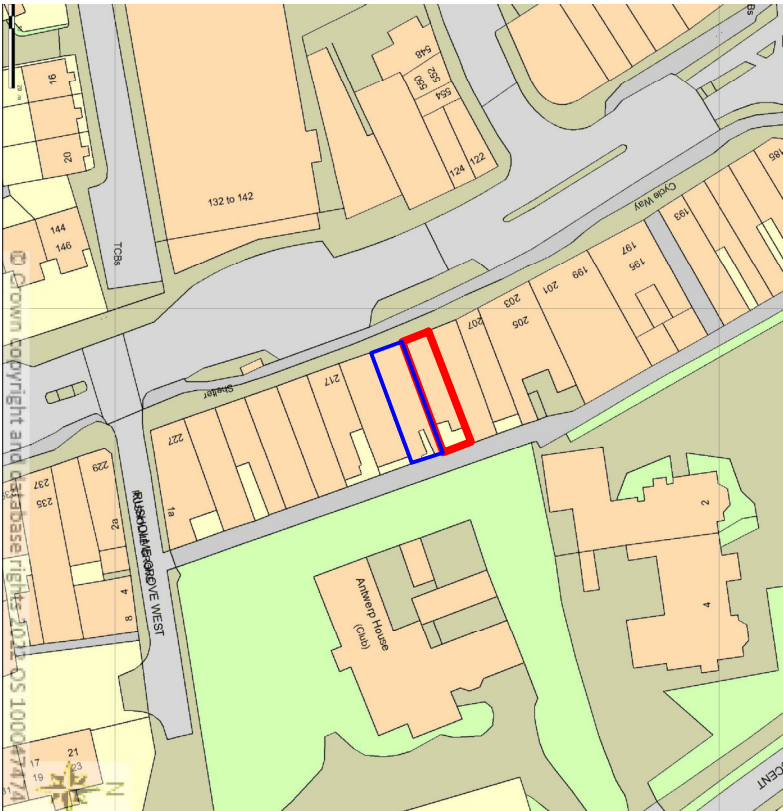

LOCATION PLAN 1:1250