

THE BUILDER MUST CHECK THE SITE AND THE APPROVED DRAWINGS BEFORE COMMENCING THE WORKS AND MUST TAKE ANY WORKING MEASUREMENTS AS NECESSARY. ANY DISCREPANCY IN THE DRAWING MUST BE REPORTED TO THE CLIENT .


Key



Cardboard



Metal

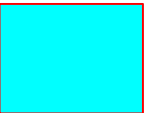


Glass



General Waste

General Note all commercial bins to be 1100lt bins

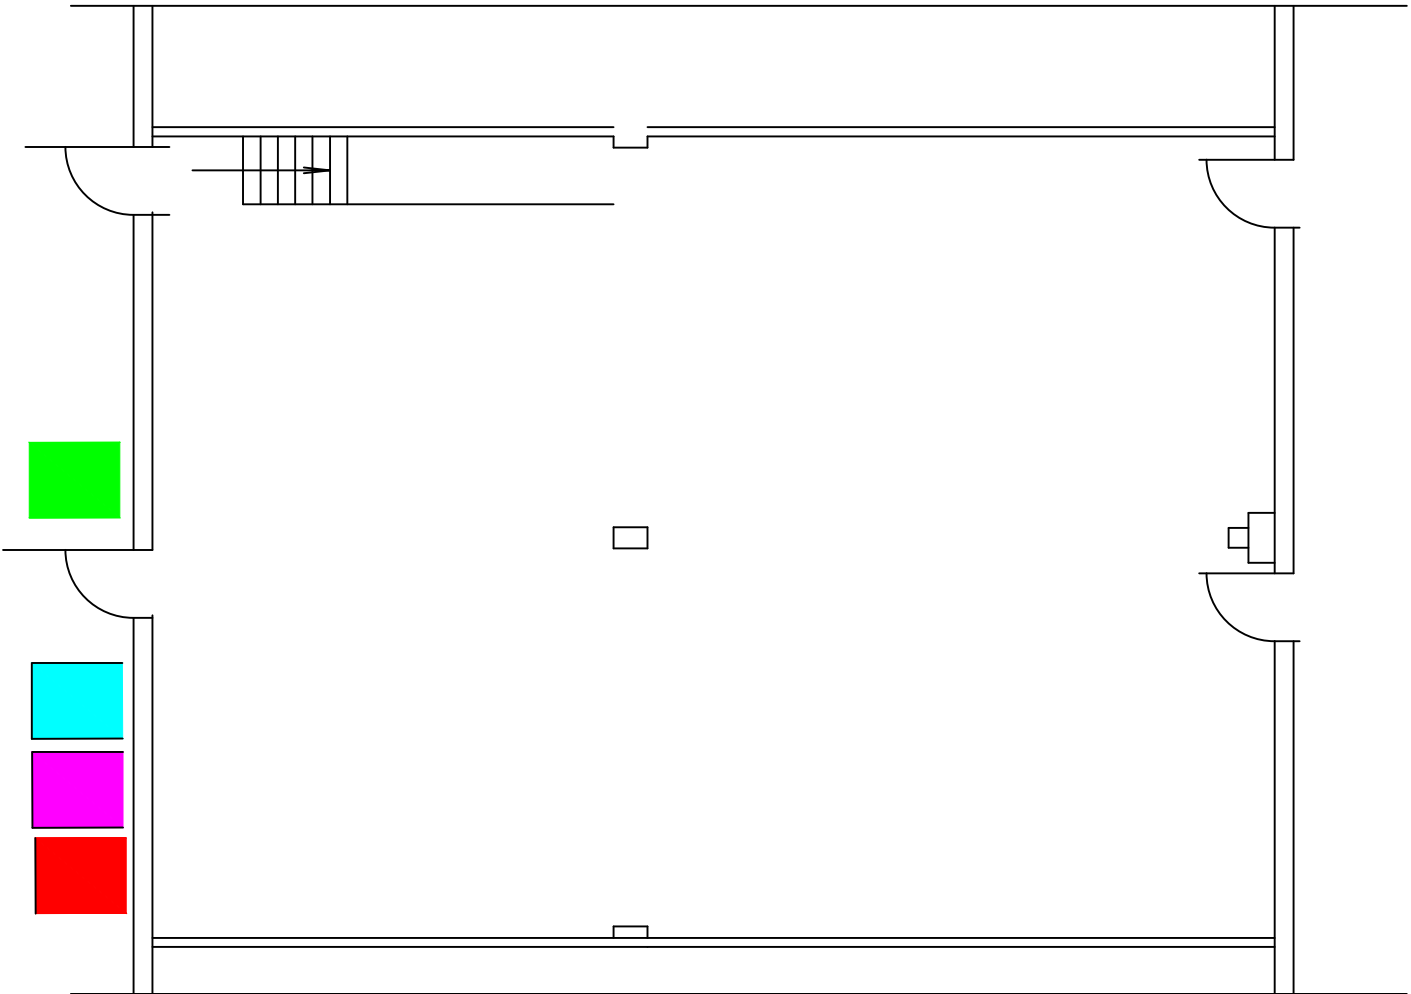

Site Layout Plan

H S H Engineering Design Services Ltd 428 Cheetham Hill Road Cheetham Manchester M8 9LE, UK 01617956385,07940197 333			
Project Title	Proposed Installation of a flue pipe at the rear.		
Client	Ms. Neda Yazdani		
Dwg. Title	Waste Management Plan		
Dwg. no.	Sheet no.	Scale.	Job no.
06		1:100 @ A3	
44-46 Wilmslow Road Manchester M14 5TQ			
Drawn by.	Checked by.	Approved by.	Date
TZ			April 2022