

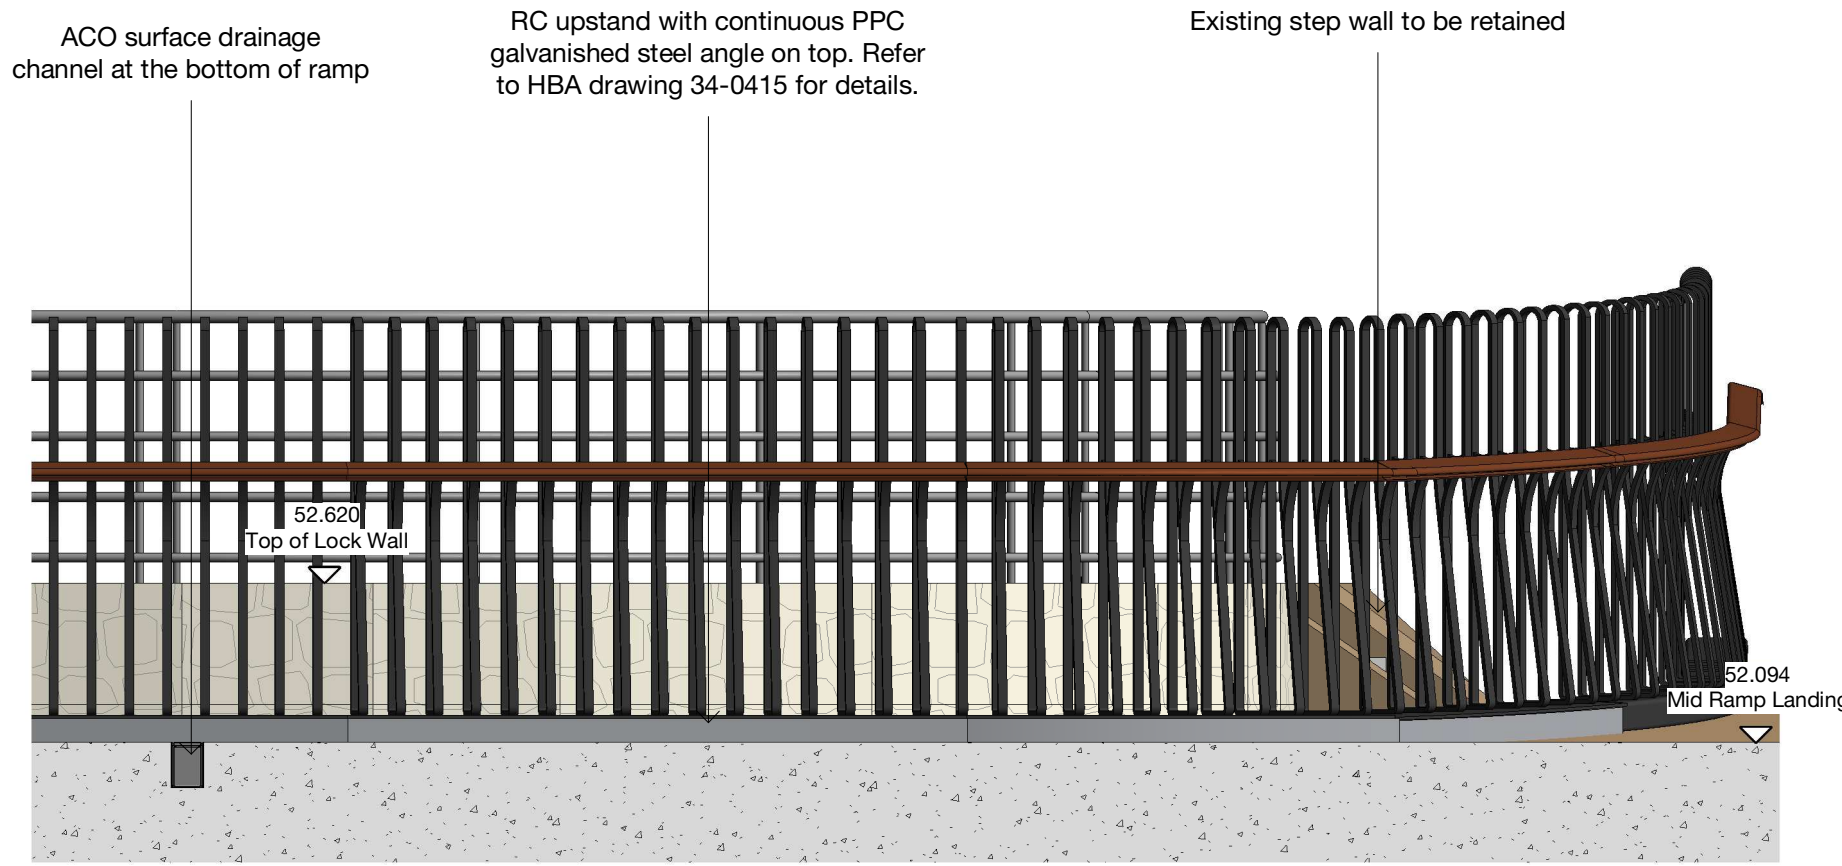


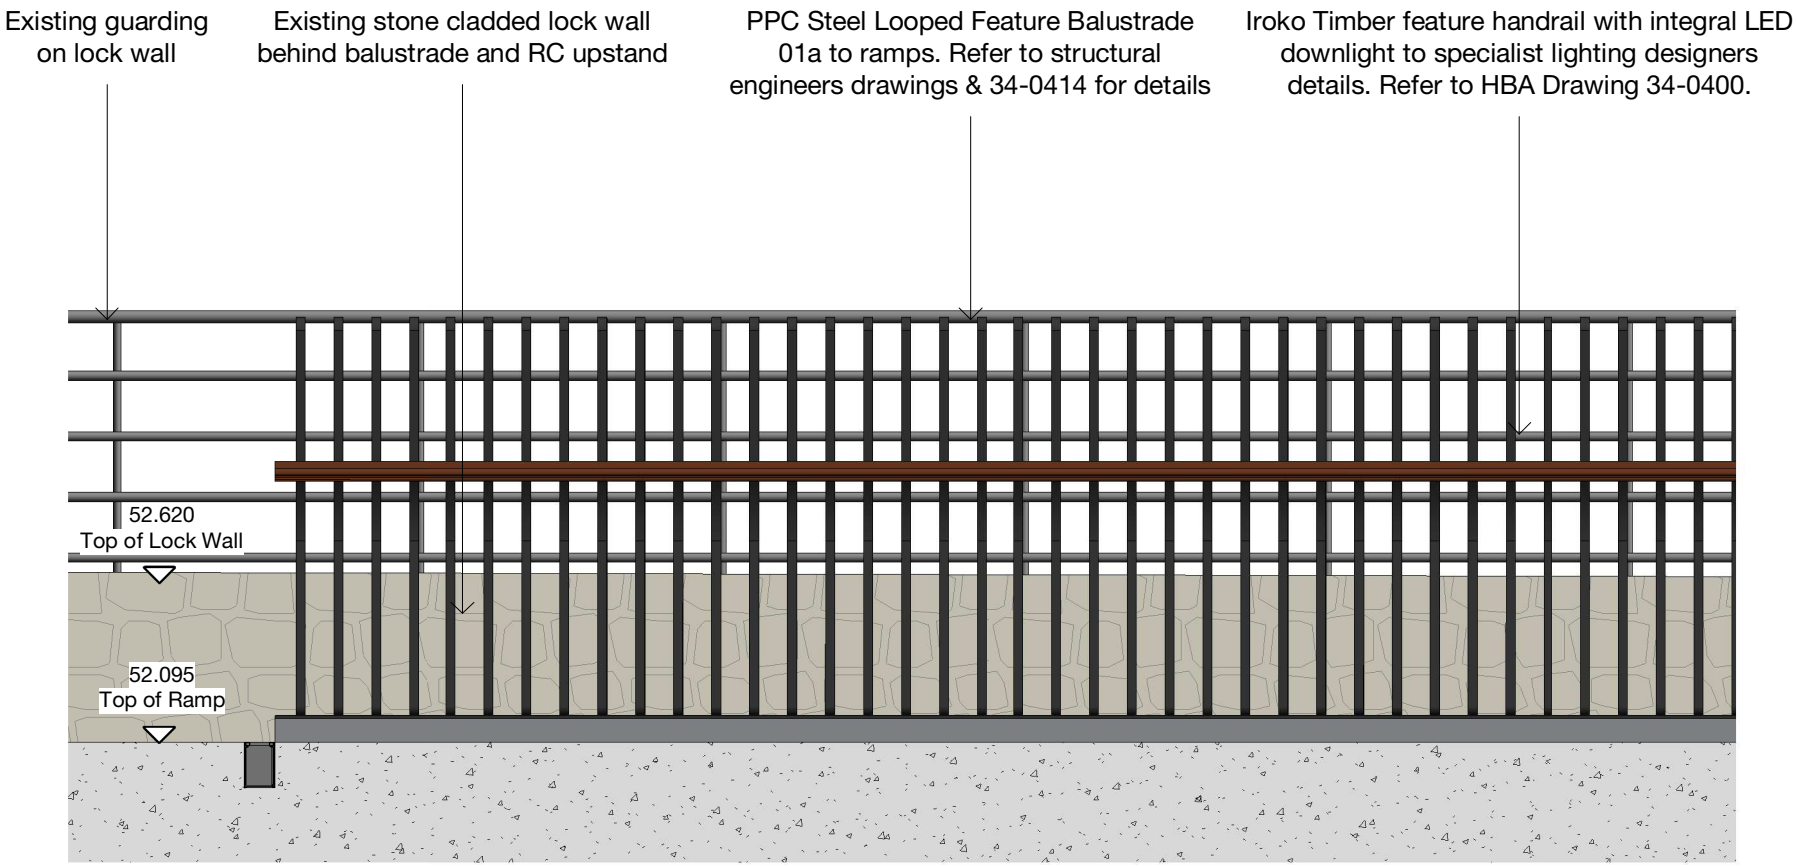


1 Section CC - Northeast Ramp
1 : 25

Recessed skirting detail to be offset at 120mm above the surface slope facing Chips building. Refer to HBA drawing 34-0410 for details.

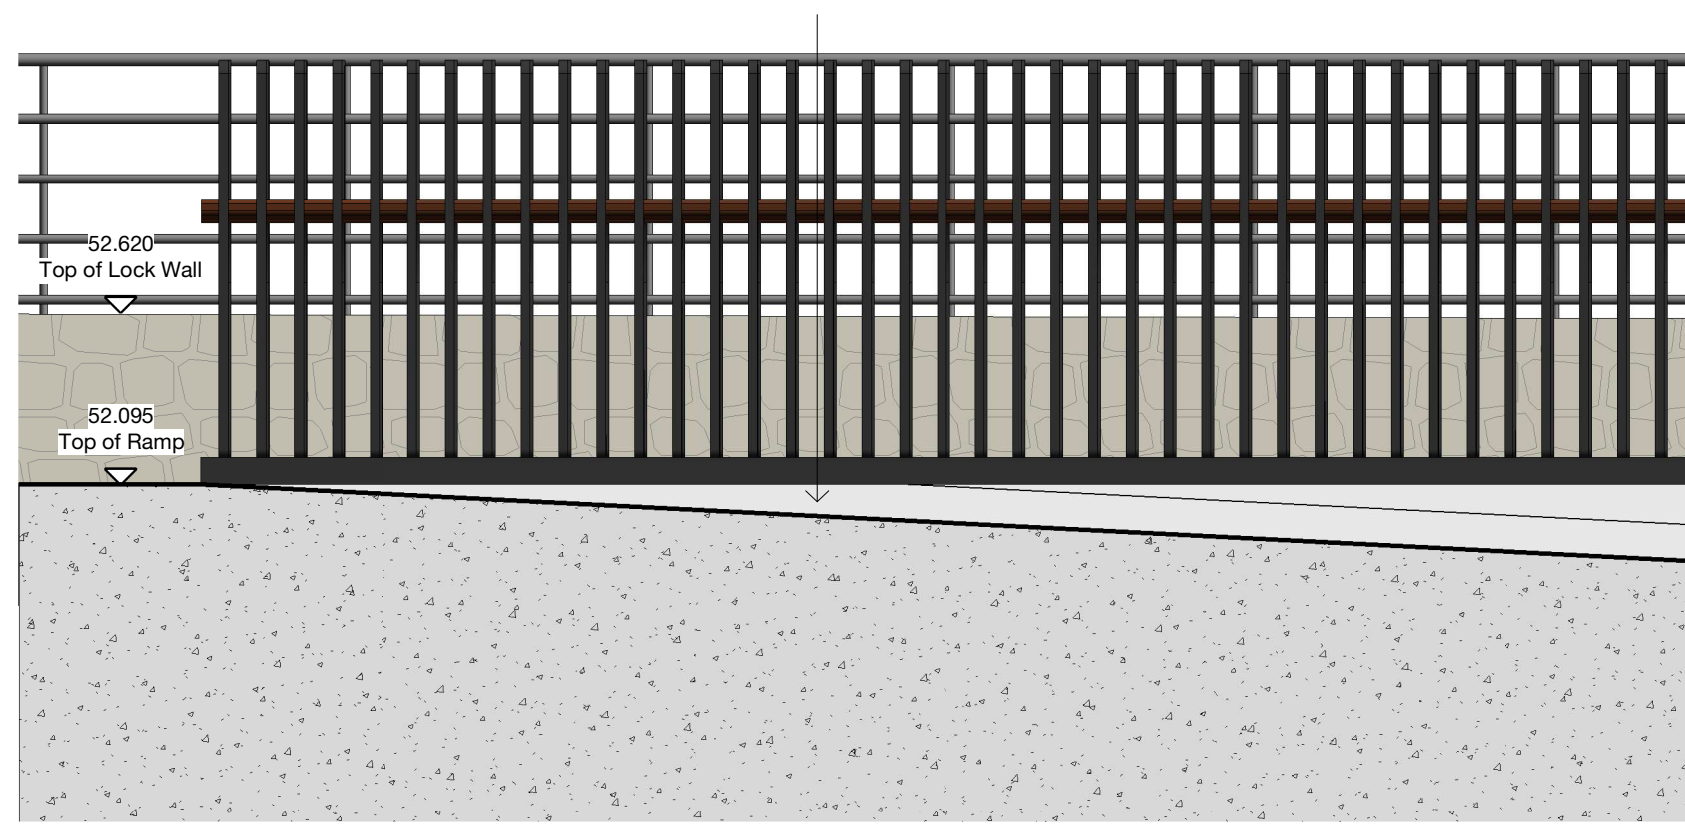

Smooth concrete finish

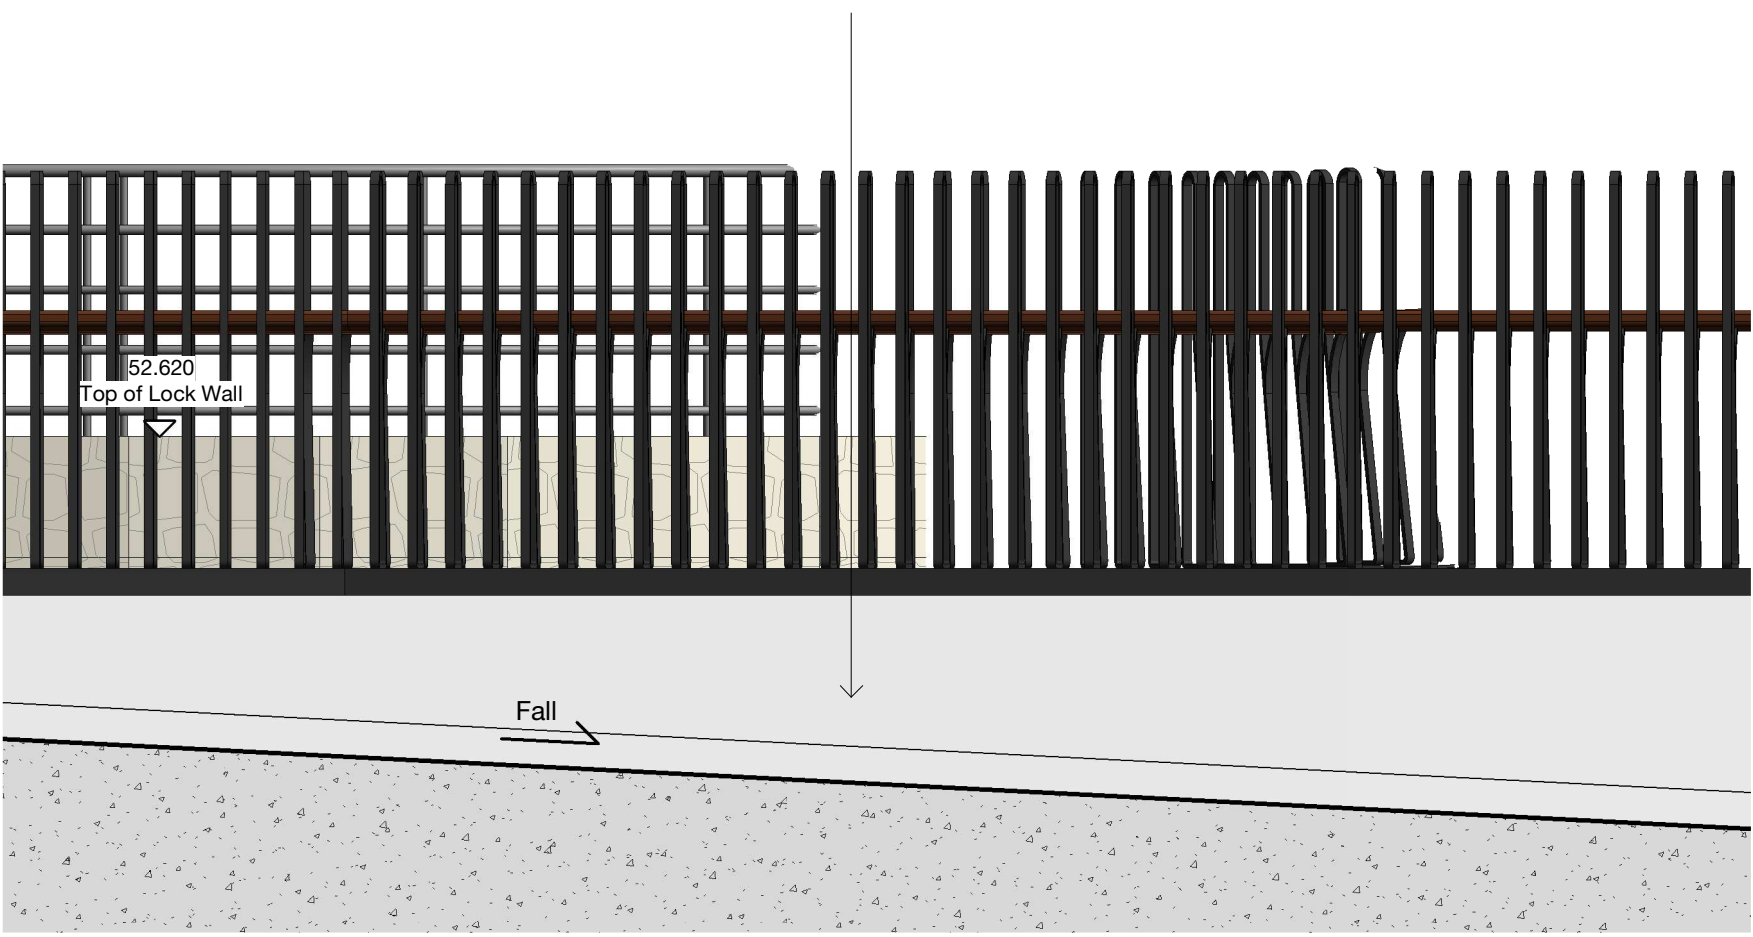

2 Section DD - Northeast Ramp
1 : 25

Copyright Hawkins\Brown Architects

No implied licence exists. This drawing should not be used to calculate areas for the purposes of valuation. Do not scale this drawing. All Dimensions to be checked on the site by the contractor and such dimensions to be their responsibility. All work must comply with relevant British Standards and Building Regulations requirements. Drawing errors and omissions to be reported to the architect. To be read in conjunction with Architect's specification and other consultant information.

Rev	Description	Date
P1	Issued for Stage 4 - Tender	21/10/22

3C Tariff Street
Manchester M1 2FF

mail@hawkinsbrown.com
hawkinsbrown.com

Hawkins\Brown

Project
Islington Cycle Bridge
Lock No.3
Ashton Canal
Manchester

Drawing
Ramp Section - Northeast Ramp

Scale 1 : 25	@ A2	Date 10/25/22
Drawn By LW	Checked By JK	
Job Number 210131	Status S2	Purpose of Issue For information
Drawing No. ICB-HBA-00-00-DR-A-24-0403		Rev P1