


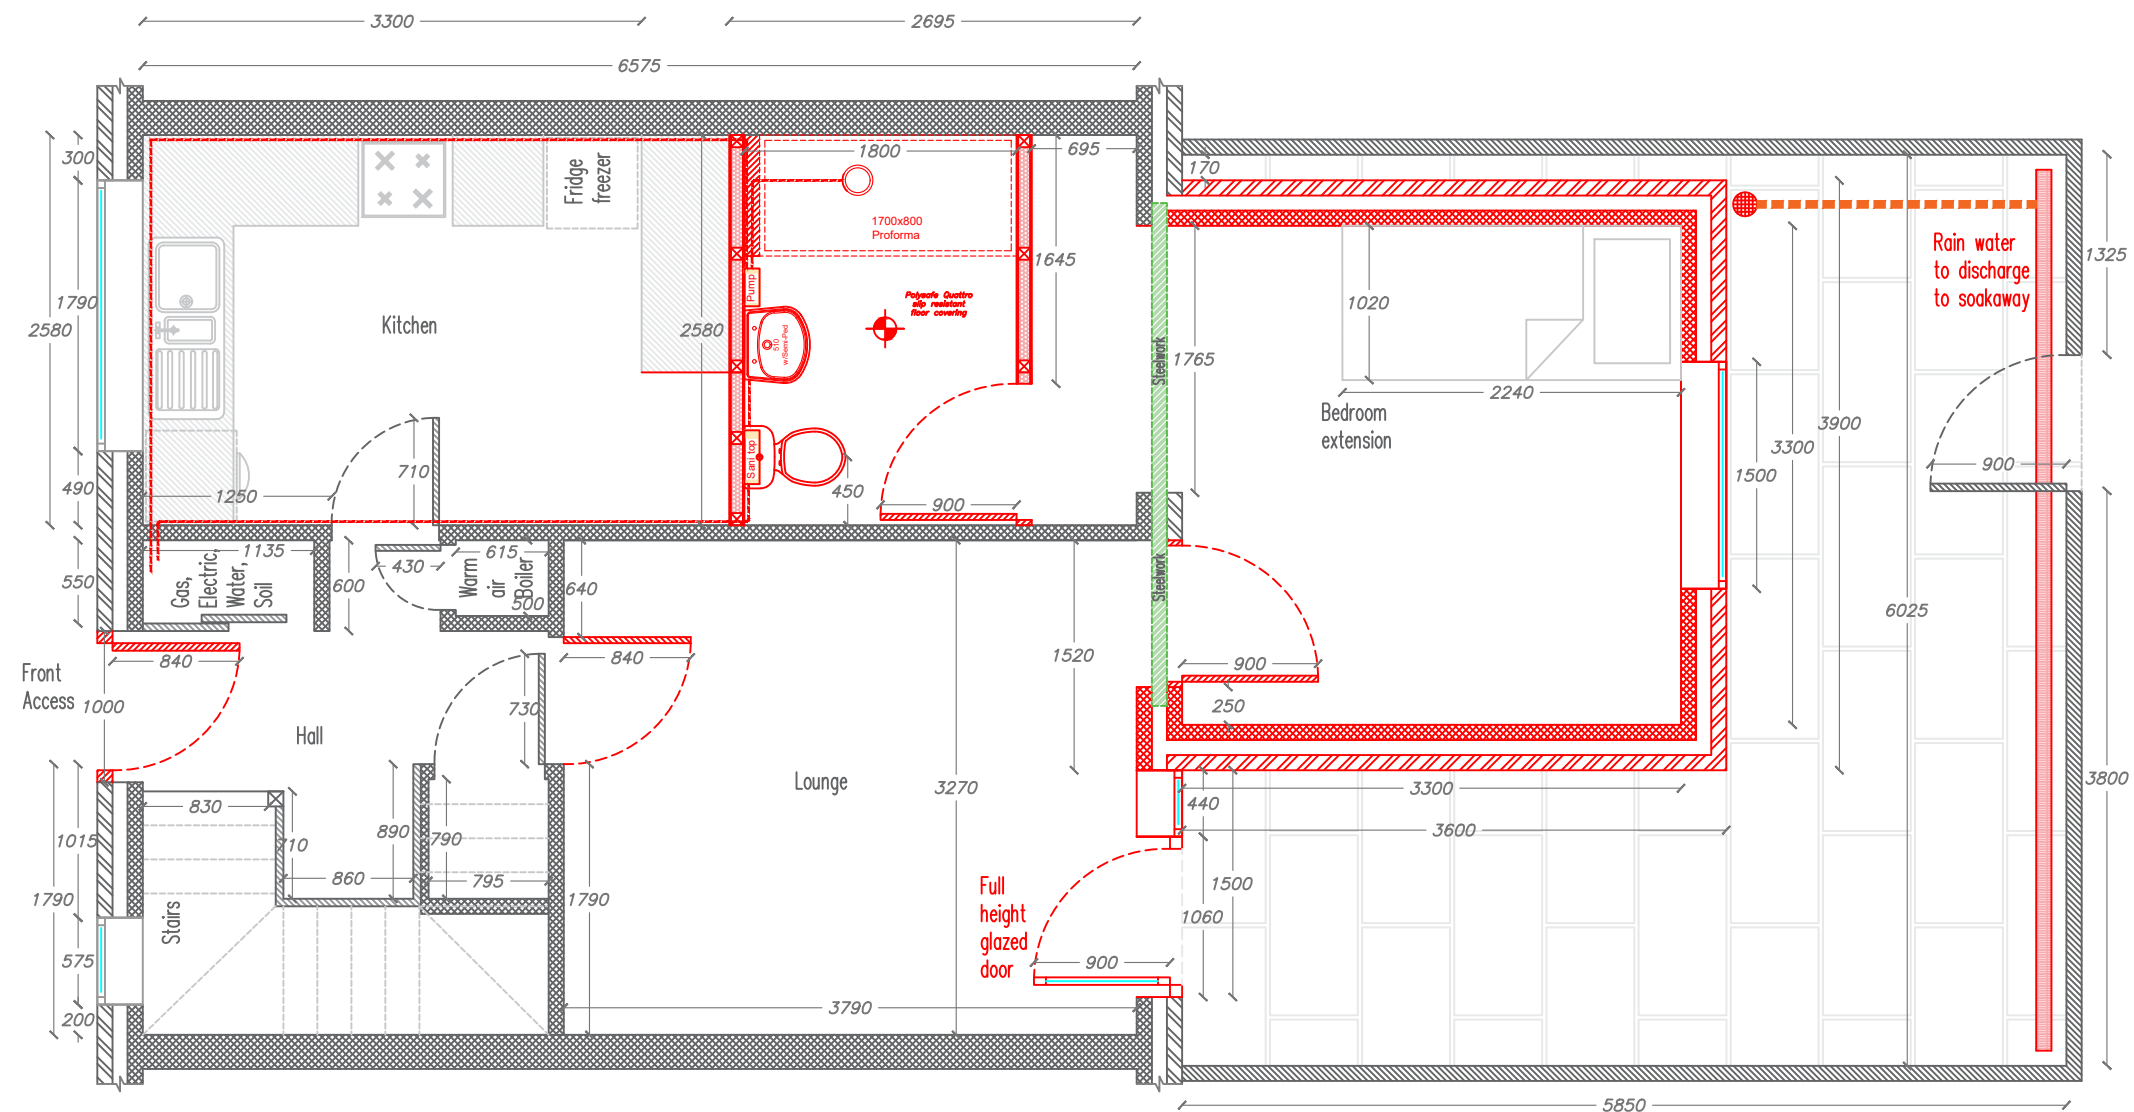

Proposed ground floor Layout & rear boundary + soakaway