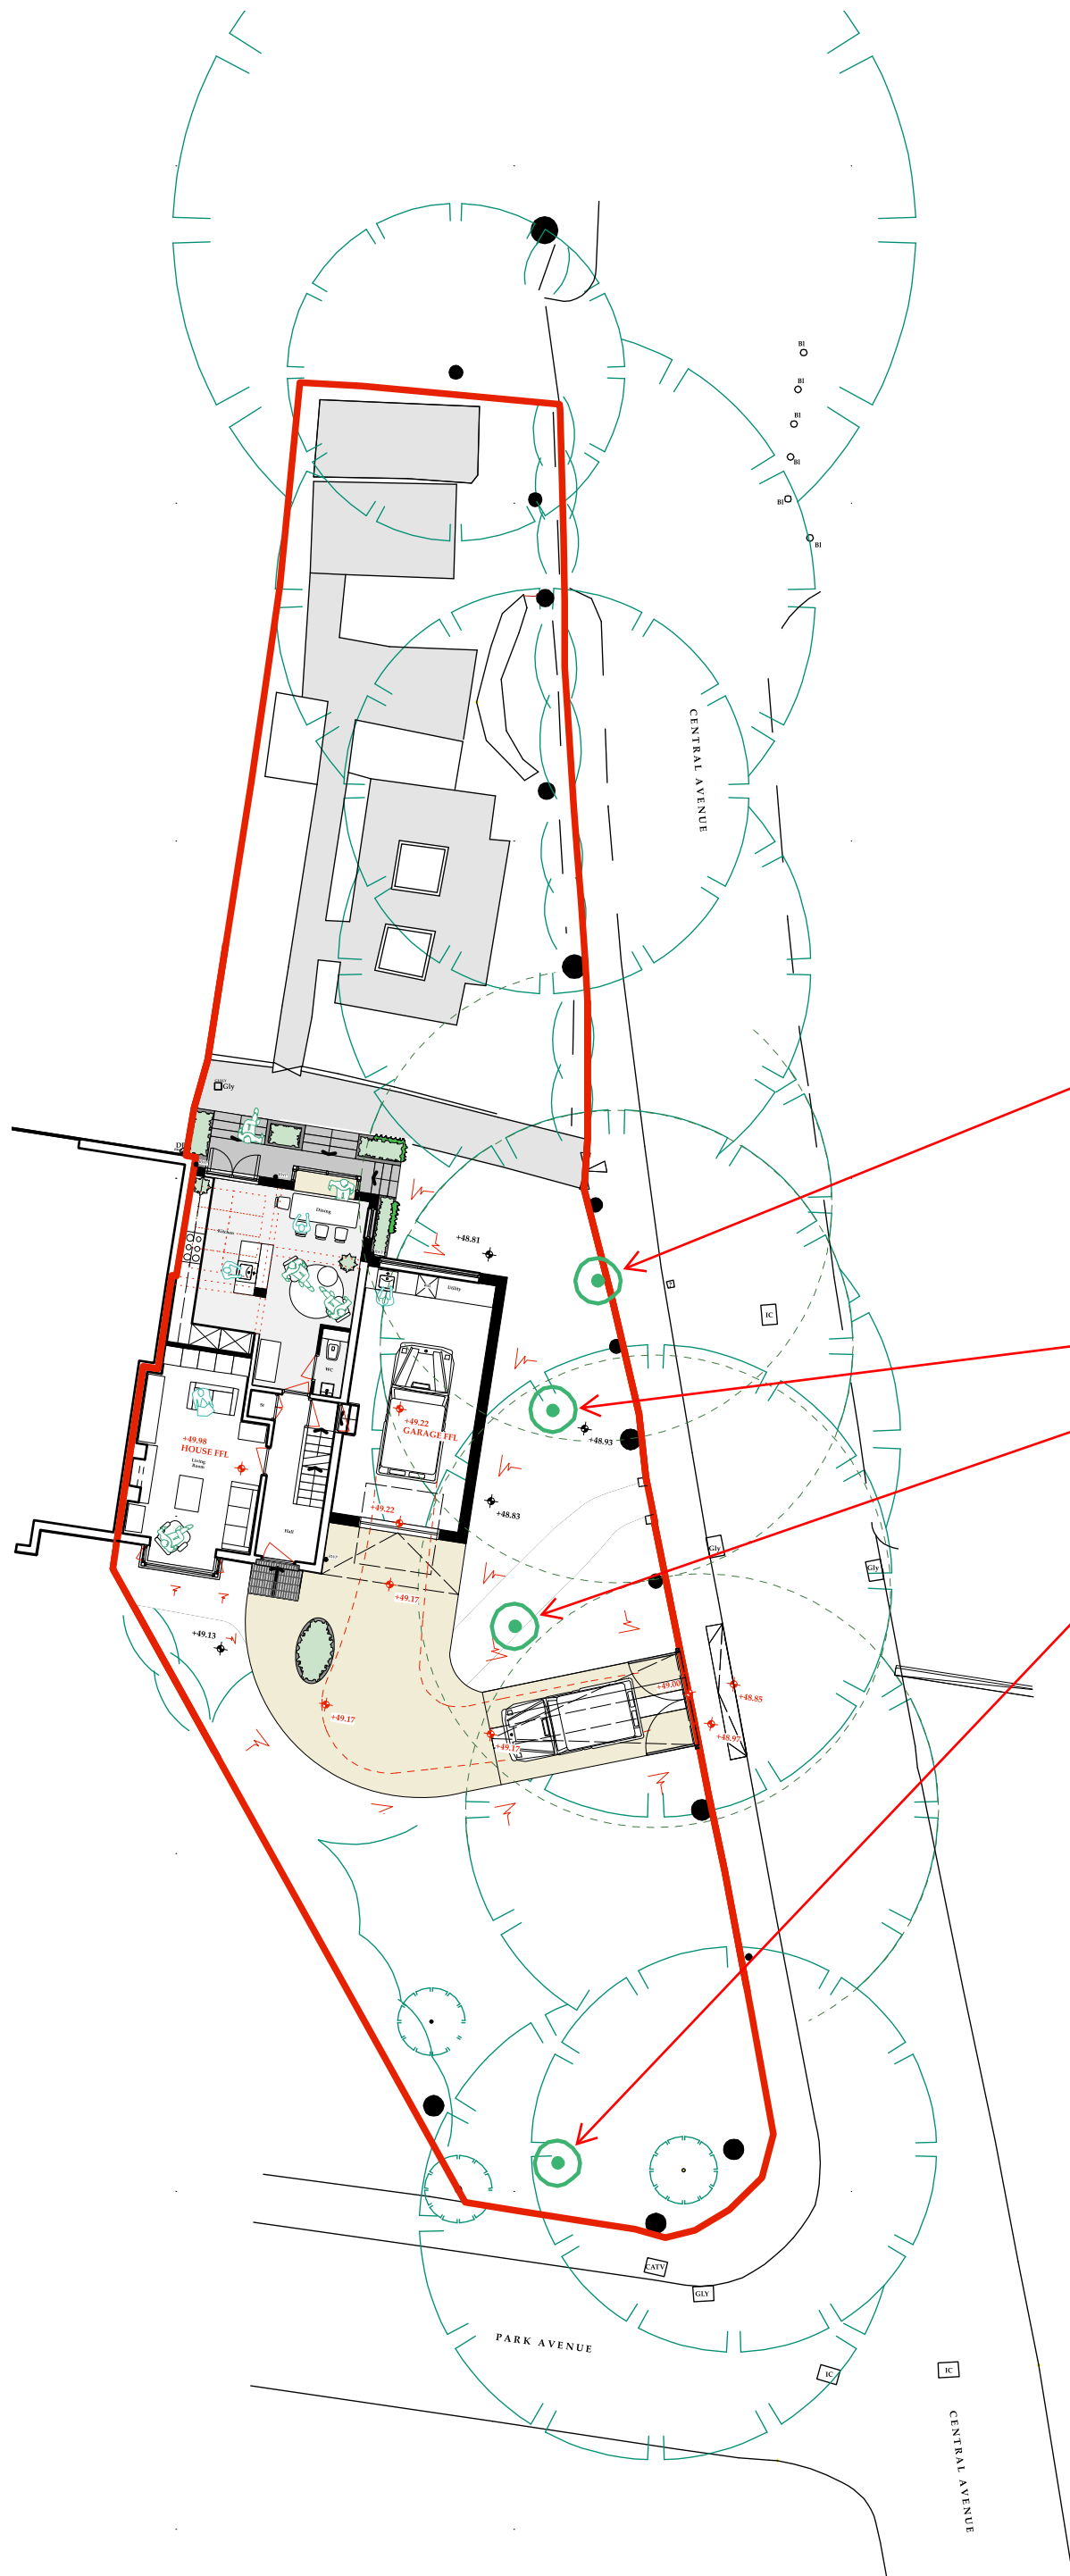


- Application Site Edge in red

*Betula pendula dalecarlica* to be planted at curtilage of site in the location of current site access.

3x *Cercis canadensis* sp. planted within existing landscaping.

1x *C. canadensis* 'Forest pansy'

1x *C. canadensis* 'Alley cat'

1x *C. canadensis* 'Ruby falls'

DRAWN BY: G D-T

SCALE: 1:200

PAPER SIZE: A3

FIRST ISSUE: 22.12.22

TREE PLANTING LOCATION PLAN