


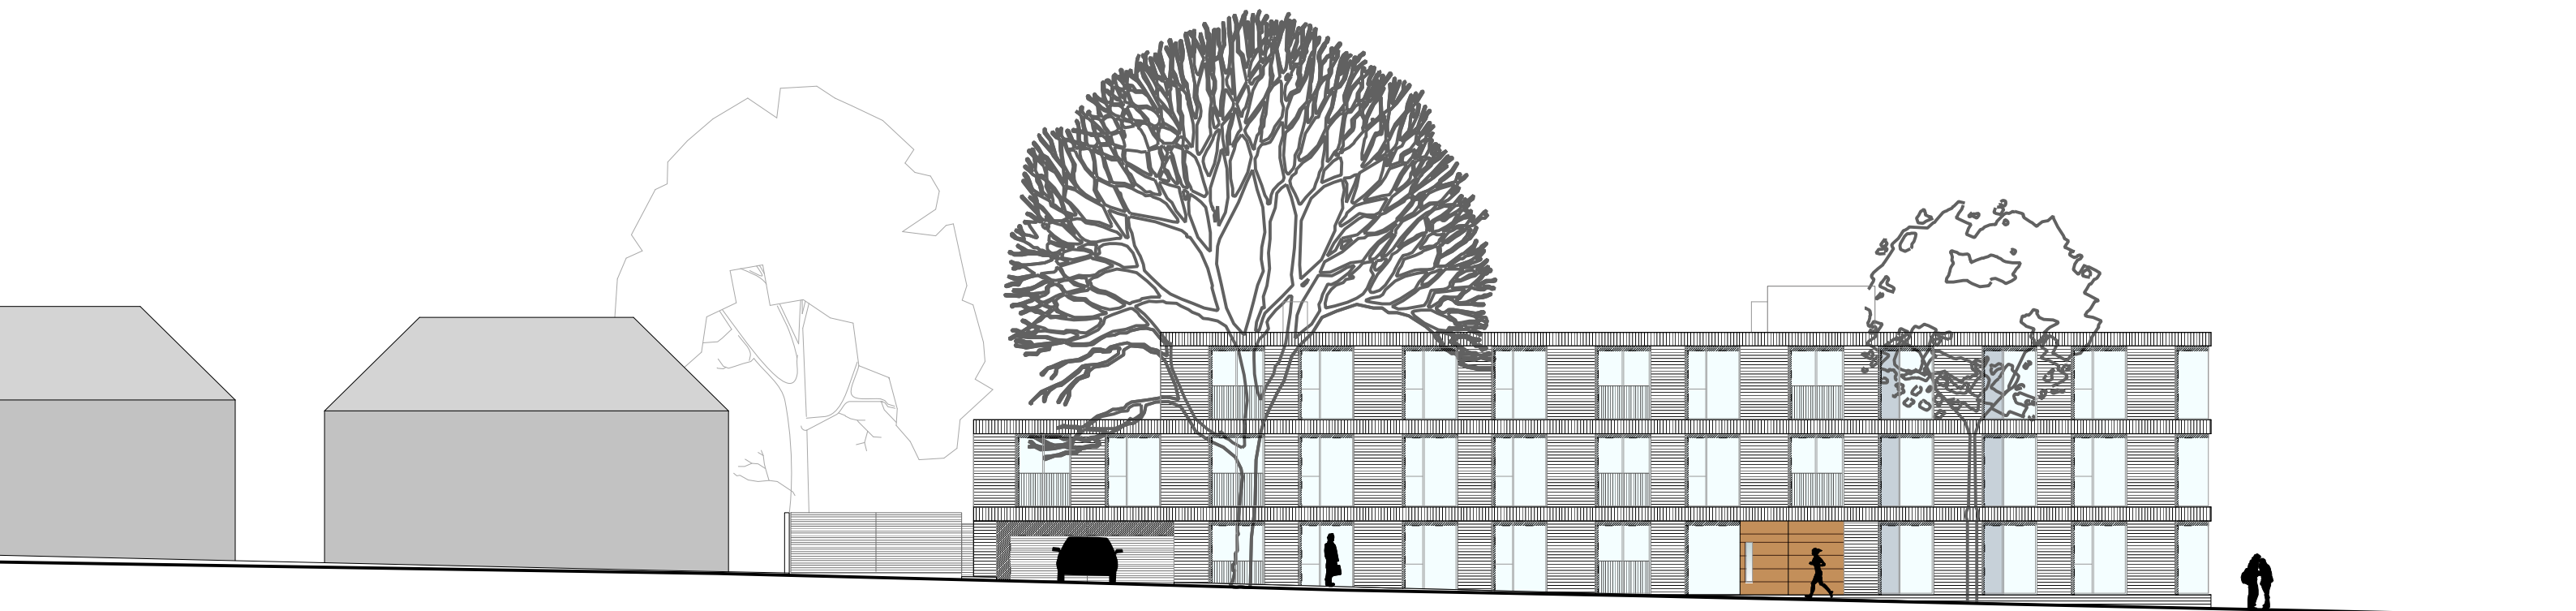

Gladeside Road Elevation

PLANNING ISSUE

Rev. E _23.11.2022_NMA submission
Rev. D _24.10.2019_Gable end updated
Rev.C_21.10.2019_Terrace to gable ends omitted
Rev.B_24.09.2019_Name of client changed
A - Issue for planning

Project Title
GREENWOOD ROAD, WYTHENSHAW _ _ _ _ _
Drawing Title
PROPOSED ELEVATION-NORTH(GLADESIDE ROAD) _ _ _ _ _
Client
ECS CAPITAL LTD _ _ _ _ _
Drawn By Date Project No.
FCH JULY 2019 P19-063
Scale Drawing No.
1:200@A3 _ _ _ _ _ 02-05-001E

FALCONER
CHESTER
HALL

