



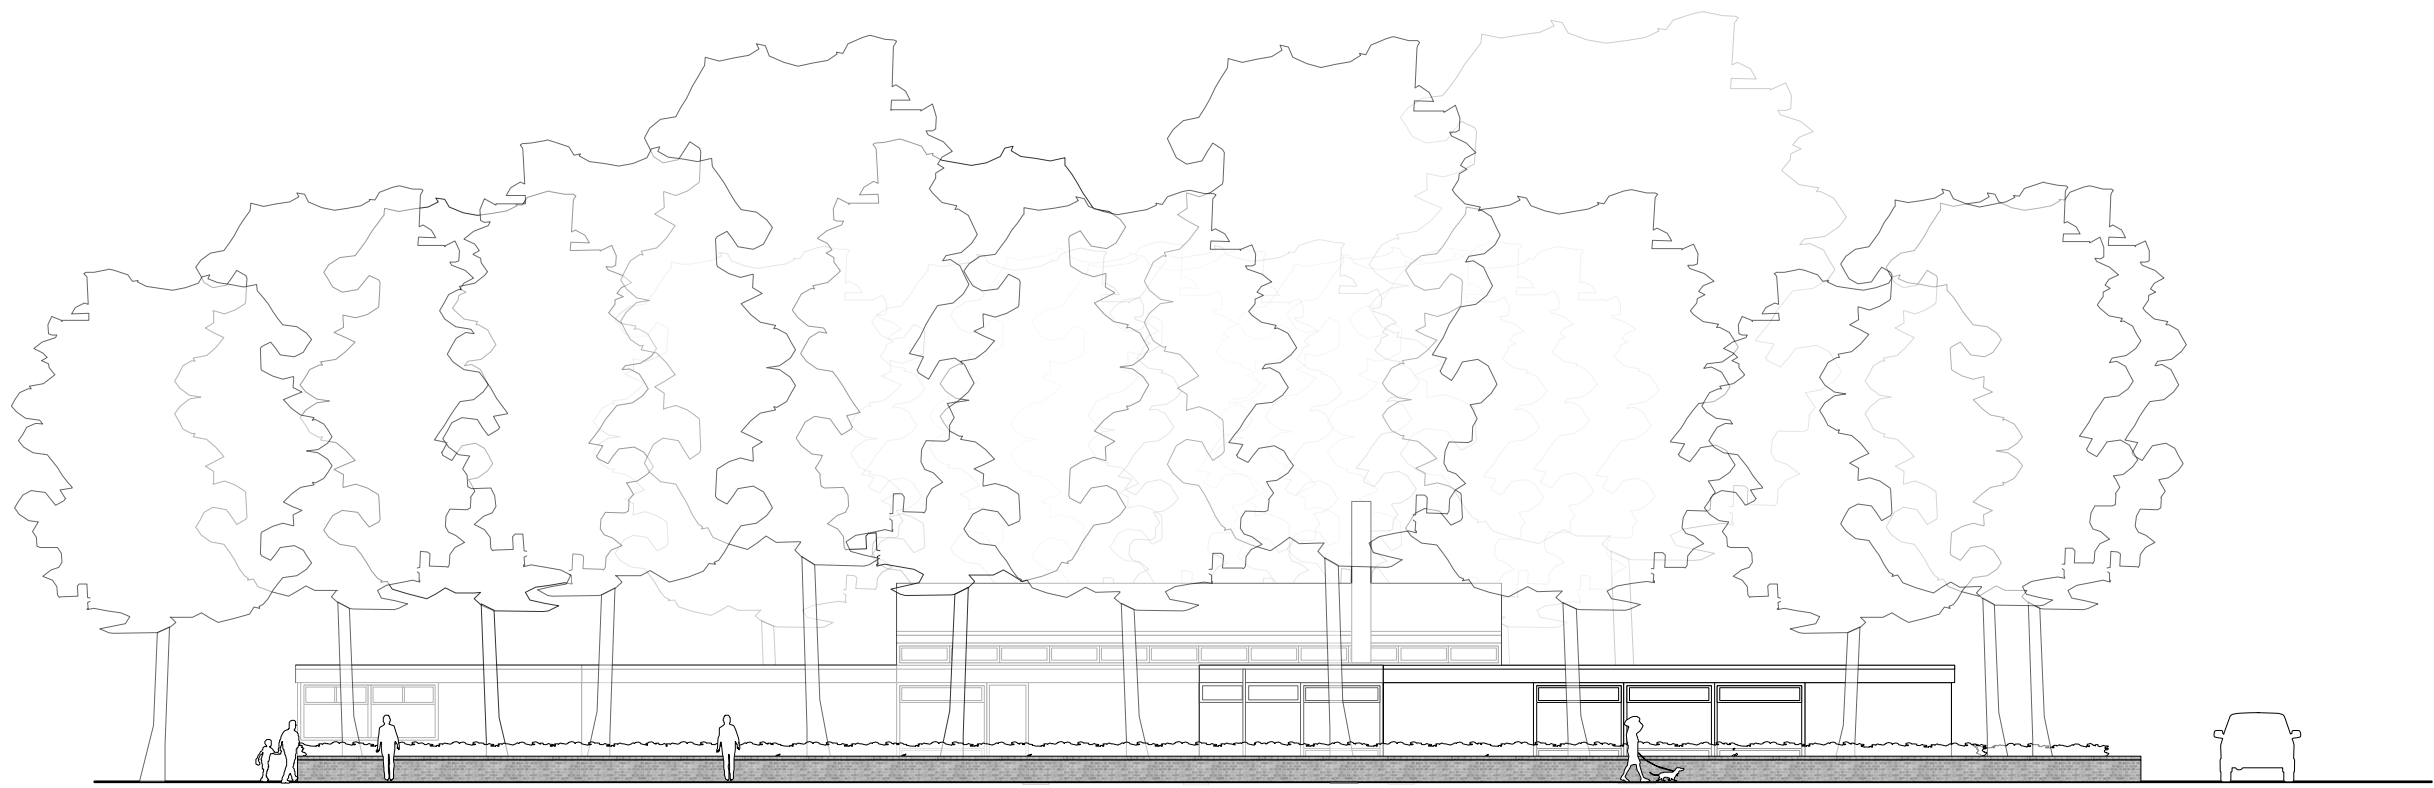

EXISTING ELEVATION AA - LAINDON ROAD
1:200

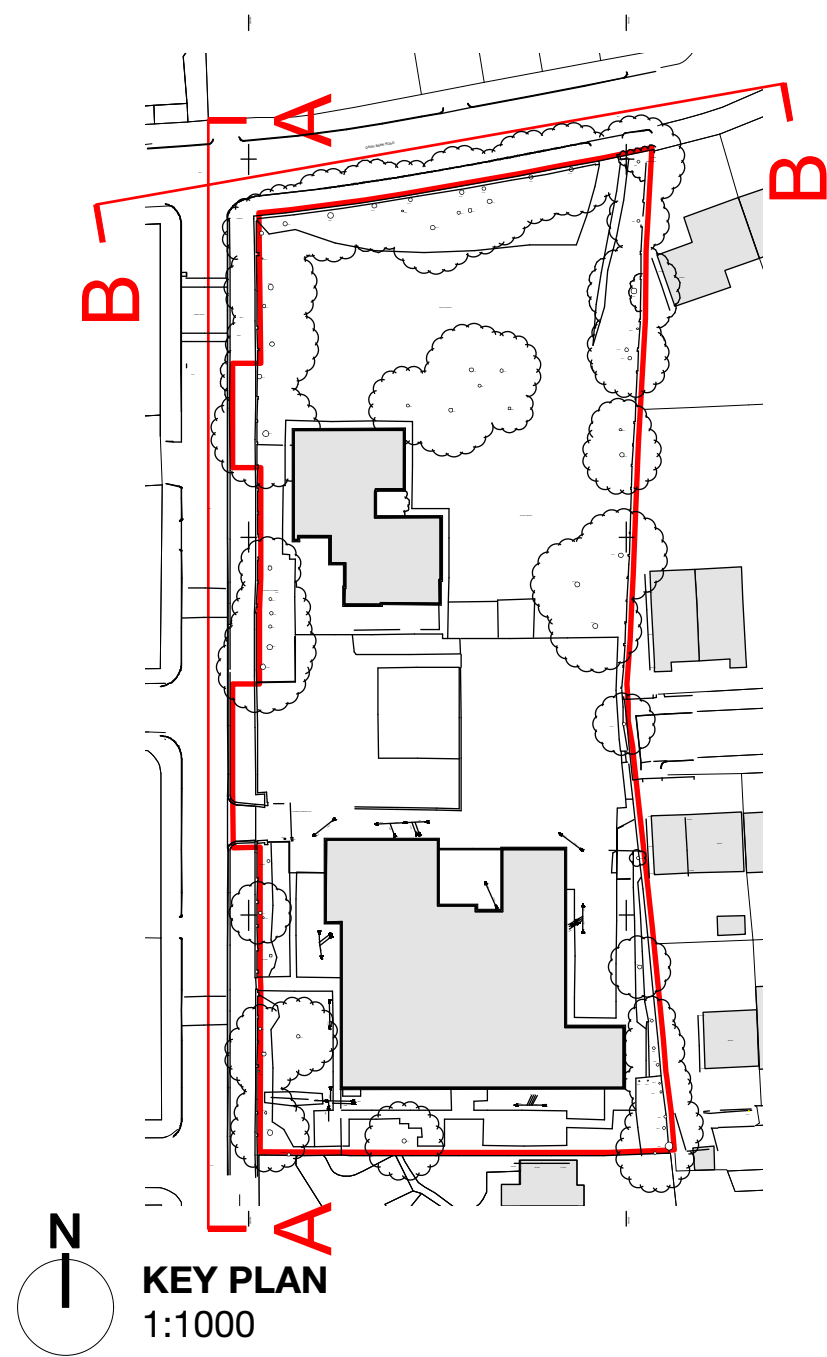

EXISTING ELEVATION BB - DAISY BANK ROAD
1:200

EXISTING ELEVATIONS
1:200 @ A1

PLANNING

IMPORTANT NOTES:



© Copyright Ollier Smurthwaite Architects

REVISION	DATE	DESCRIPTION

CLIENT: BRITANNIA GROUP	
PROJECT: PROPOSED RESIDENTIAL DEVELOPMENT	
ADDRESS: VICTORIA PARK PROBATION CENTRE	
DRAWING TITLE: EXISTING ELEVATIONS	
SCALE: 1:200 @ A1	DATE: OCTOBER 2022
DRAWING NO: A662_P_016	

OLLIER SMURTHWAITE ARCHITECTS
40 King Street, Manchester, M2 6BA
T: 0161 883 0838
F: 0161 883 0839
E: mail@olliersmurthwaite.com