


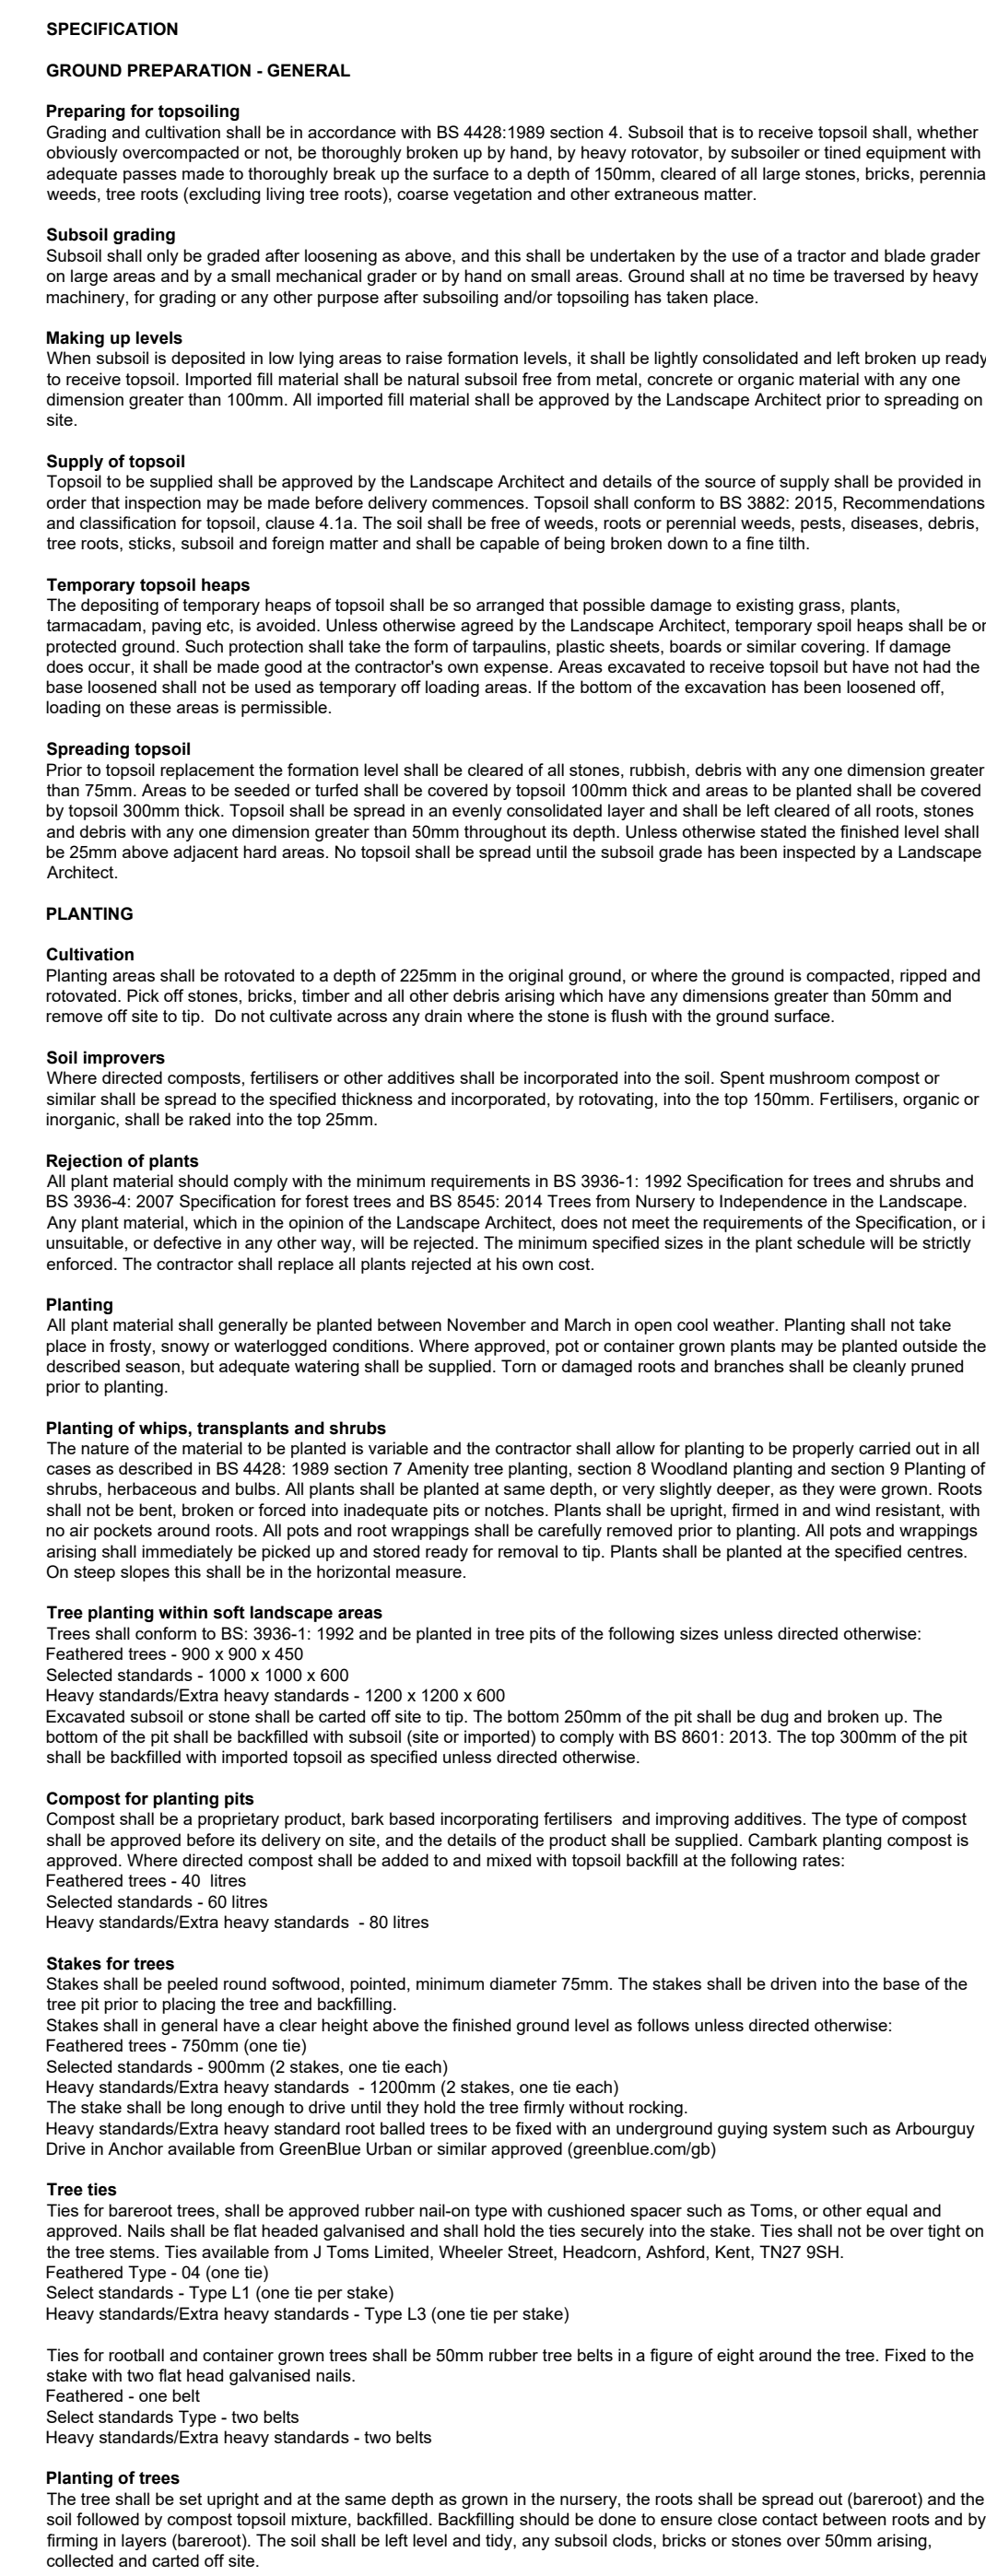

BNG quants added	15.11.22	JW	C
Amends to latest layouts	15.11.22	JW	B
Amends to latest layouts	03.11.22	JW	A
No dimension to be scaled from this drawing © Copyright reserved	Date	Drawn	Rev

Total :409No		Landscape Architecture Arboriculture	
		Trevor Bridge Associates Ltd Ashton Old Billa Stamford Street West Ashton-under-Lyne Lancs OL6 7FW	
		Tel: 0161-604 2099 E-mail: info@trevorbridge.co.uk	
Project			
FORMER VICTORIAN PROBATION CENTRE, MANCHESTER BRITANNIA GROUP			
Title			
LANDSCAPE PROPOSALS			
Date	Scale(s)	Dwg no	Rev
Oct 22	1:200	6765.03	C
Dwn	Chkd	@ A0	
JW			