


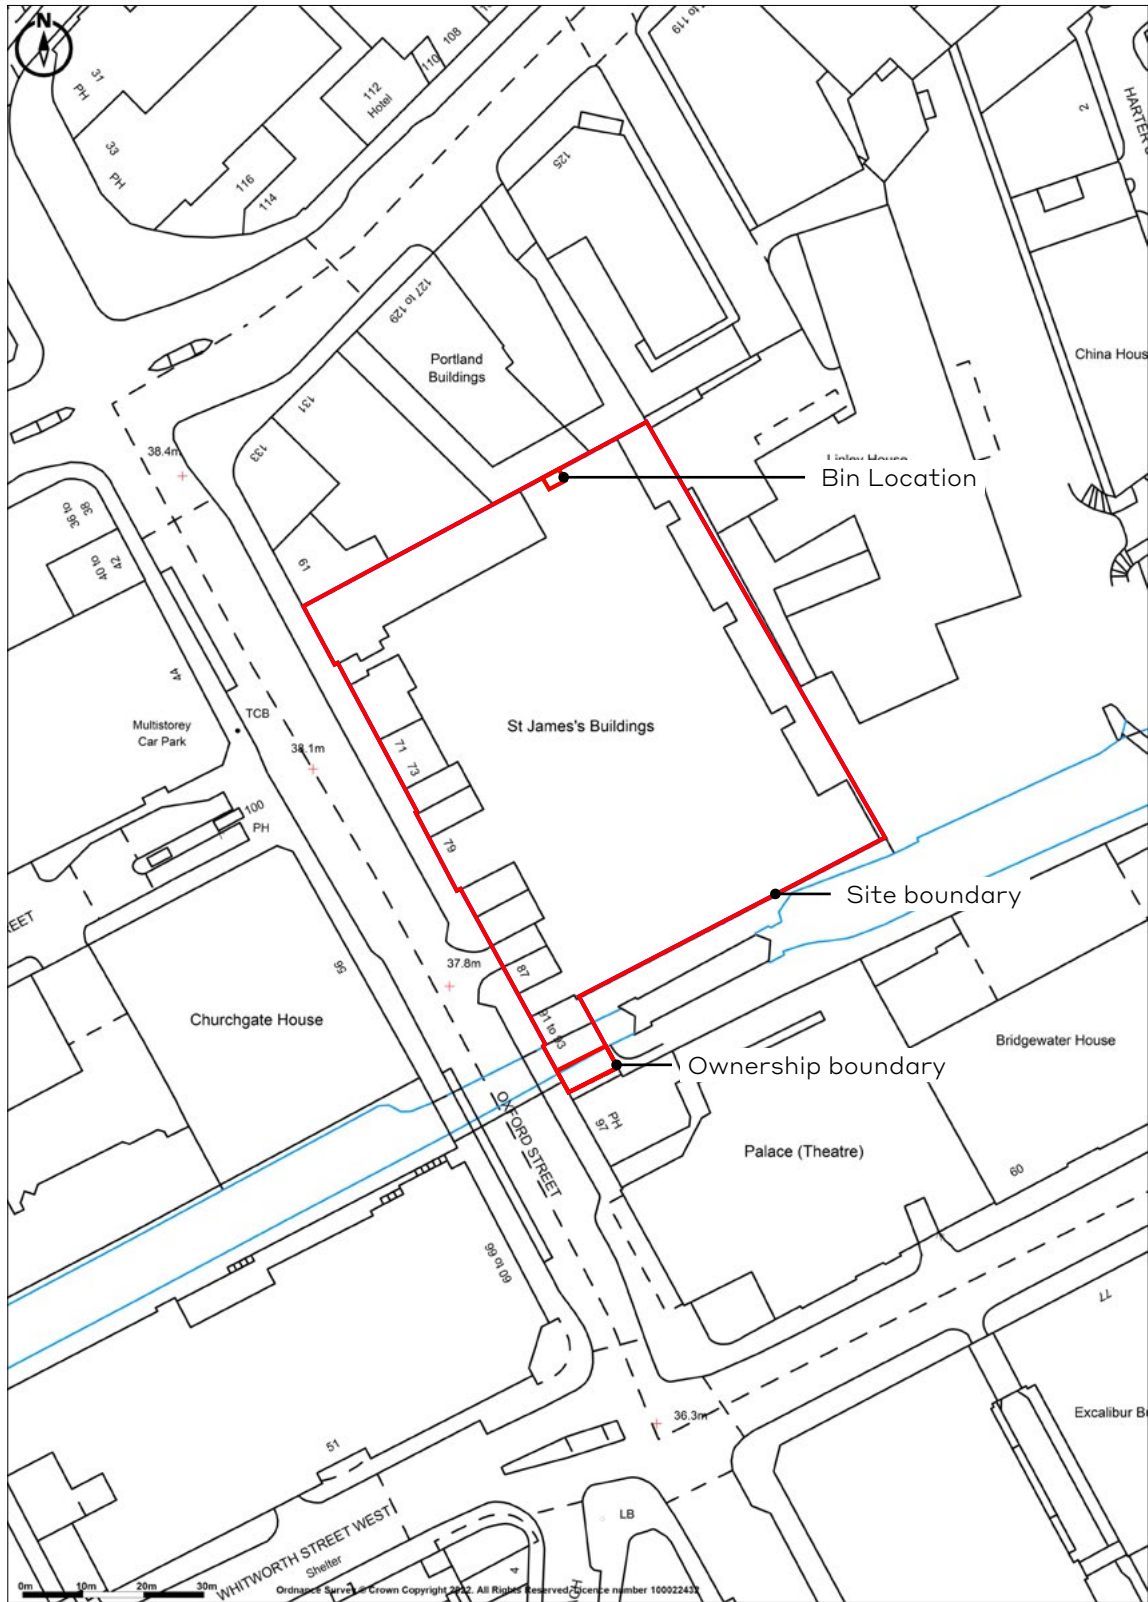

Promap
LANDMARK INFORMATION

Ordinance Survey © Crown Copyright 2022. All Rights Reserved.
Licence number 100022432
Plotted Scale - 1:1250. Paper Size - A4

Project	95 Oxford Street	LPA	Manchester City Council	WSP UK Ltd 8 First Street Manchester M15 4RP	
Title	Site location plan	Date:	21.12.2022		
Client	Mr Sean Hinde – Cheeky Deano's	Scale:	1:1,250@A4		
		Project No:	70098219		T 0161 2009 853 UKPlanningComment@wsp.com
		Drawing No:	70098219/1		
		Drawn By:	MKR		

Key