


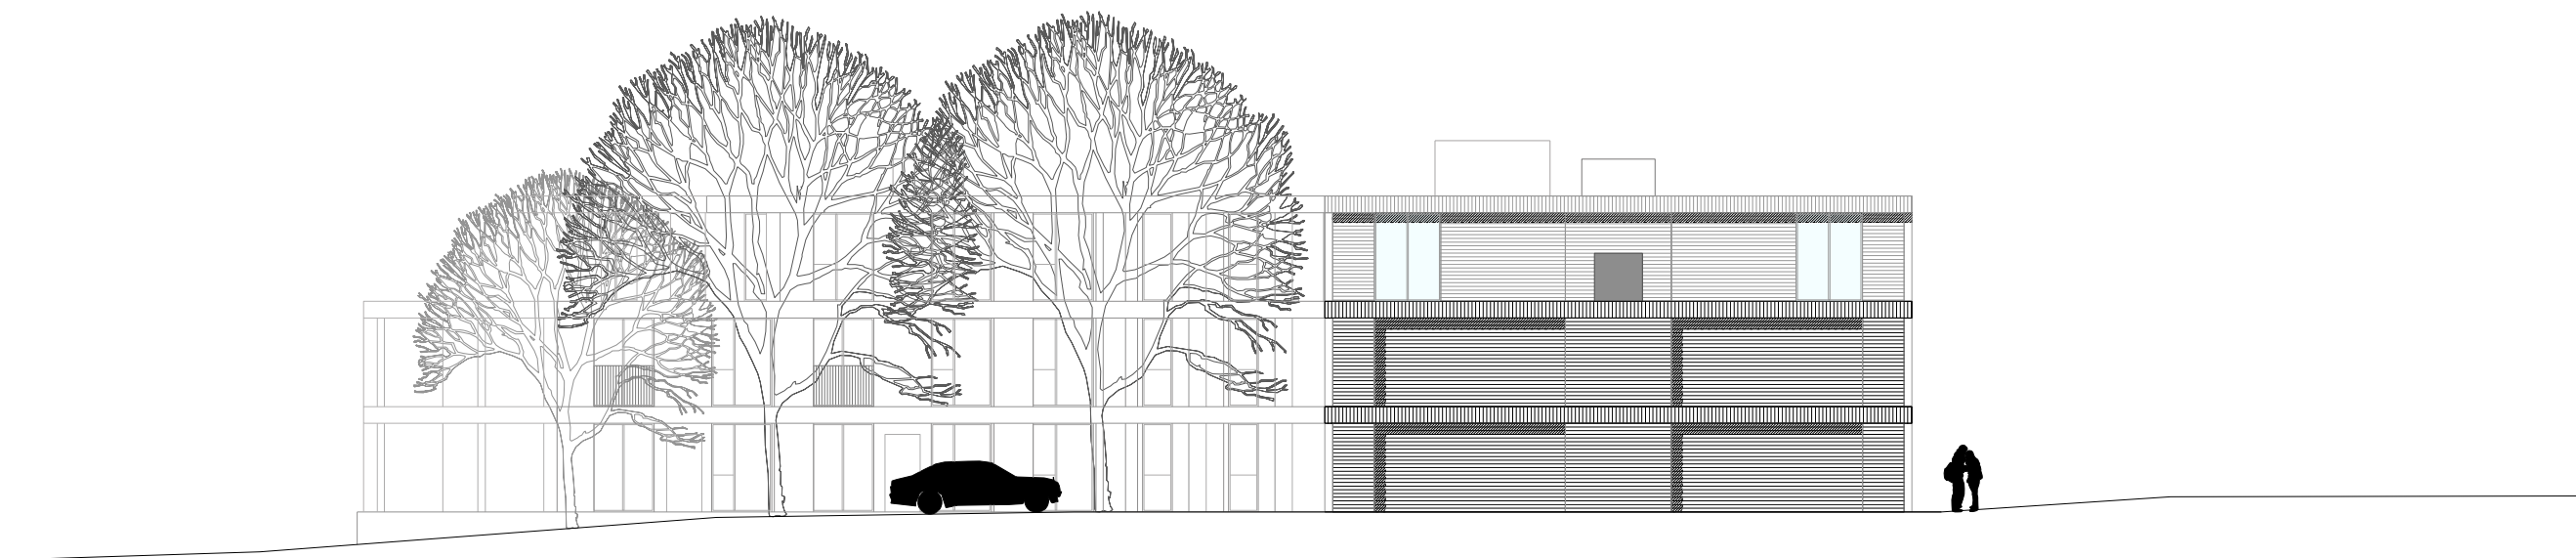

PLANNING ISSUE

FALCONER CHESTER HALL



London | Liverpool | Manchester | Kuala Lumpur | Telephone +44(0)151 243 5800 www.fcharchitects.com
© F.C.H.

Rev. D _24.10.2019_Ground floor apts updated
Rev.C_21.10.2019_Terace to gable ends omitted
Rev.B_24.09.2019_Name of client changed
A - Issue for planning

Project Title
GREENWOOD ROAD, WYTHENSHAW

Drawing Title
PROPOSED ELEVATION-EAST

Client
ECS CAPITAL LTD

Drawn By Date
FCH JULY 2019

Scale
1:200@A3

Project No.
P19-063

Drawing No.

02-05-004D