


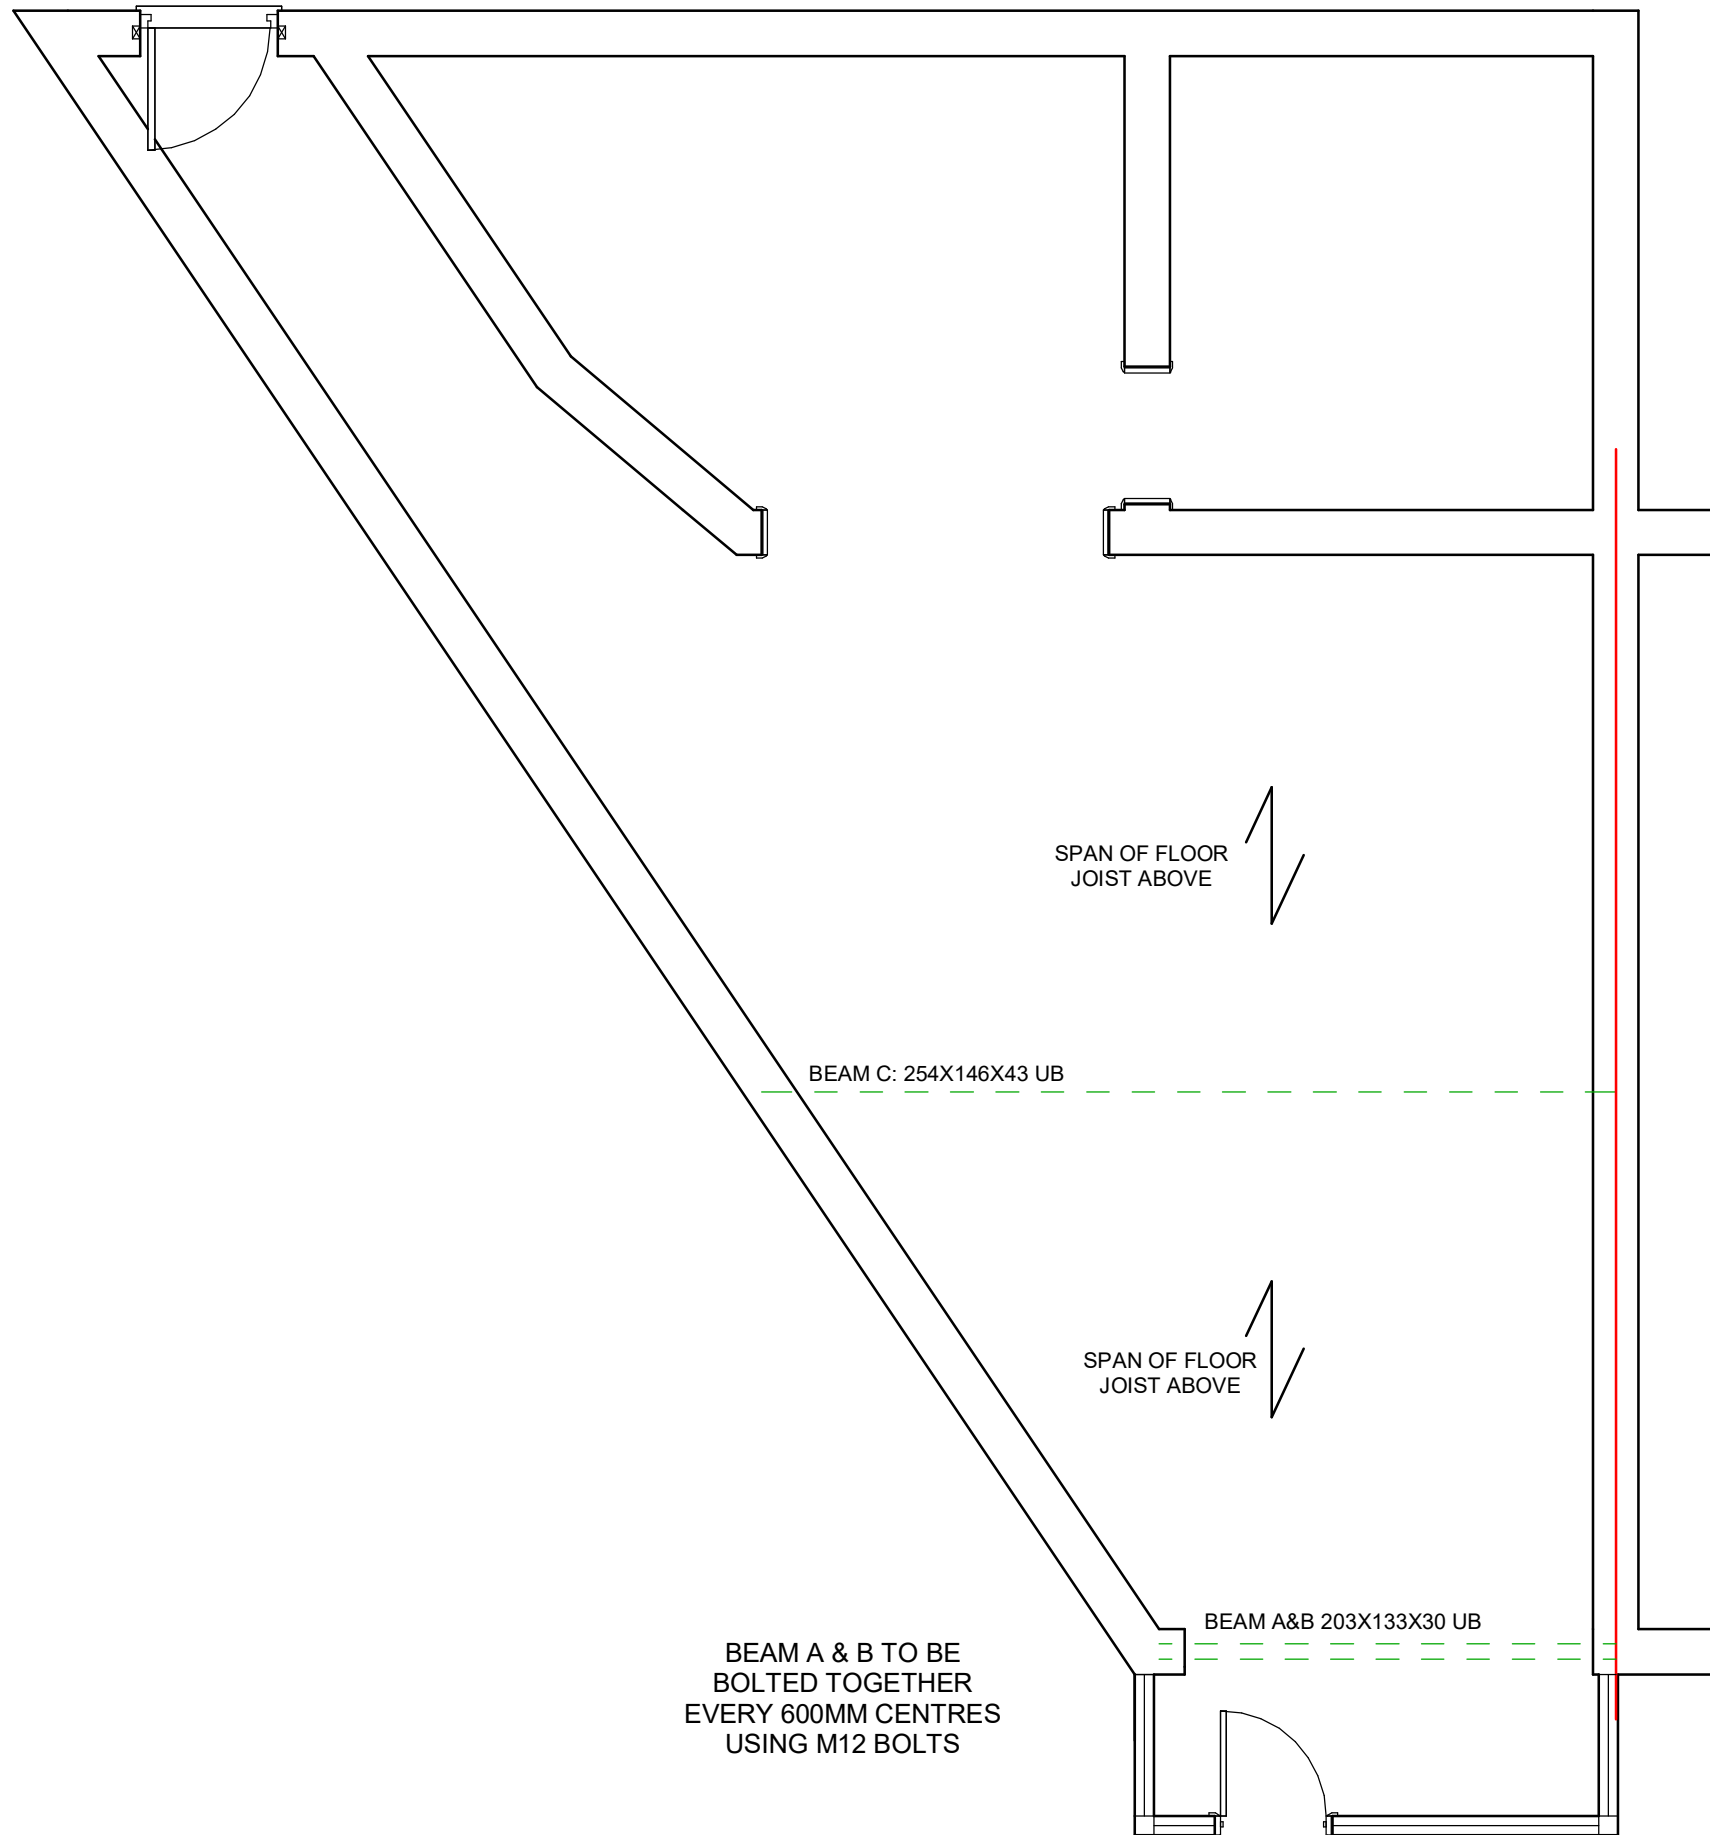

PROPOSED STEEL BEAM TO
HAVE A MINIMUM 150MM
END BEARING TO EACH
SIDE

BEAMS TO BE SAT ON ADEUATE
SIZED PADSTONES TO EACH
SIDE

INTERNAL ALTERATIONS

AT

**1 GRANDALE STREET
RUSHOLME
MANCHESTER
M14 5WS**

**PROPOSED STRUCTURAL LAYOUT
1:50 @ A3**