



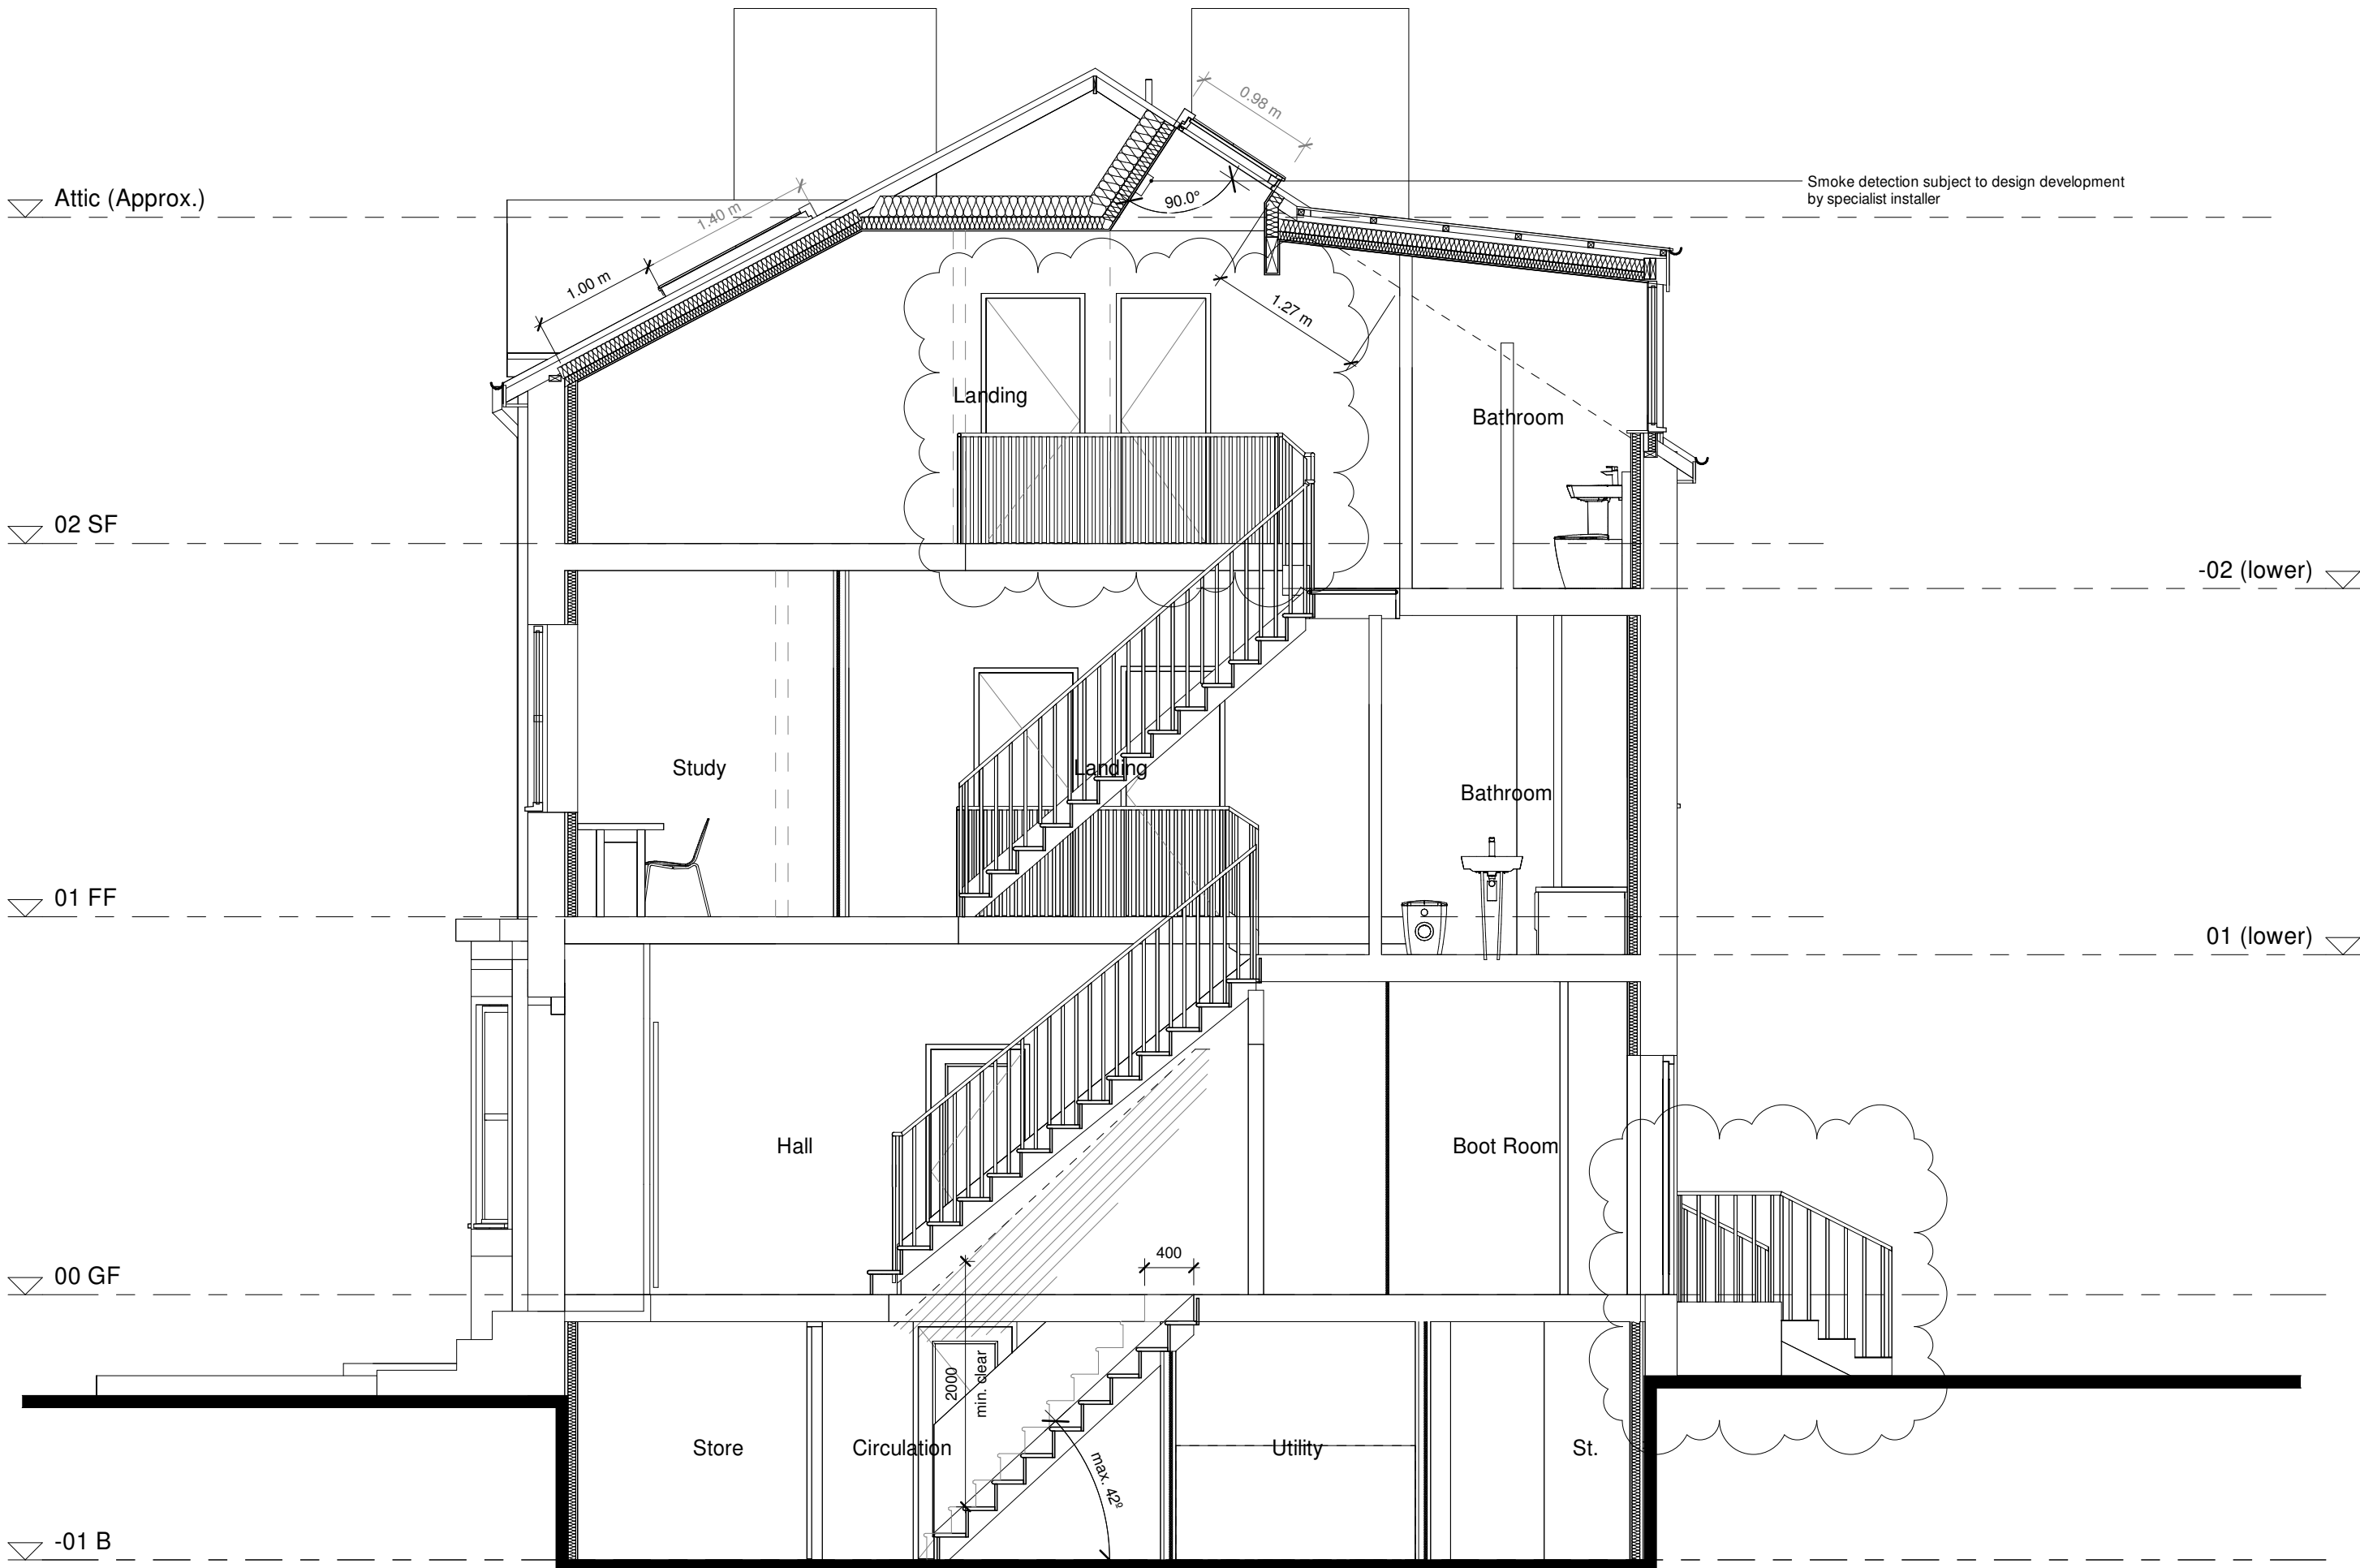

S1
scale 1 : 50

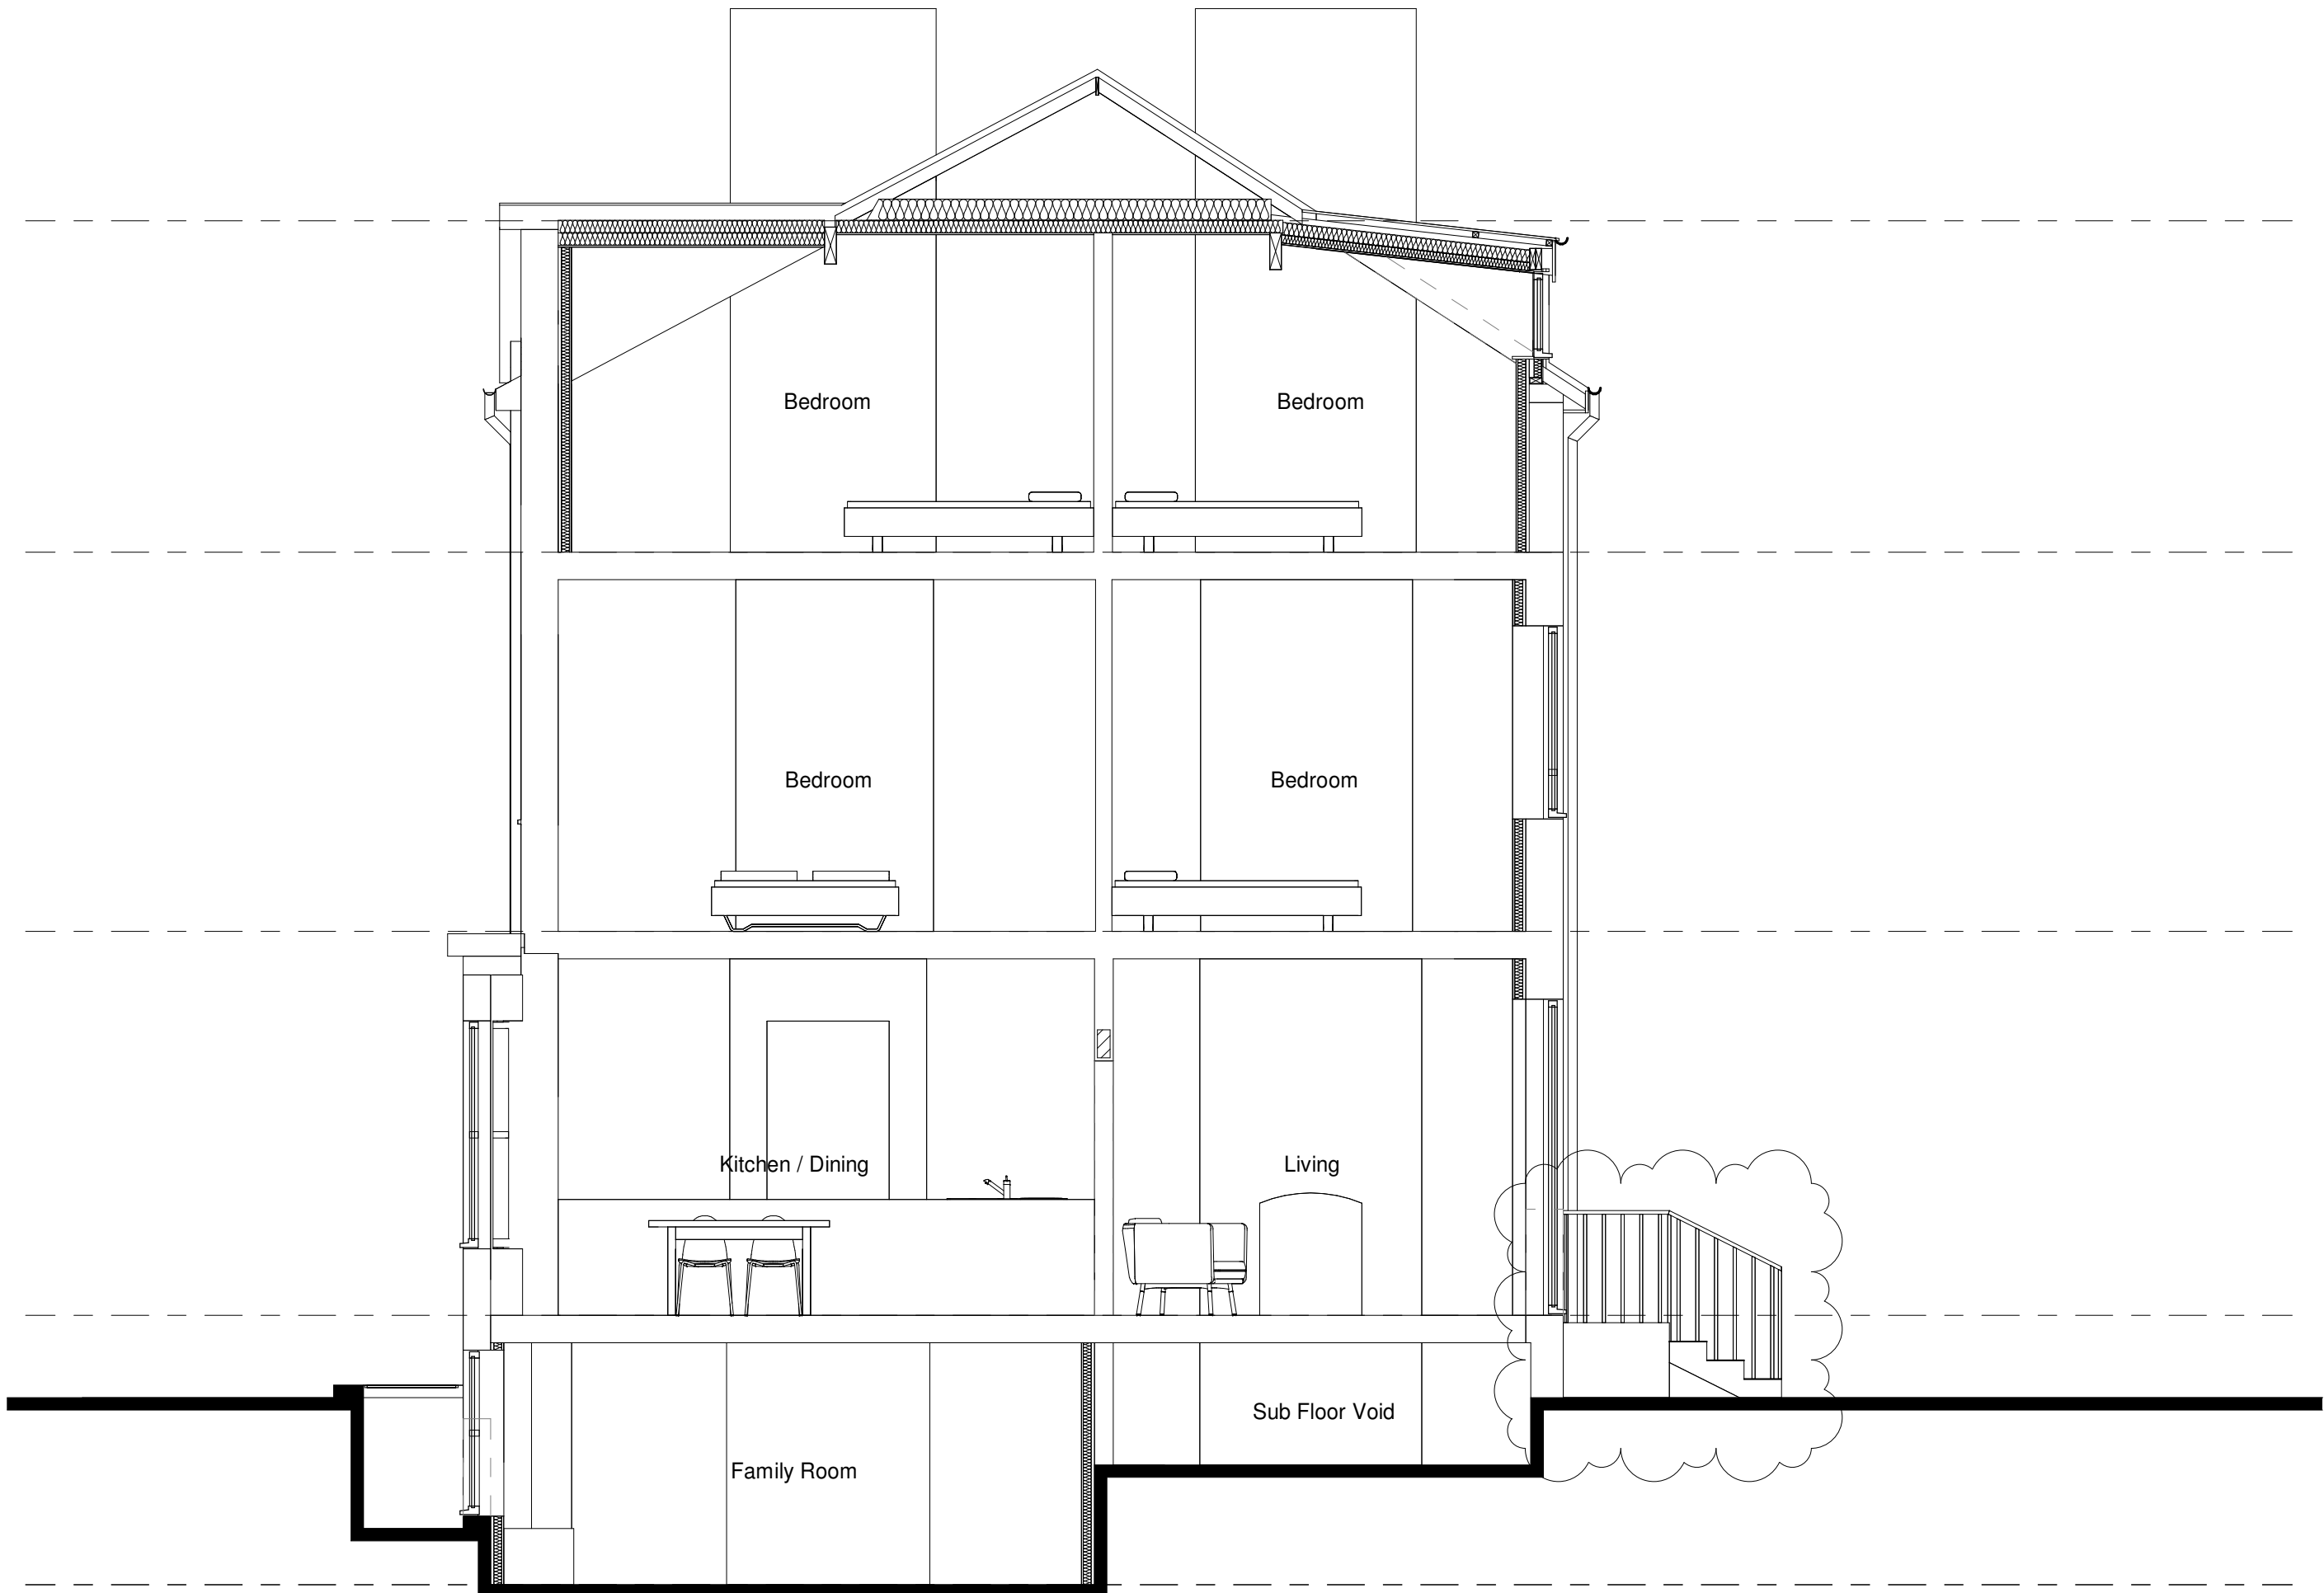

S2
scale 1 : 50

