


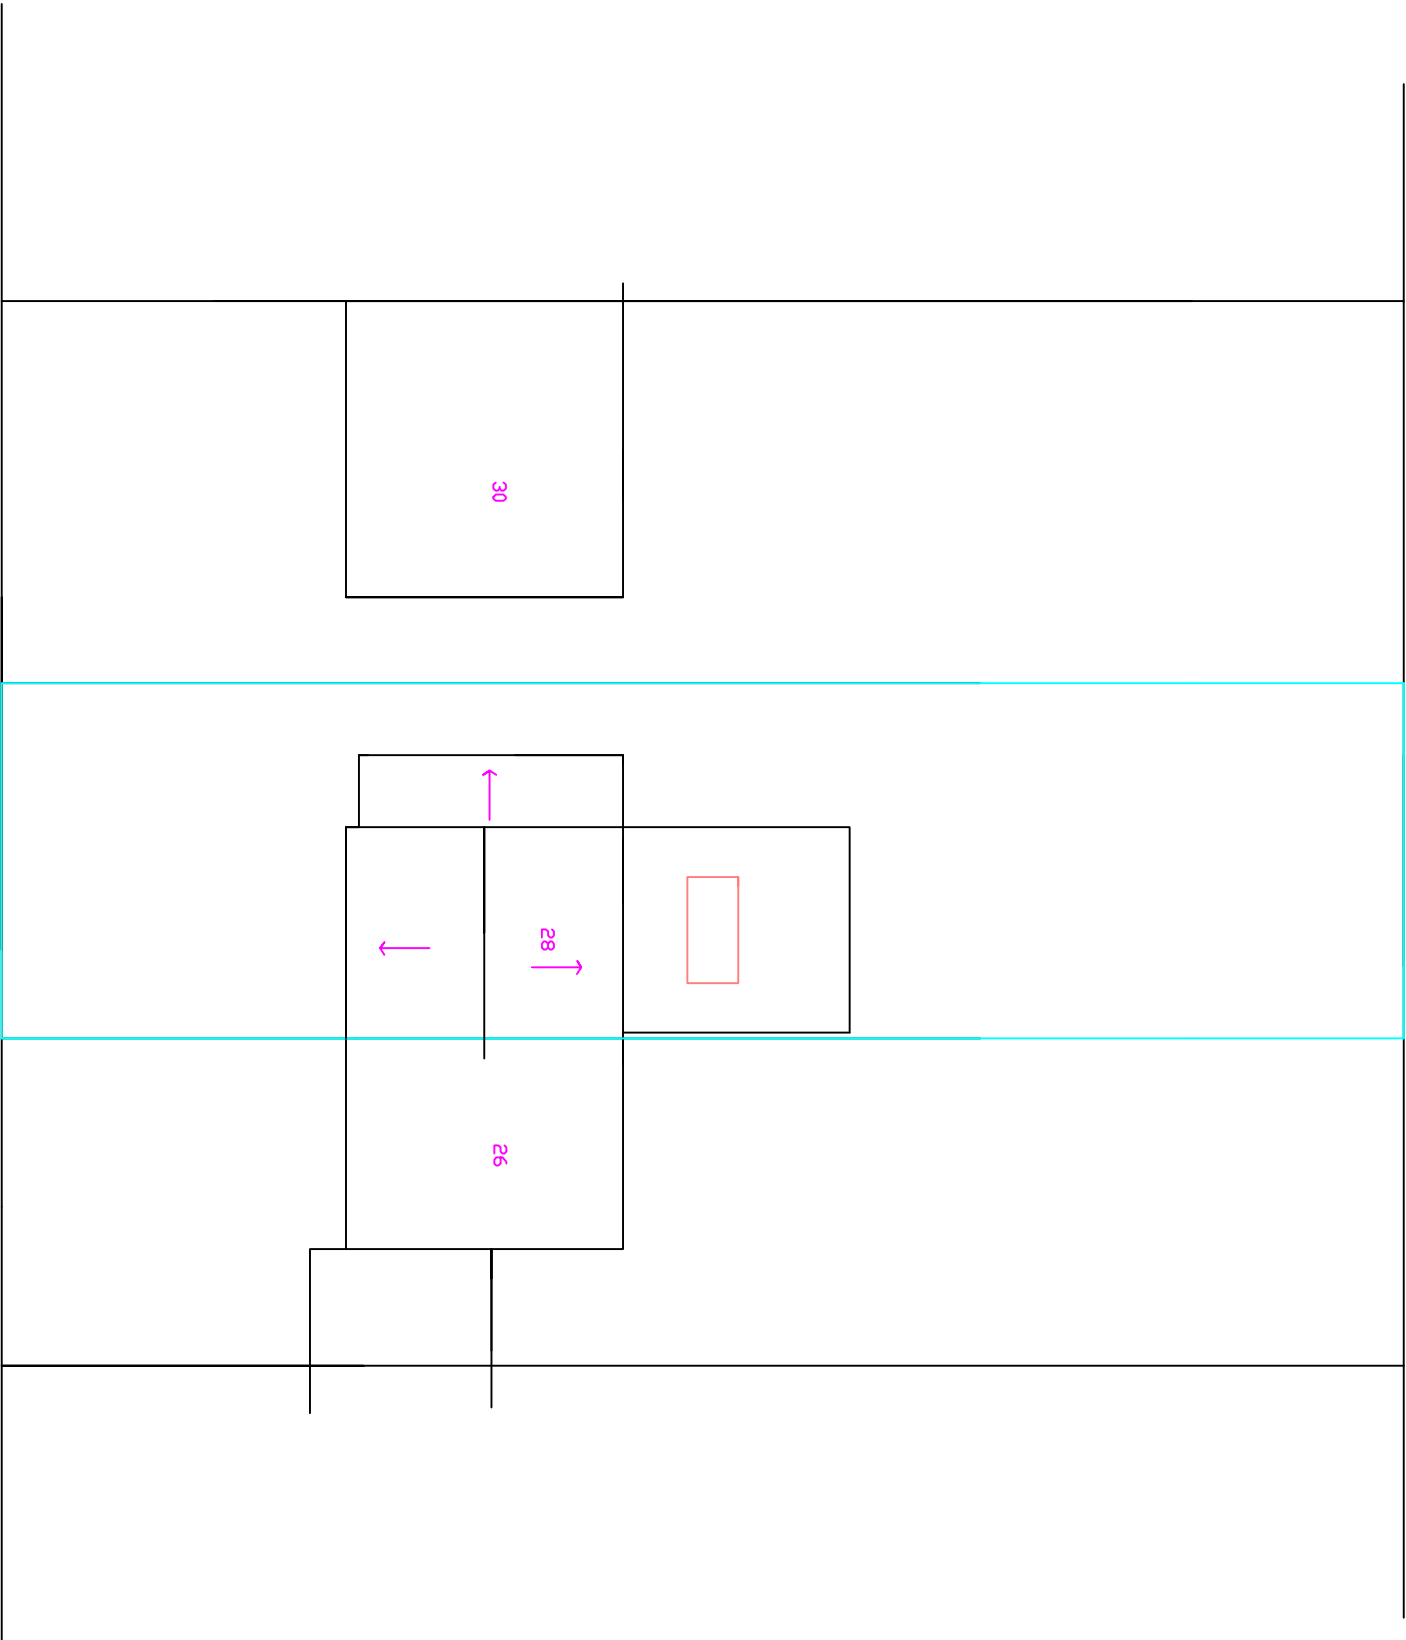

DO NOT SCALE OF THIS DRAWING
TAKE ALL DIMENSIONS ON SITE
(builders Note)
Do not start any works until
all the approvals have been
obtained.
Any discrepancy to be reported
to Plans Drawn as soon as
possible.

project:
**MANCHESTER CITY COUNCIL
PLANNING AND
BUILDING CONTROL
APPLICATIONS**

client:
**ANGELA DANIELS ,
28,ORAB LANE ,
BLACKLEY,
M9 8WB
TEL 0741 4620209**

date:
JUNE . 2022

drawn:
DRW

drawing title:
**PROPOSED SINGLE
STOREY REAR EXTENSION**

PLANS DRAWN
tel.no 07952934281
email 07856609593
Ba.winterbottom@aol.com
www.plansdrawn.org

project no. **CL 28**

drg. no. **23**

A3 paper

**PROPOSED BLOCK PLAN
1:200**