


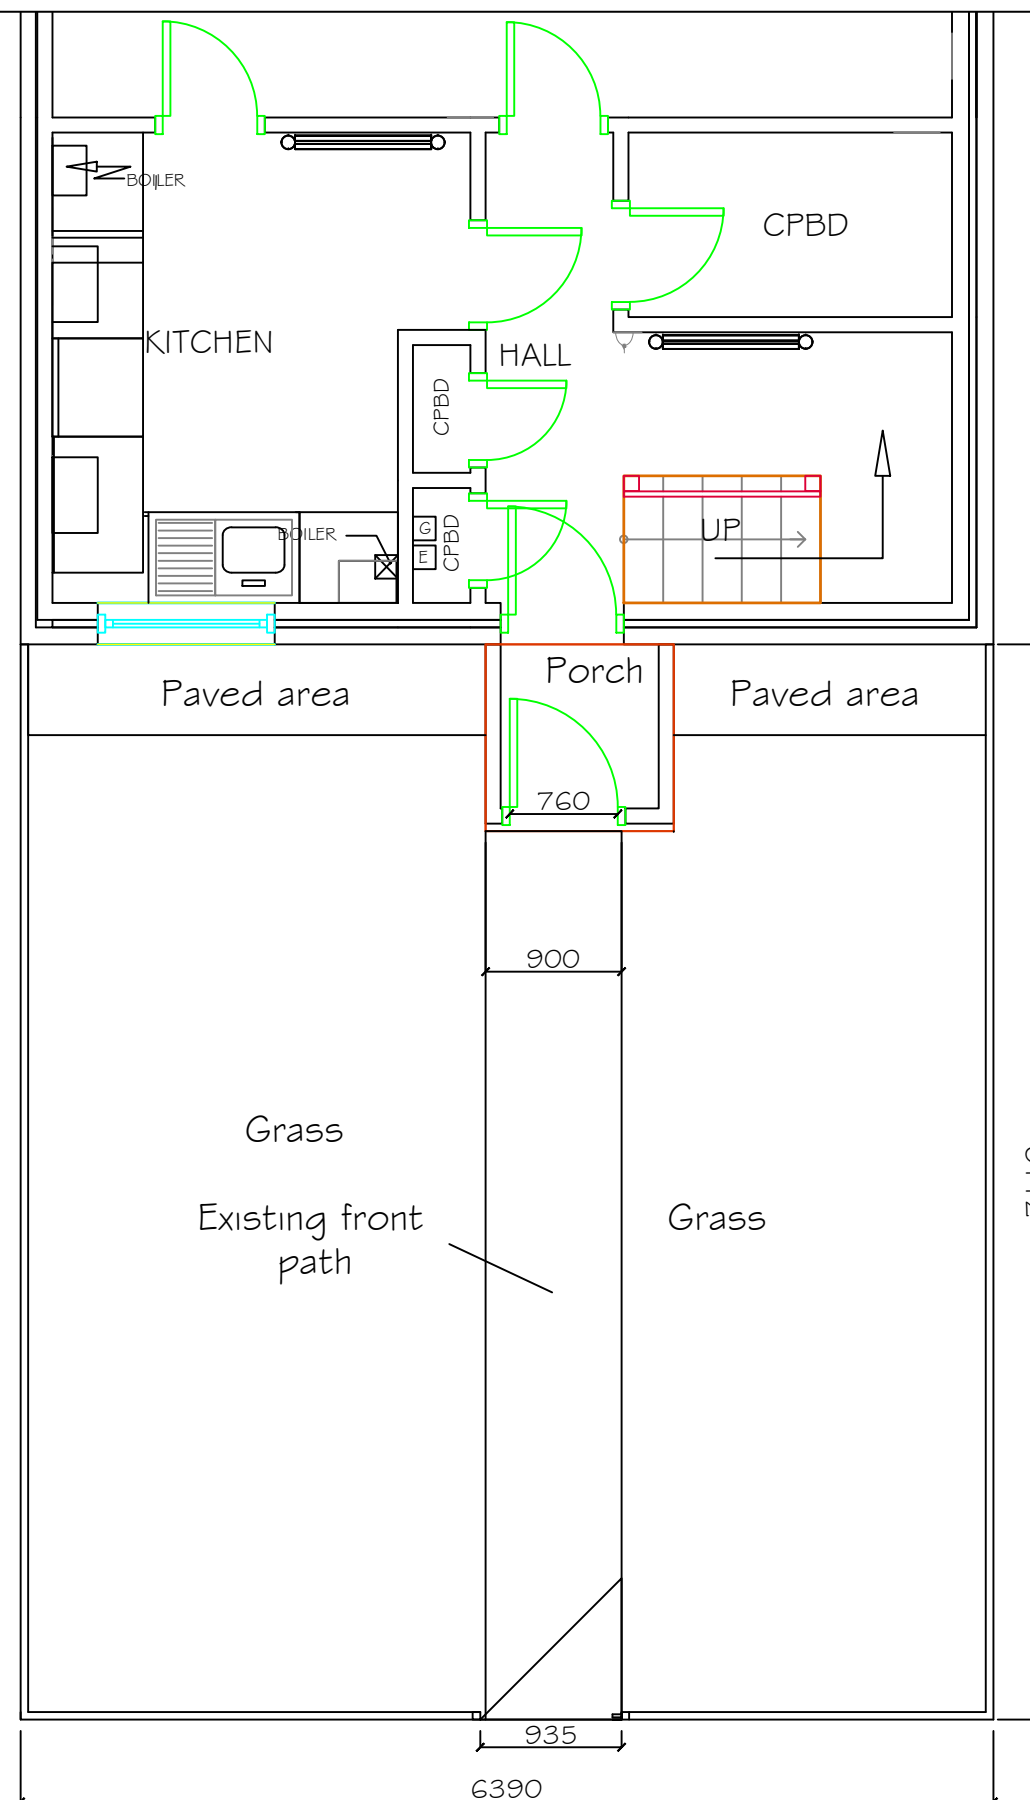

Existing front garden plan