



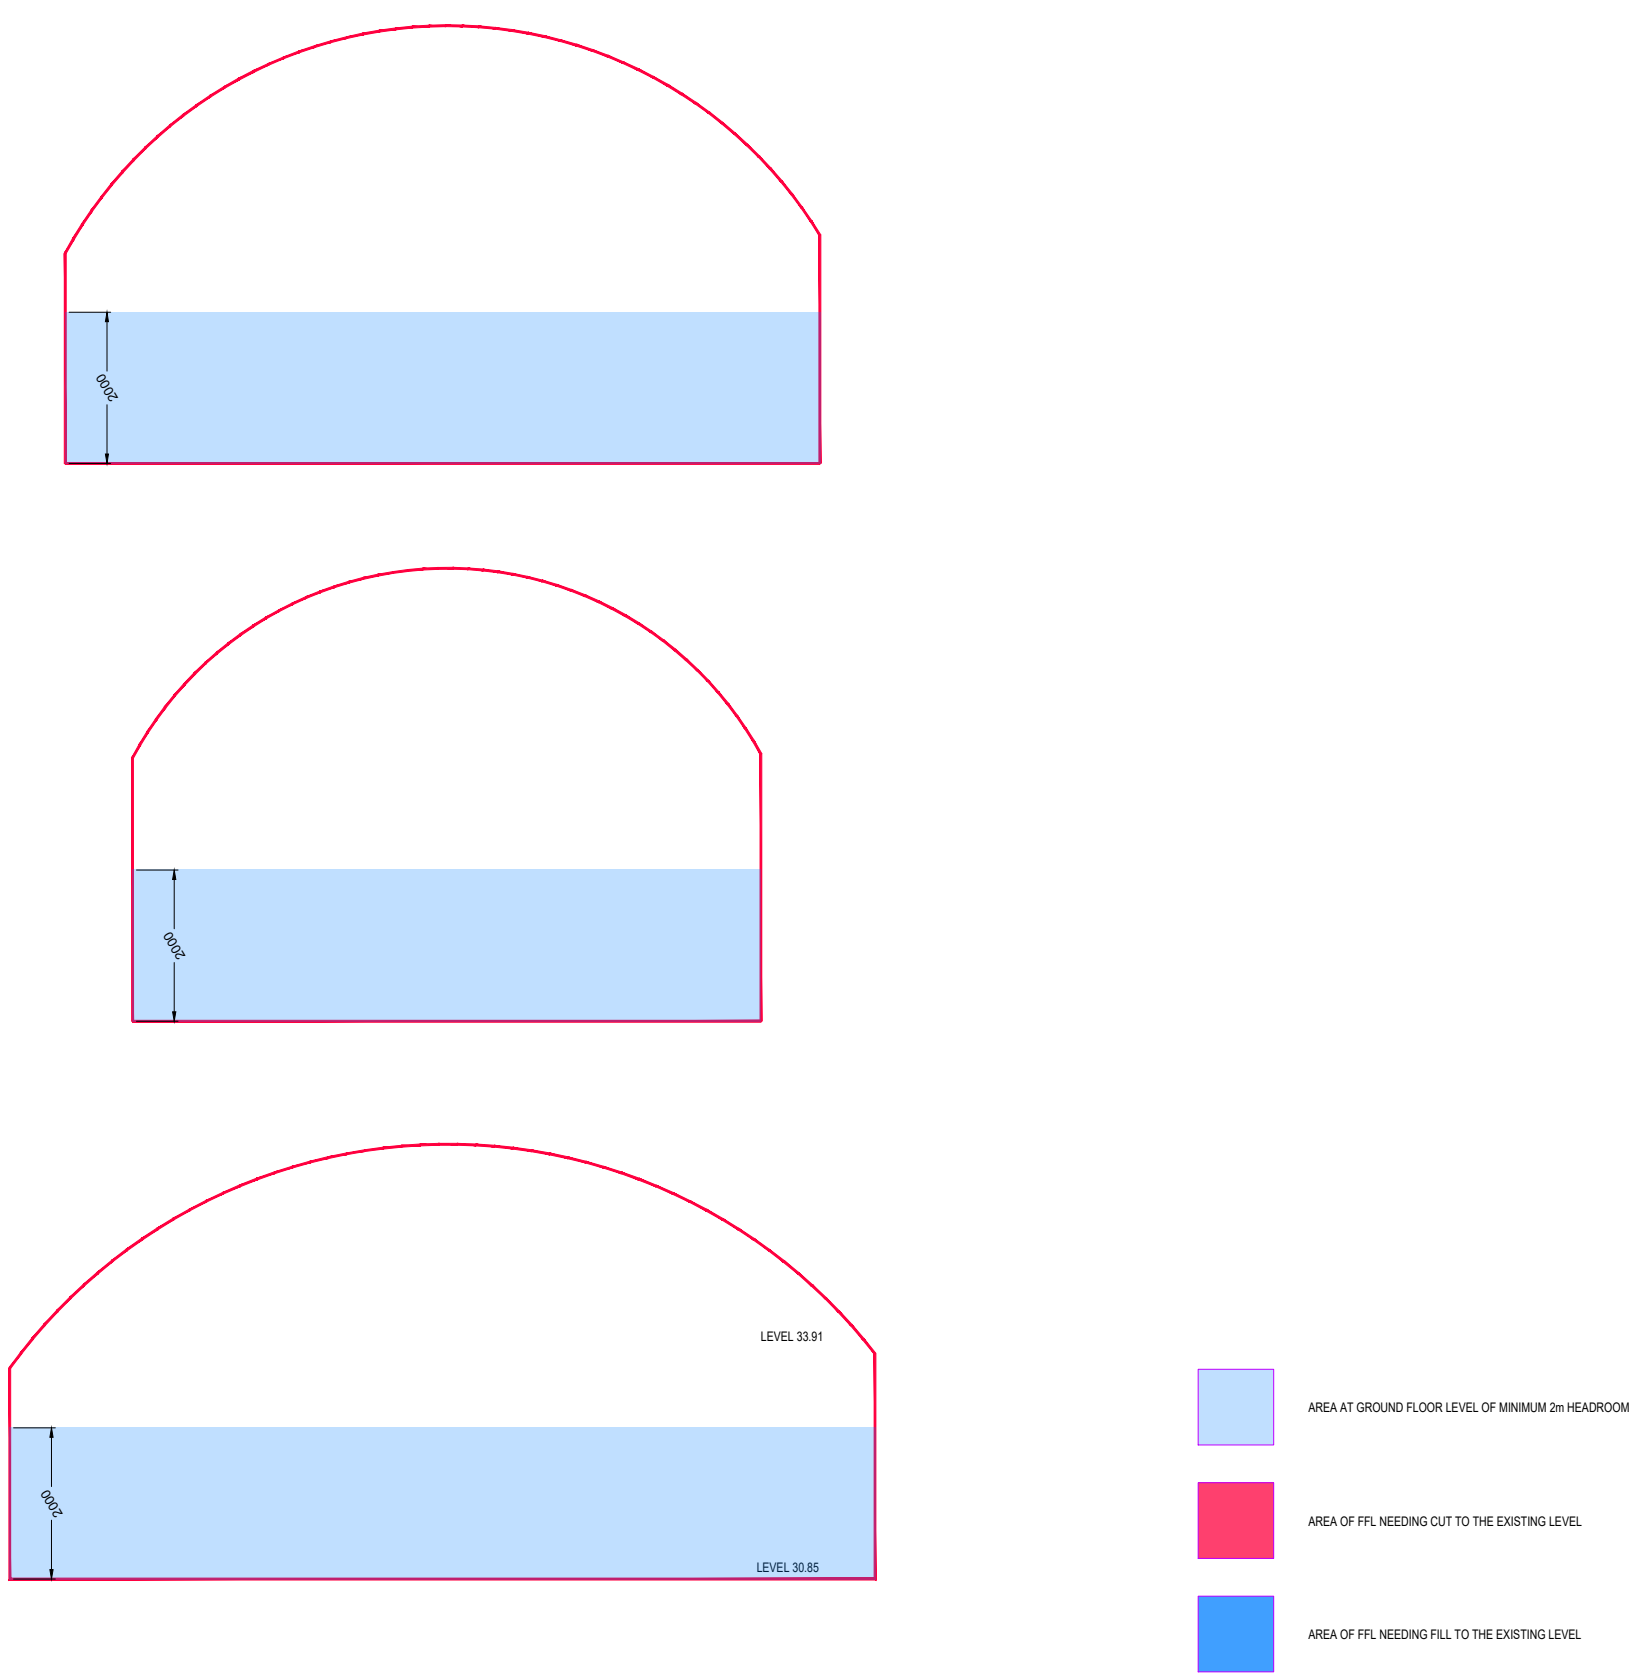


ARCH 11

SECTIONS
SHOWING 2m HEADROOM ZONES

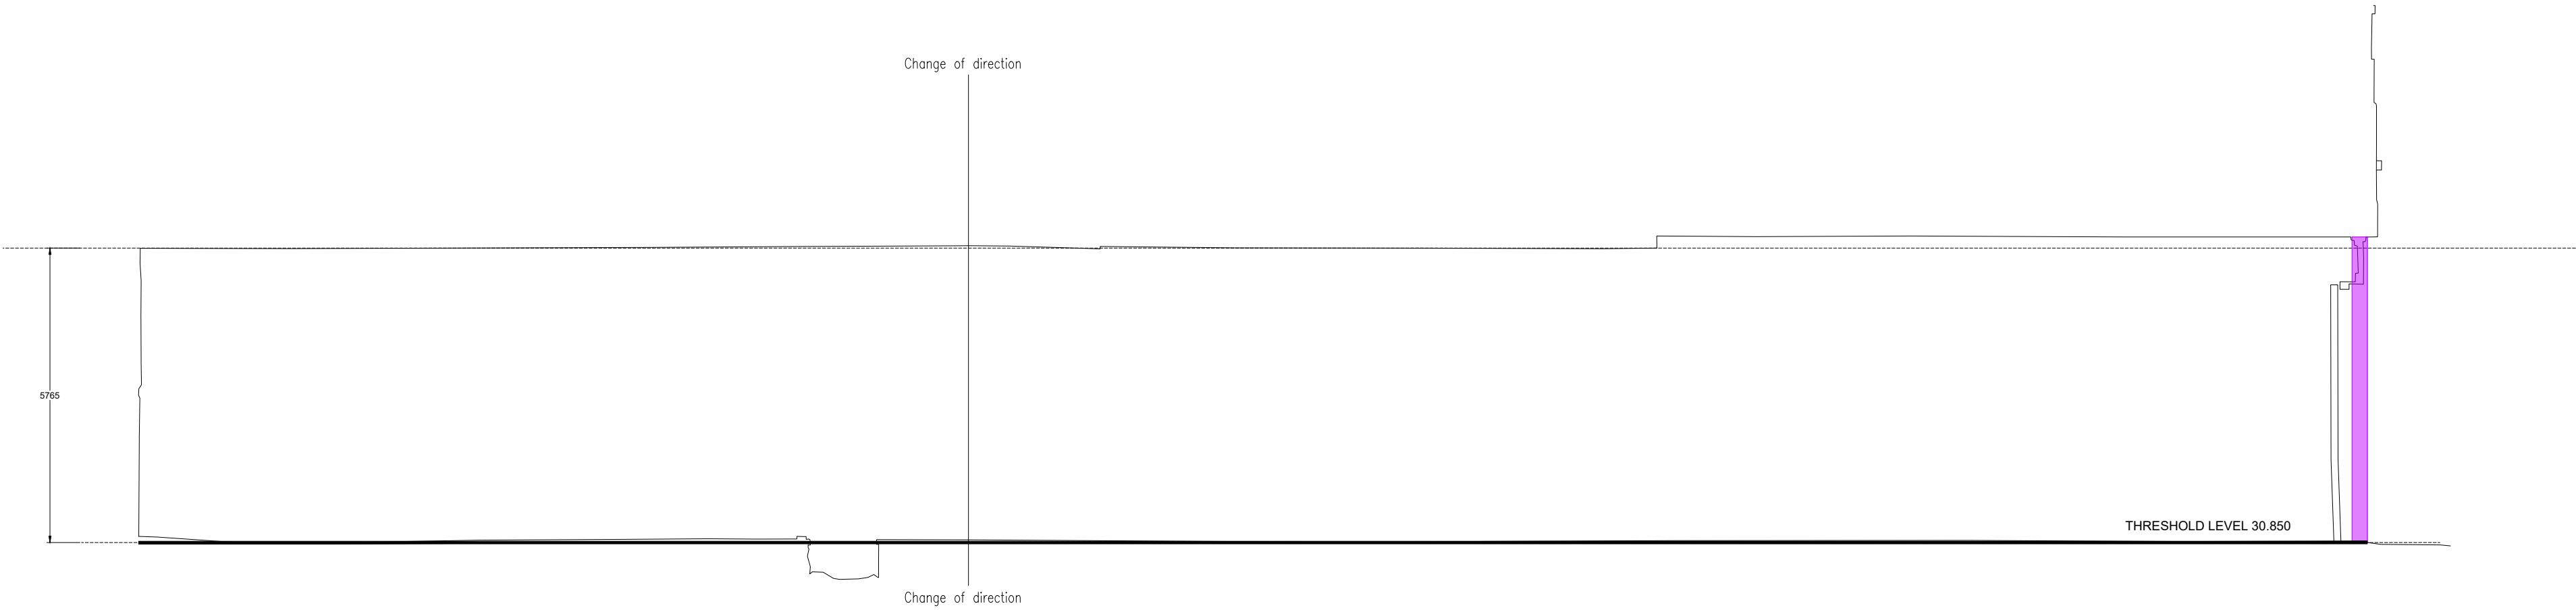

LONG SECTION
SHOWING LEVEL CHANGE METHODOLOGY

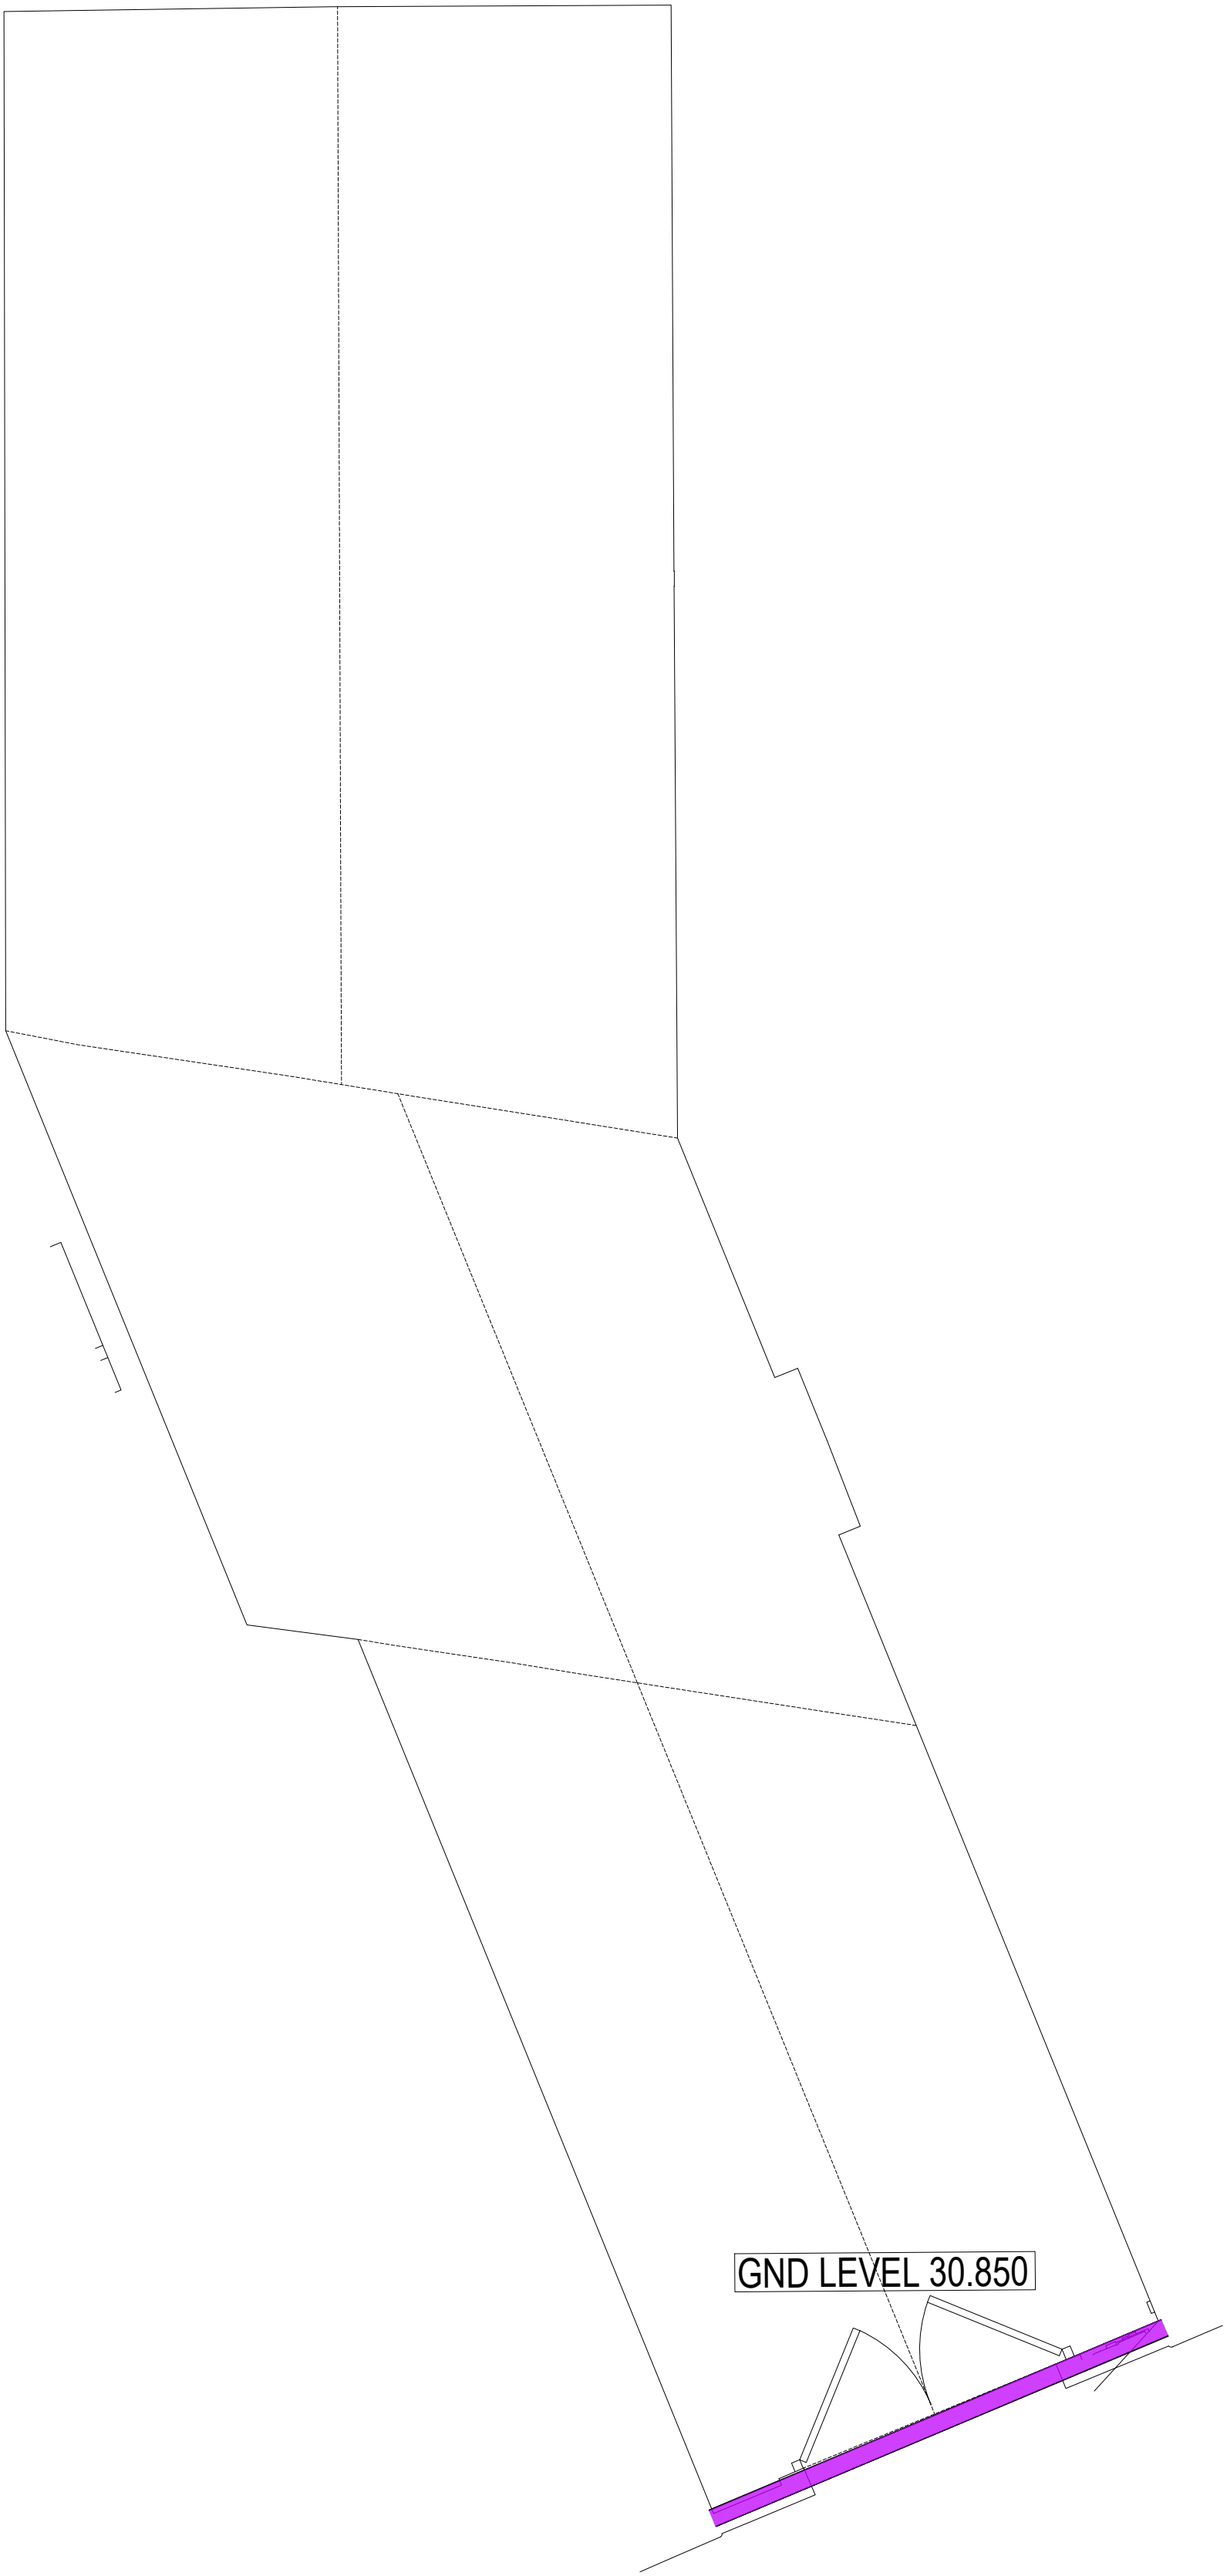

FLOOR PLAN
SHOWING EXTENT OF 2m HEADROOM TO MEZZANINES