


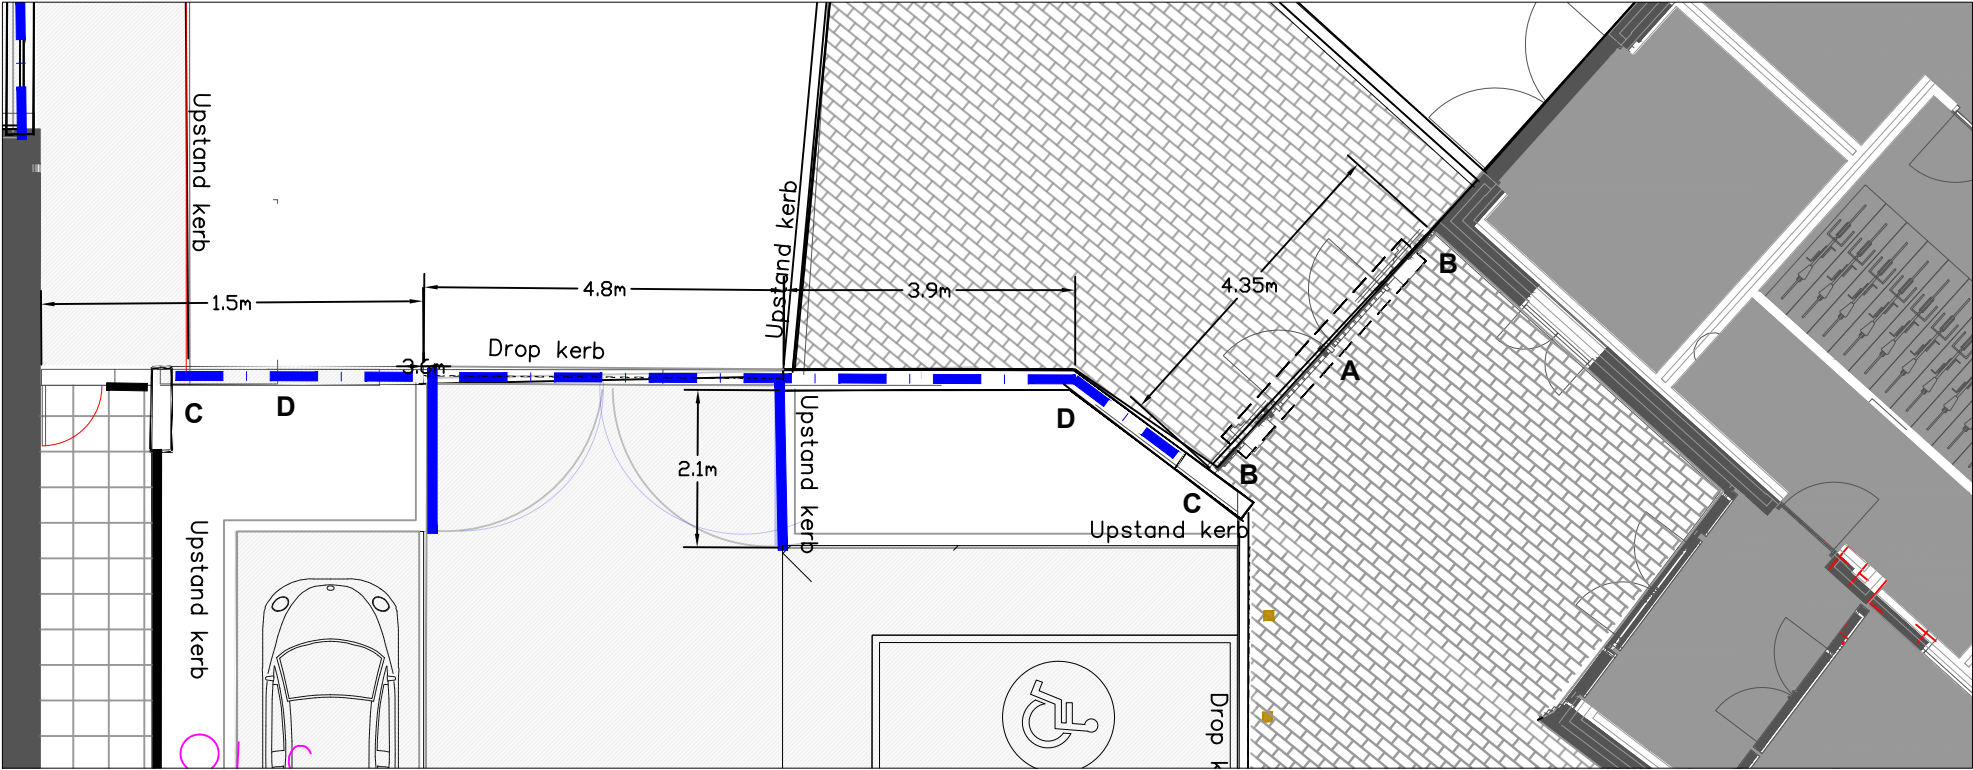

- A** Entrance portal with infill gate and screen detail as per Buttress detail.
- B** Infill railing panel to 2.1m overall height either side of portal-surface fixed to building and brick piers.
- C** Brick piers 1125 long x 1.5 brick wide.
- D** TYPE B2 Railings on low brick plinth.

Construction issue

REVISIONS
A brick end piers and 2.1 m. infill panels indicated.
04/11/2022

GENERAL ARRANGEMENT PLAN 1:100

Stephen Martlew Landscape Architecture

Unit 2 8a Loom Street Manchester M4 6AN
TELEPHONE 0161 907 3226

DRAWING	TITLE	Entrance portal to apartments (Railing and gate infill)
DRAWING	No	1907/c/106
PROJECT		Downley Drive
CLIENT		Great Places/Rowlinson
SCALE	1:20 @ A 2	REVISION A
DATE	July 2022	REVISED
DRAWN	PG	CHECKED SM