



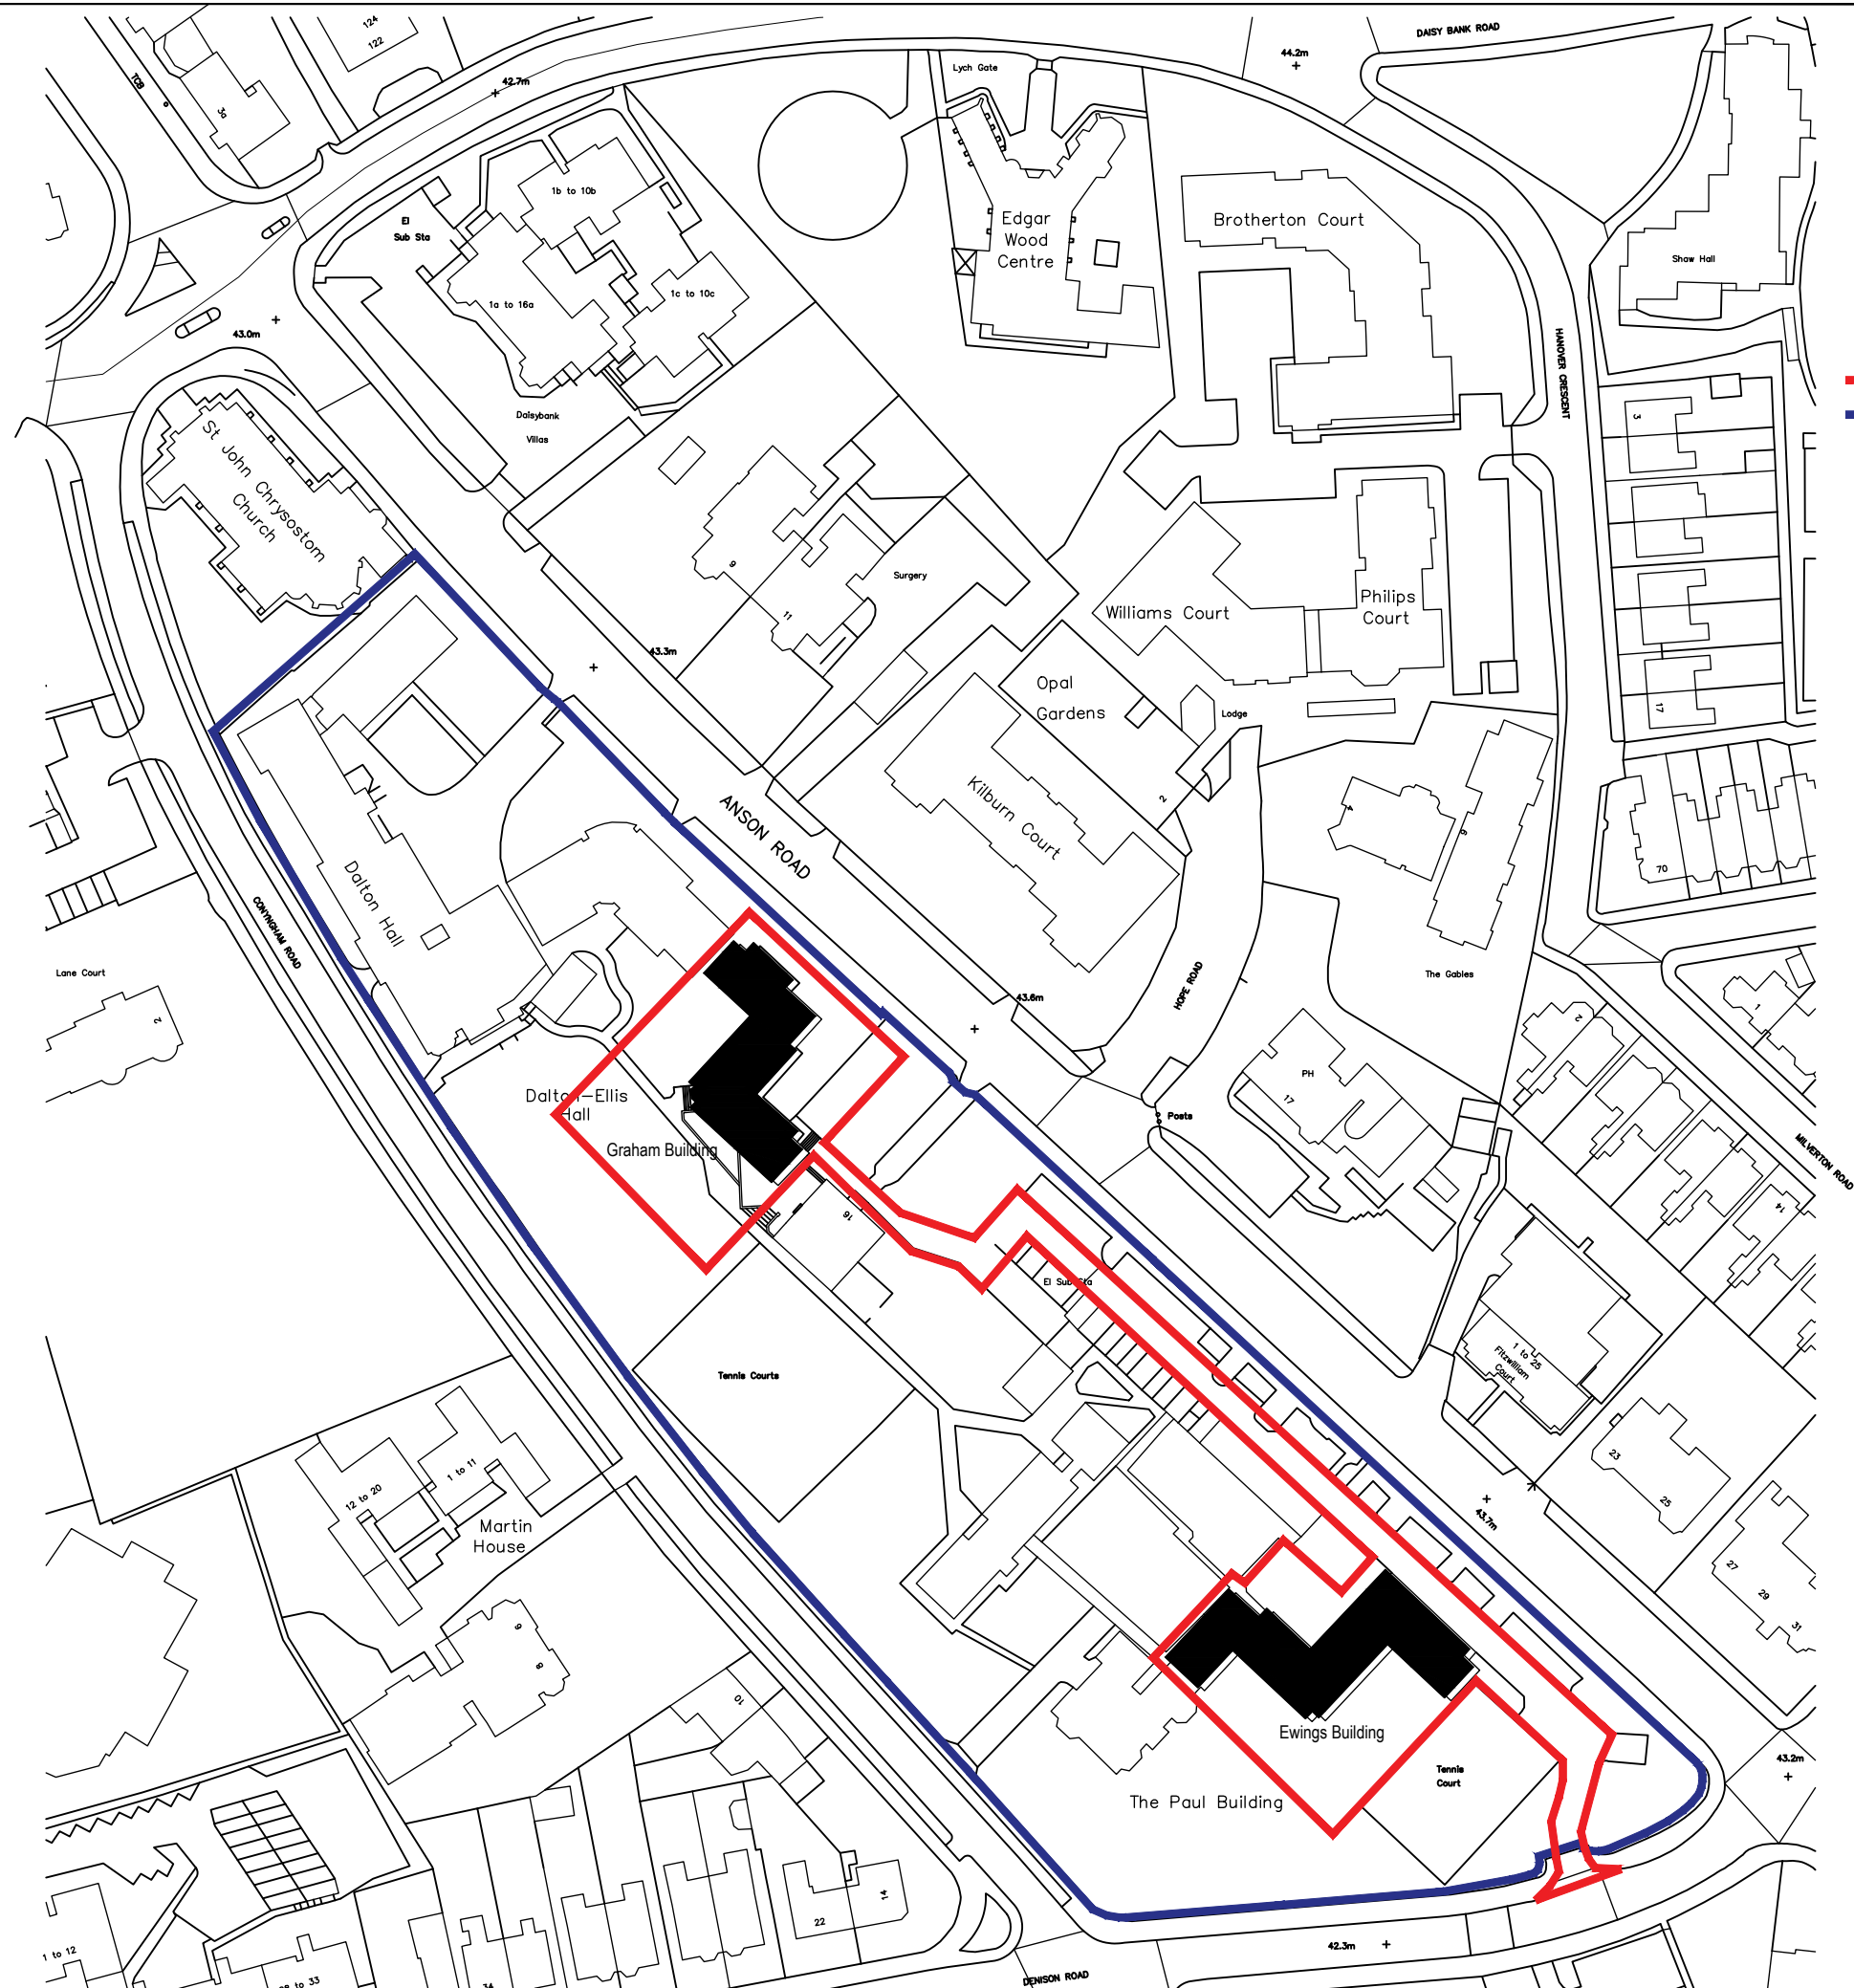

Application Boundary
Land In Client Ownership

NOTES

- DO NOT SCALE FROM THIS DRAWING.
- ALL MEASUREMENTS ARE IN MILLIMETRES UNLESS STATED OTHERWISE.

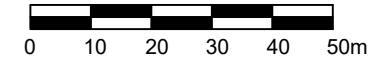

Rev	Description	By	Date	Chk'd	Auth
-----	-------------	----	------	-------	------

WILSON MASON

Wilson Mason LLP
Upland House
Spring Lane
Samlesbury
Preston
PR5 0UX

Drawing Status

Project
Graham & Ewings Refurbishment

Building Name

Sub Site Name
Dalton Ellis Hall

Site Name
Victoria Park

Drawing Title
Site Location Plan

PM G&T	Drawn --	Checked --	Authorised
Scale 1:1250 @A3	Date --/--/--	Date --/--/--	Date

Drawing No.
6704 L(00) 000

Revision
--