

Proposed Materials



Street Elevation



Red Brickwork




Banded Brickwork - Red / Buff



Thin Leading Edge Grey Concrete Roof Tiles



Artstone

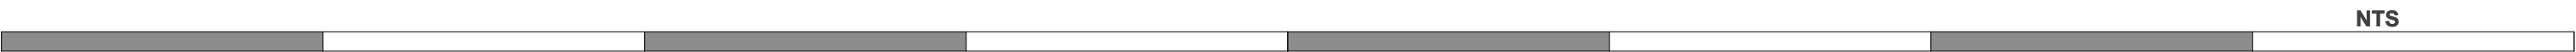

NTS

PROJECT

Charlestown, Benmore Road
- P500 Phase 1 Site
Manchester

TITLE

Proposed Materials

SIZE

A1

STATUS

PLANNING

PROJECT No.

1785

DRAWING No.

PL.007

DRAWN by

HW

CHECKED

DS

DATE

NOV 22

SCALE (1:100)

JOHN McCALL ARCHITECTS LTD

No. 1 Arts Village, Henry Street, Liverpool L1 5BS Tel: 0151 707 1818 Fax: 707 1819

4a Rock Mill Lane, New Mills, SK22 3BN e-mail: admin@John McCall.co.UK