


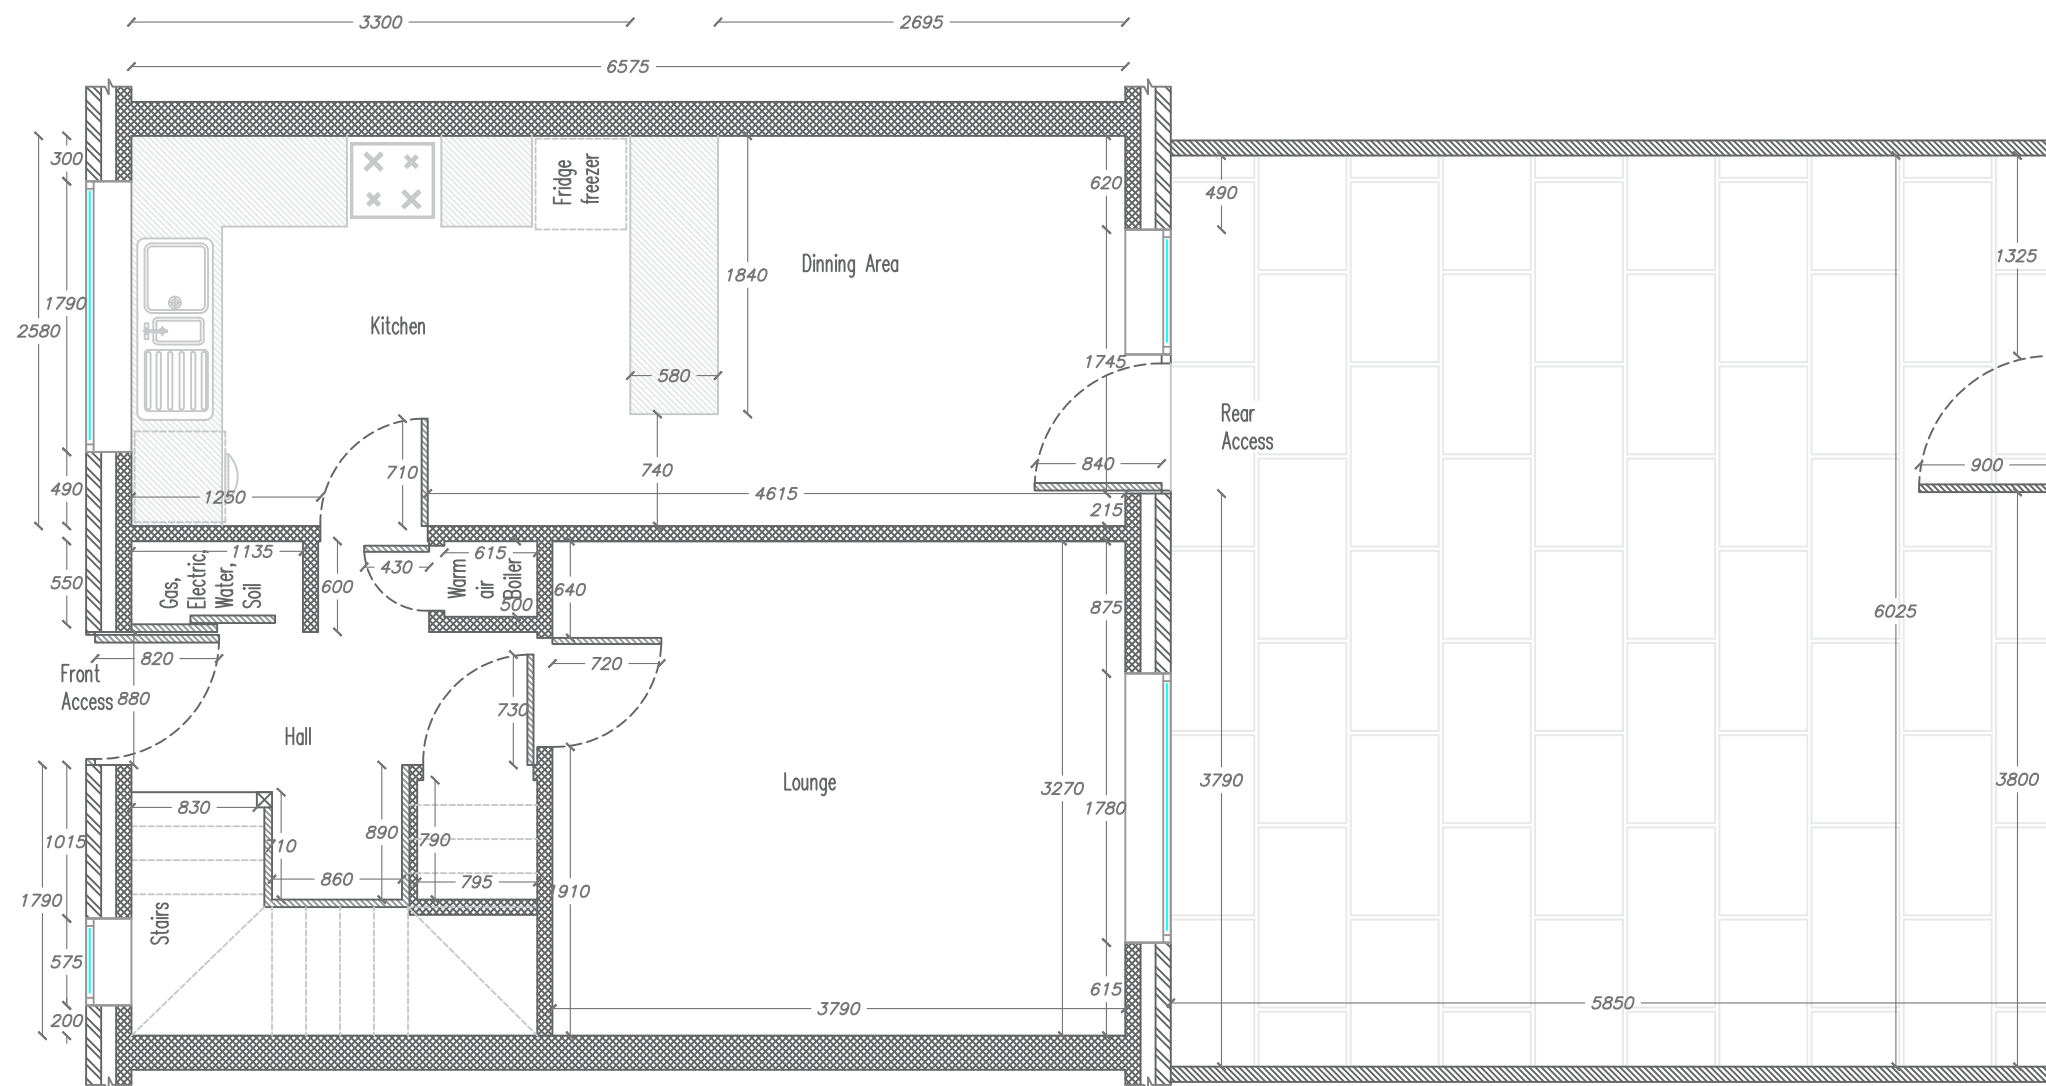

Existing ground floor Layout & rear boundary