
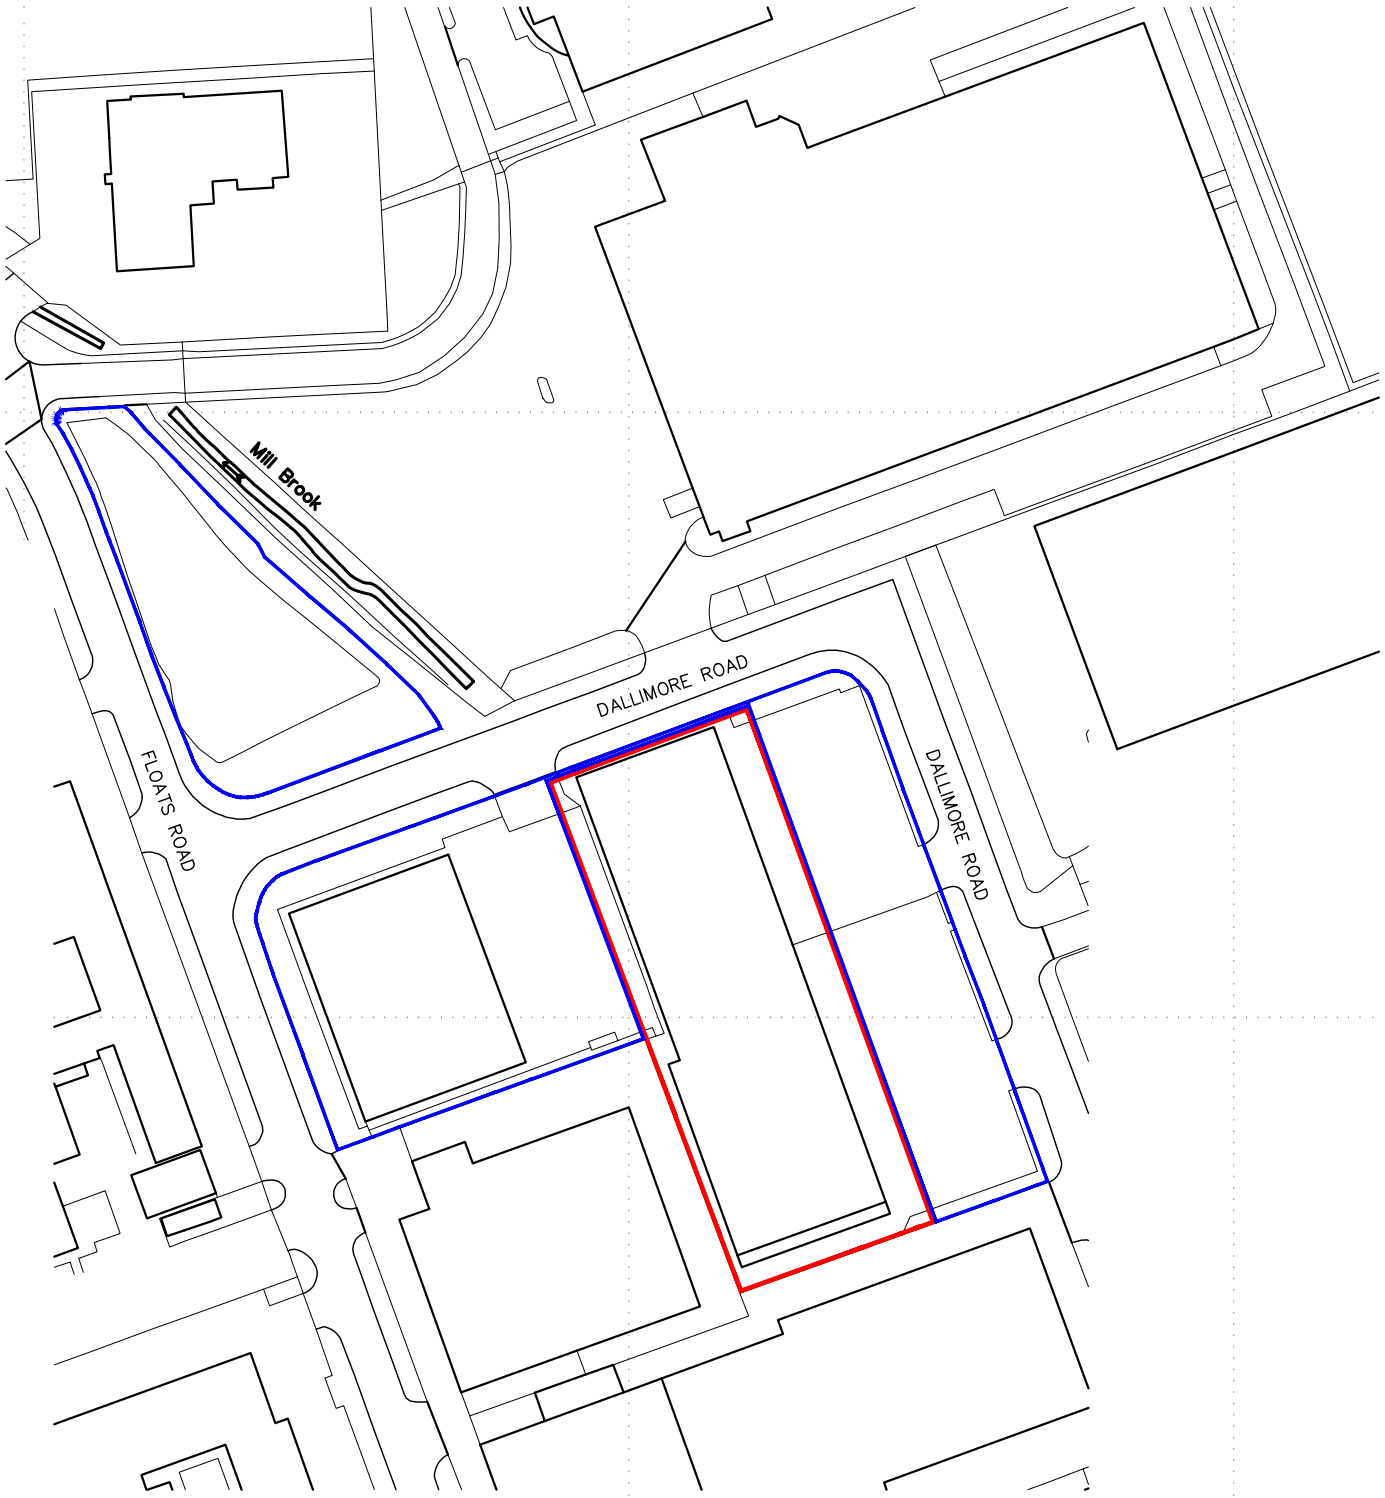


- THIS DRAWING SHALL NOT BE SCALED TO ASCERTAIN ANY DIMENSIONS. WORK TO FIGURED DIMS ONLY.
- THIS DRAWING SHALL NOT BE REPRODUCED WITHOUT EXPRESS WRITTEN PERMISSION FROM CUBE ARCHITECTURE AND DESIGN.
- TITLE OVERLAY DRAWINGS AND OWNERSHIP BOUNDARIES ARE PRODUCED USING ALL REASONABLE ENDEAVOURS. CUBE ARCHITECTURE AND DESIGN CANNOT BE RESPONSIBLE FOR THE ACCURACY OR SCALE DISCREPANCY OF BASE PLANS SUPPLIED TO THEM.

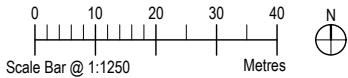

Rev	Description	Date	By
-----	-------------	------	----

Status:
PLANNING

Client:
F DUERRS & SONS LTD

Contract:
PROPOSED INDUSTRIAL DEVELOPMENT
F DUERRS & SONS LTD, DALLIMORE RD
WYTHENSHAW, M23 9DR

Drawing:
LOCATION PLAN

Drawing No: AS815-01	Revision:	Scales: 1:1250@A3
Drawn: DMR	Checked:	Date: SEPT '22