


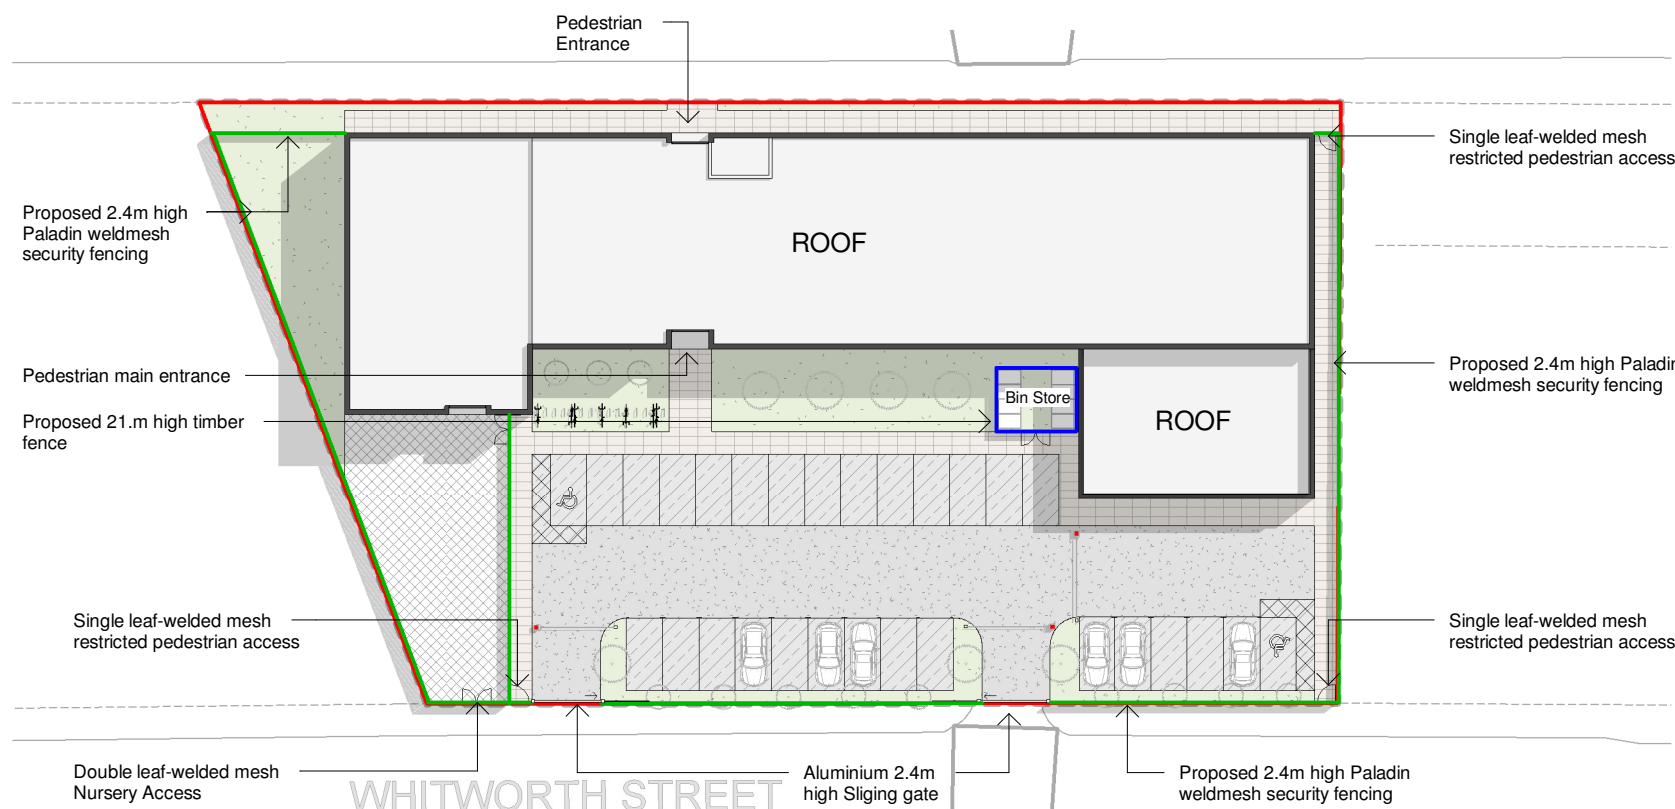


Paladin Weldmesh Fence

Metal Sliding Gate



Timber Fence Bin Storage

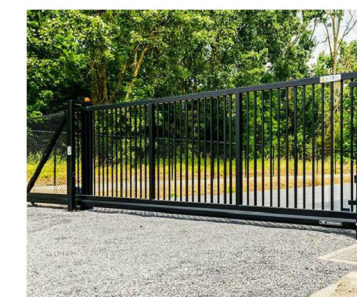

General Notes


The Architect shall have no responsibility for any use made of this document other than for that which it was prepared and issued.
All dimensions should be checked on site. Do not scale from this drawing.
To be read in conjunction with all other Consultant's drawings.
The Architect to be immediately notified of any discrepancies.
Copyright on this drawing retained by the Architect.

LEGEND

- Site Boundary
- Proposed 2.4m high Paladin weldmesh security fencing to site perimeter
- Proposed 21.m high timber fence to bin store




1 Treatment Boundary Plan

1 : 500

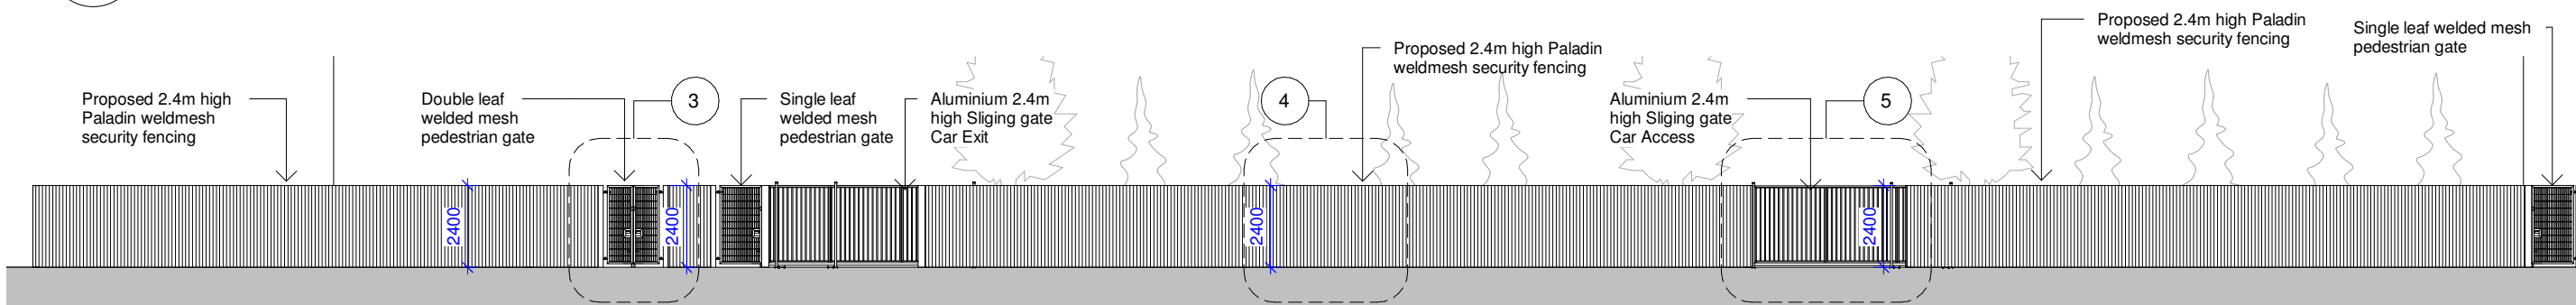

2 Treatment Boundary - Whitworth Street Elevation

1 : 200

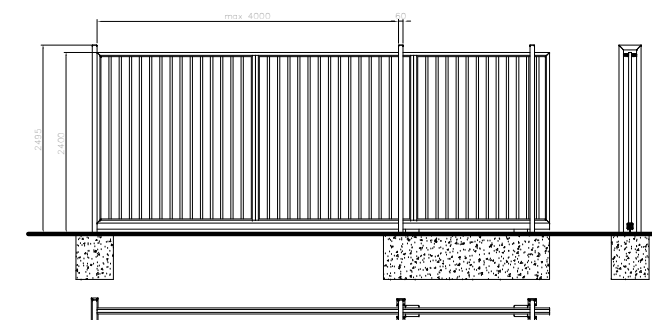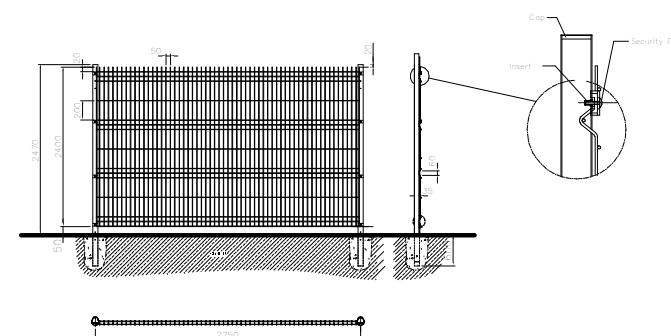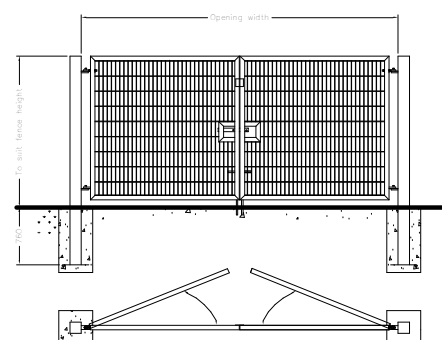

3 Detail Welded Mesh Gate

1 : 100

4 Detail Weldmesh Fence

1 : 100

5 Detail Sliding Gate

1 : 100

P2 04/11/22 SA SH Amended Car Park and Access
P1 22/04/22 SA SH Initial Issue
No. Date Dwn Chk App Revision or reason for issue

Client
Trafford Learning Vocational Centre

create **it** studios **as**
... leave an impression

Create It Studios (NW) Ltd
Universal Square
Devonshire Street North
Manchester
M12 6JH
info@createitstudios.co.uk

Project Title
Reddy St, Manchester M11 2NP

Scale / North Point
As indicated

Drawing Title
Proposed Boundary Treatment

Drawing Number	Revision
A1417(02)AP009	P2
Drawing Status	
Preliminary	