
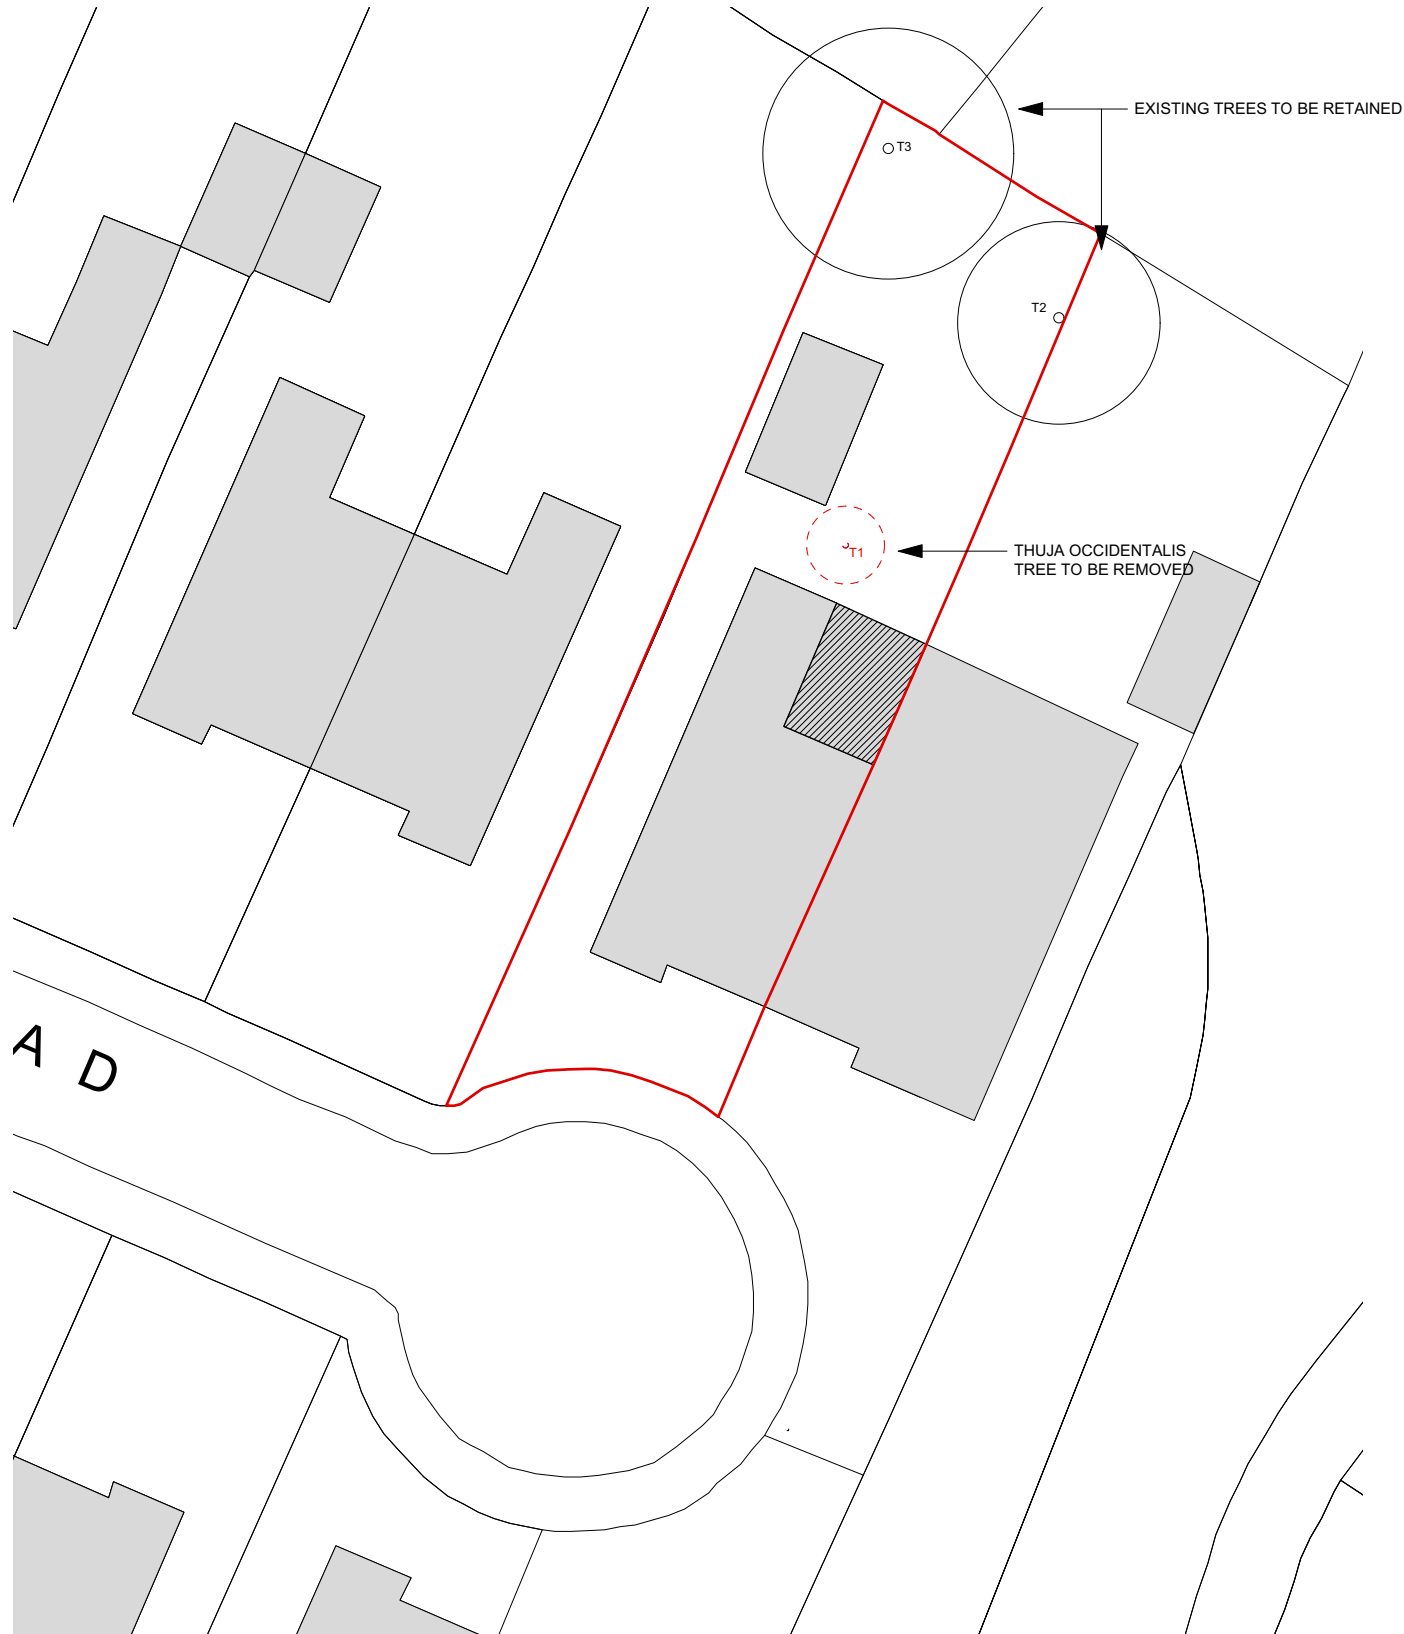


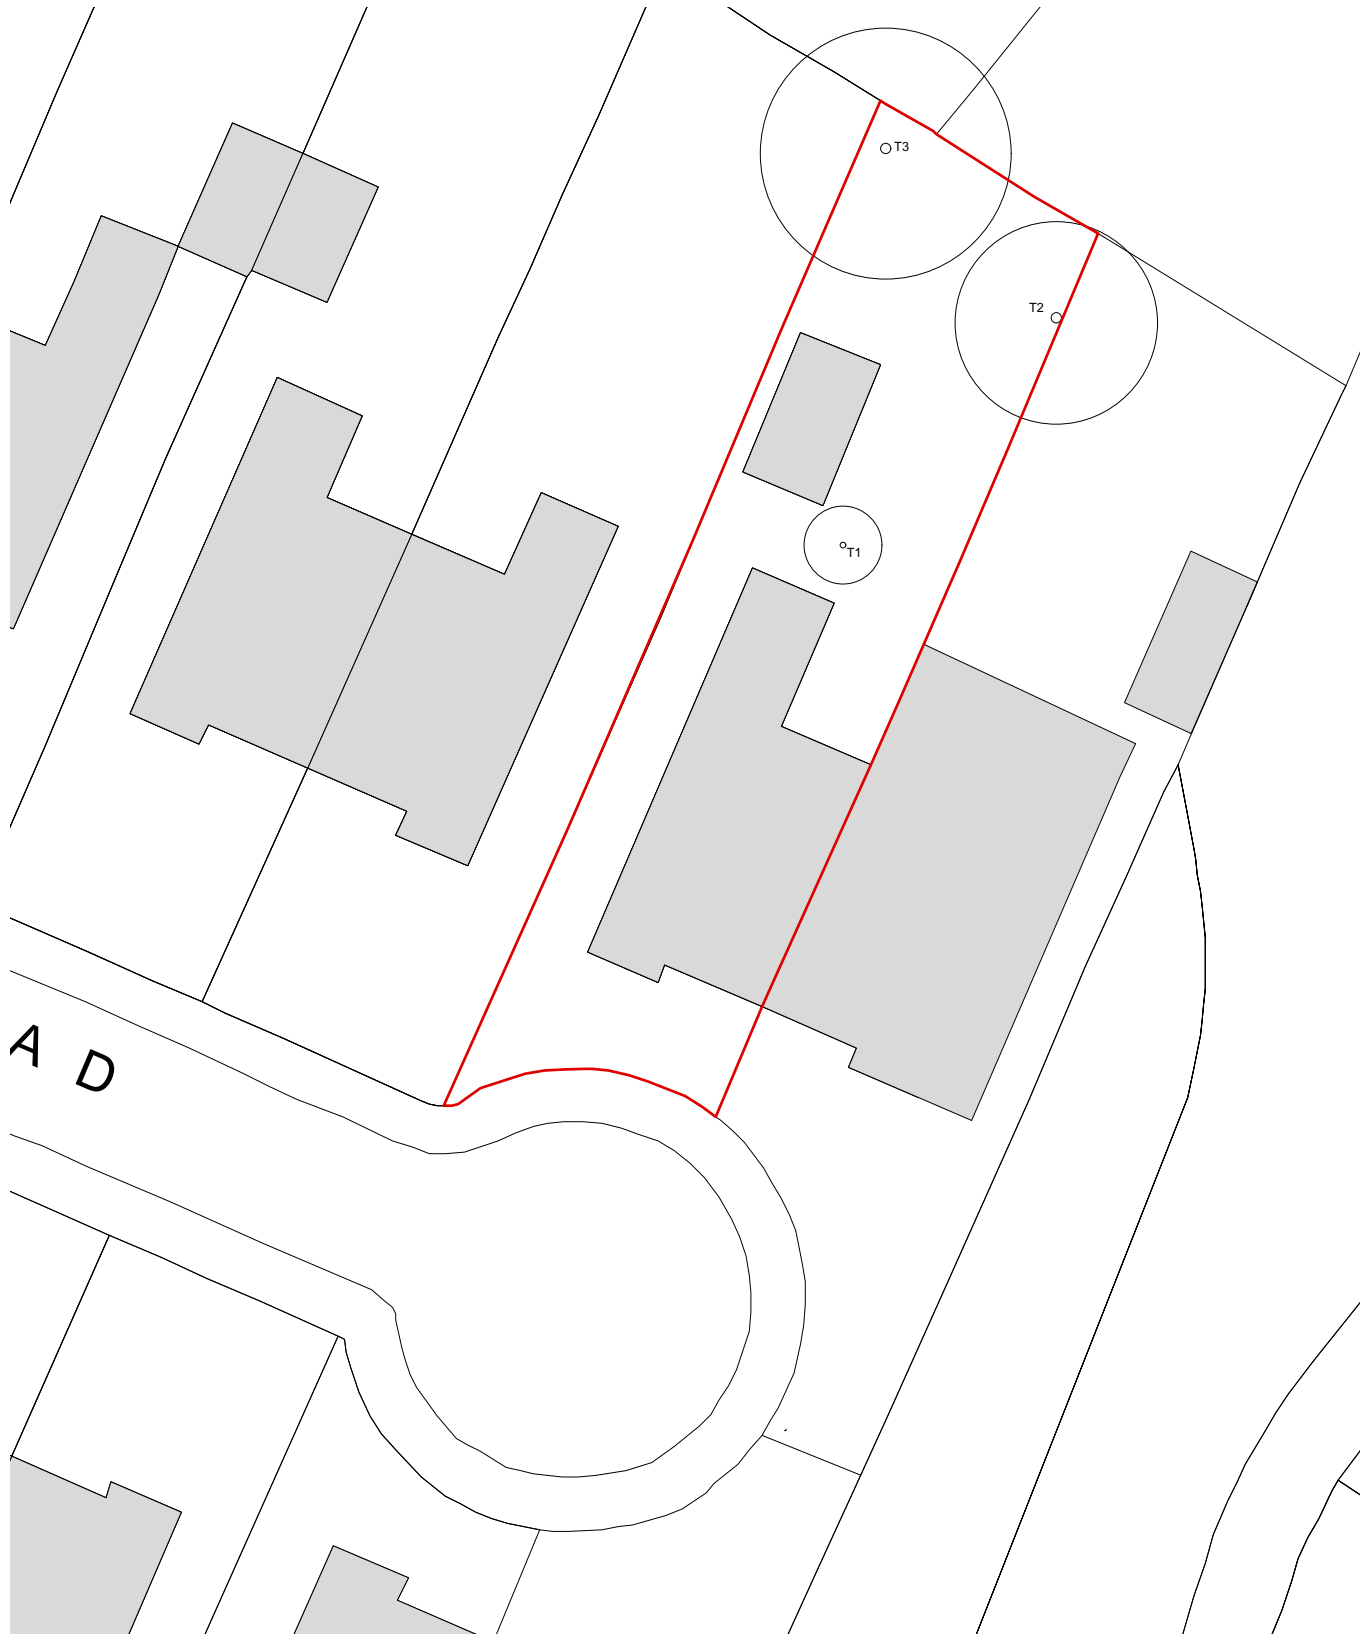

GENERAL NOTES:

This drawing to be read in conjunction with all other Architect's drawings, specifications and other Consultants' information.


These drawings are produced for planning purposes only and are not to be used for contractor tender, specification, building control nor construction.

DO NOT SCALE FROM THIS DRAWING.

NOTES:

EXISTING WALLS

PROPOSED NEW WALLS

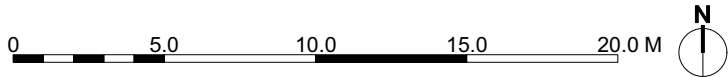

Date Notes Rev			DRAWING TITLE			www.studiohei.com studio HEI ARCHITECTURE
			BLOCK PLANS			
			Existing and Proposed Site Block Plans			
			DRAWING NUMBER		REVISION	
			049.GA.02		-	
STATUS		DATE	SCALE			
Planning		Oct 2022	1:250 @ A3			
PROJECT			25 Ferndene Road, Manchester, M20			