



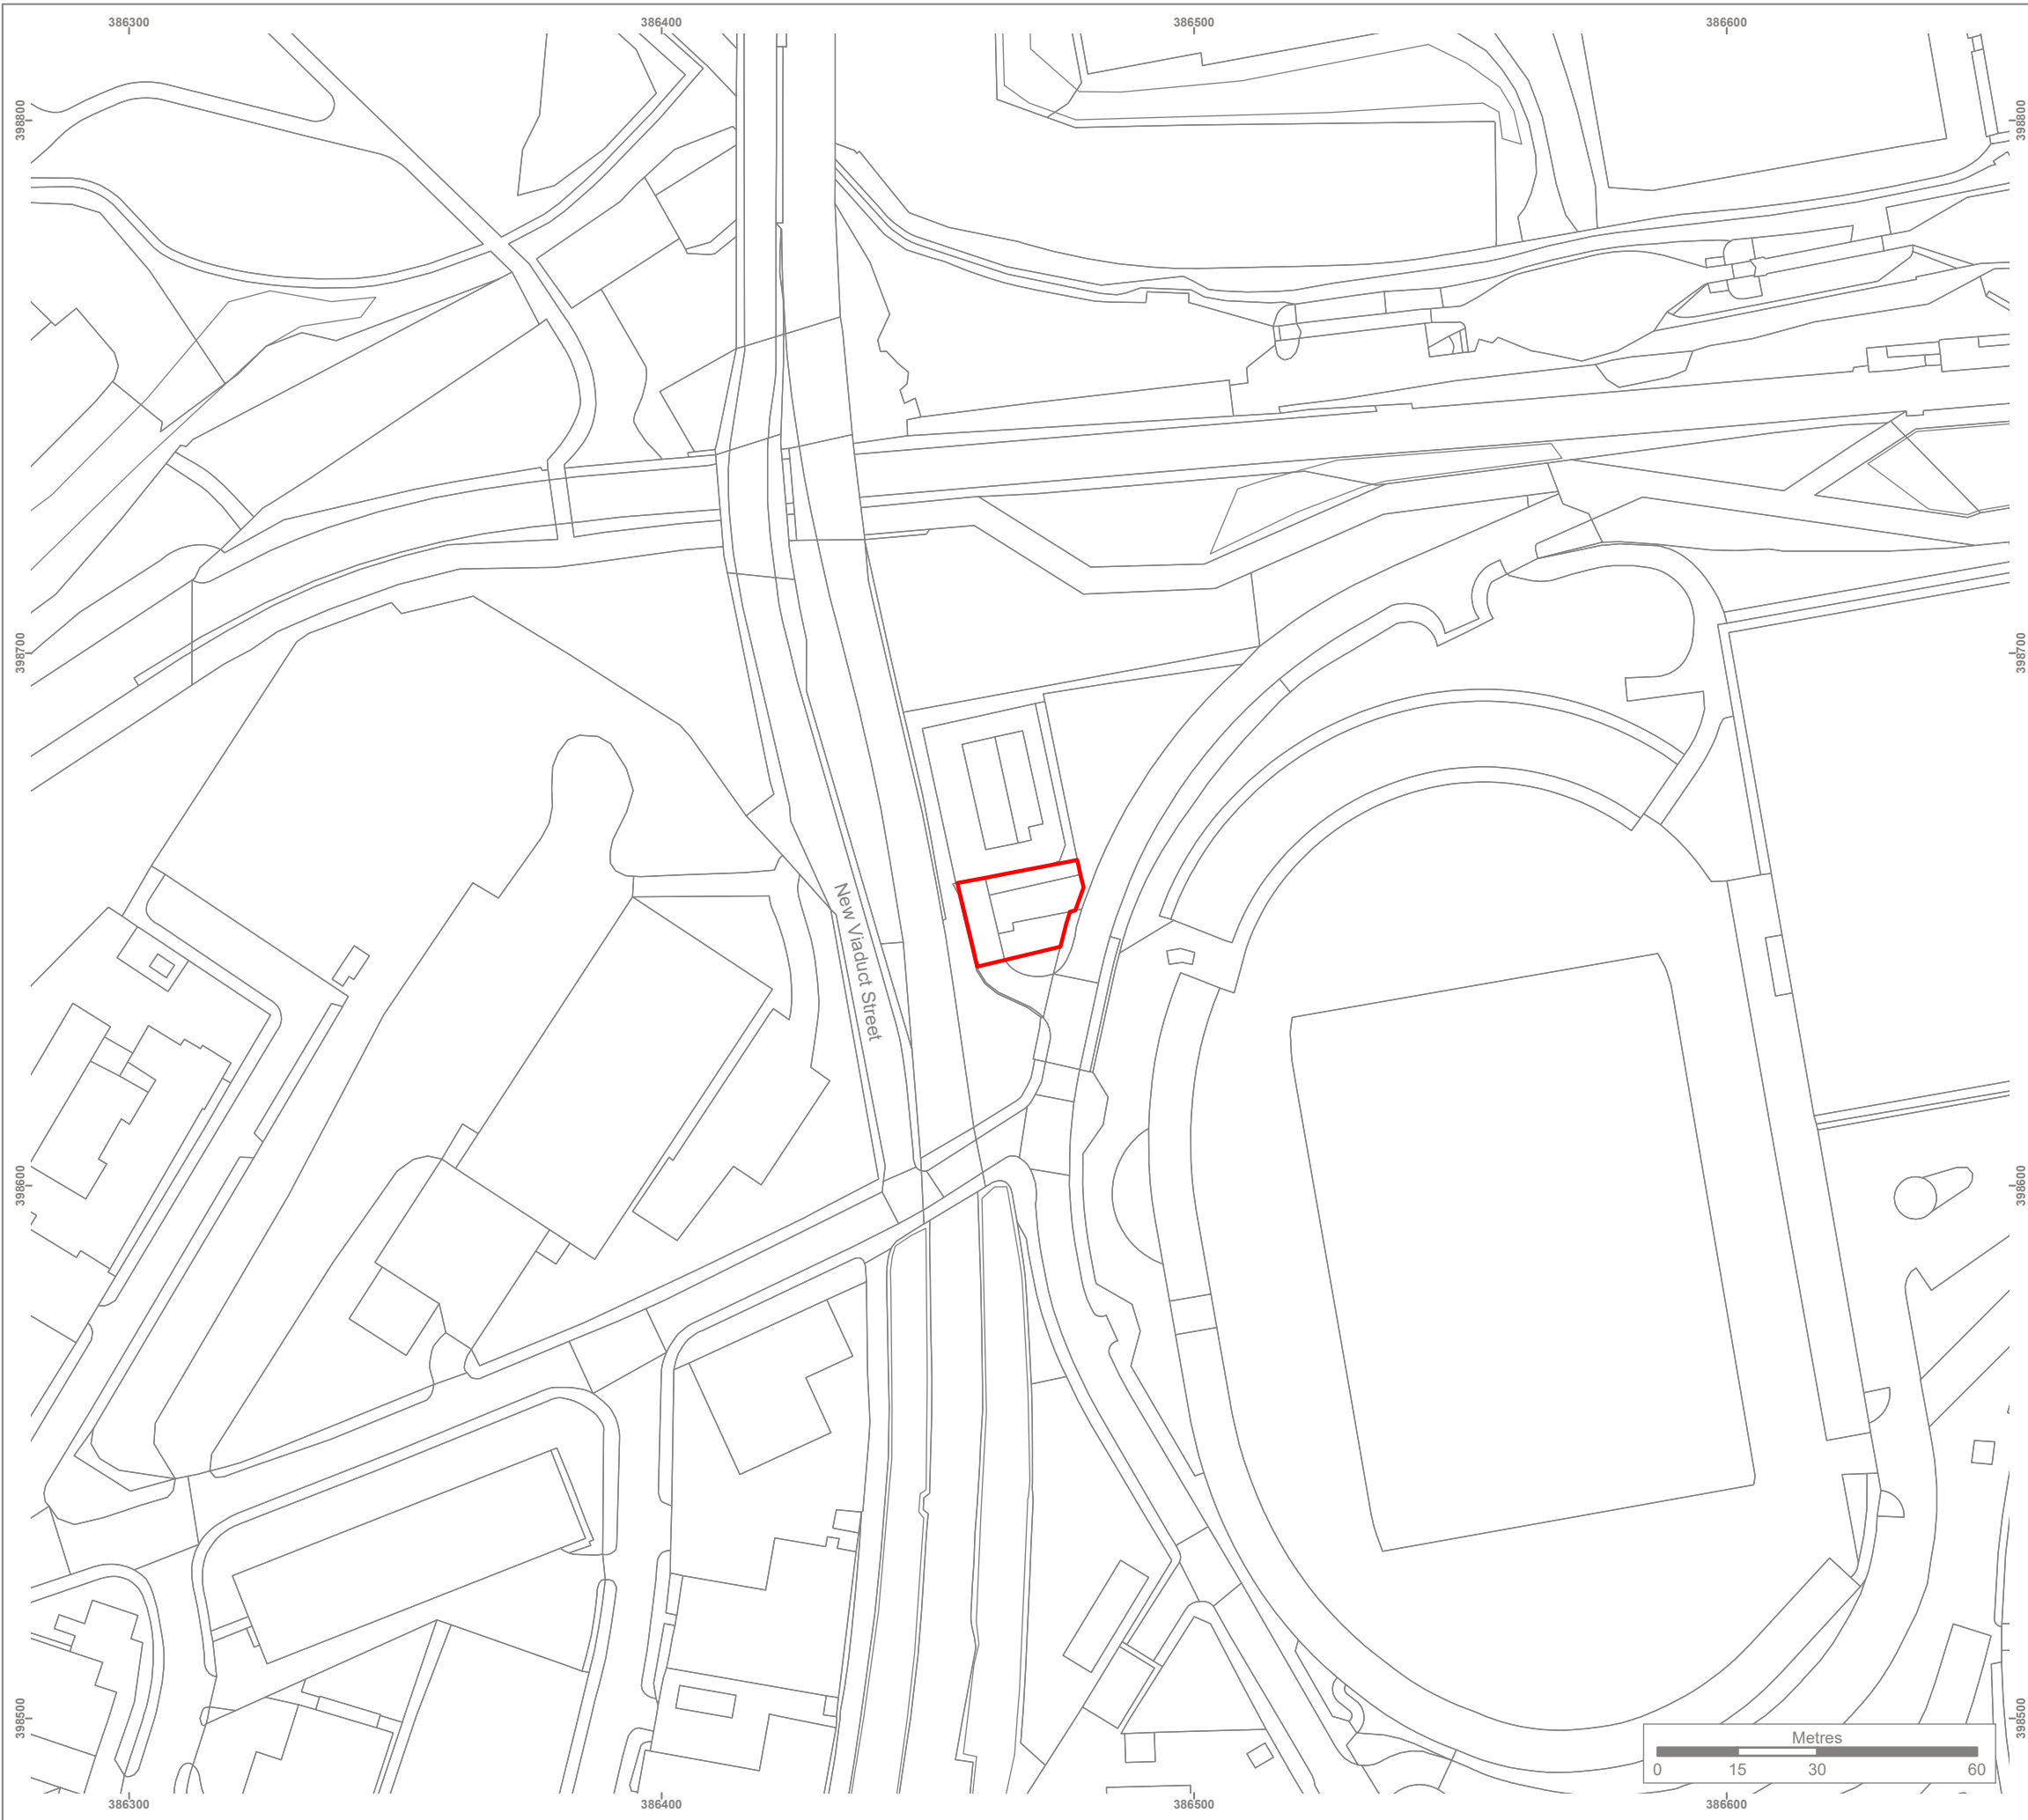

KEY

Site boundary

 Reproduced by permission of Ordnance Survey on behalf of Her Majesty's Stationery Office.
Contains OS data © Crown Copyright and database right 2022. All rights reserved.
Contains data from OS Zoomstack. Licence number 0100057890.

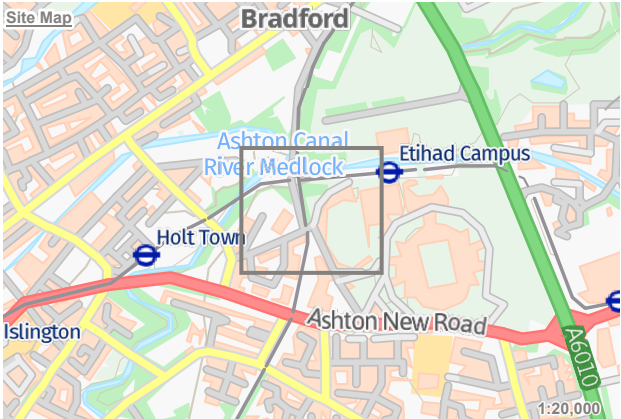

Rev	Description	Drawn	Approved	Date



Genesis Centre, Birchwood Science Park, Warrington WA3 7BH
Tel 01925 844004 e-mail tep@tep.uk.com www.tep.uk.com

Project
Eastlands Primary Substation

Title
Site Location Plan

Drawing Number
G9560.008

Drawn	Checked	Approved	Scale	Date
SP	CW	PS	1:1,250 @ A3	10/11/2022