




01 Existing Ground Floor Plan.
1 : 100

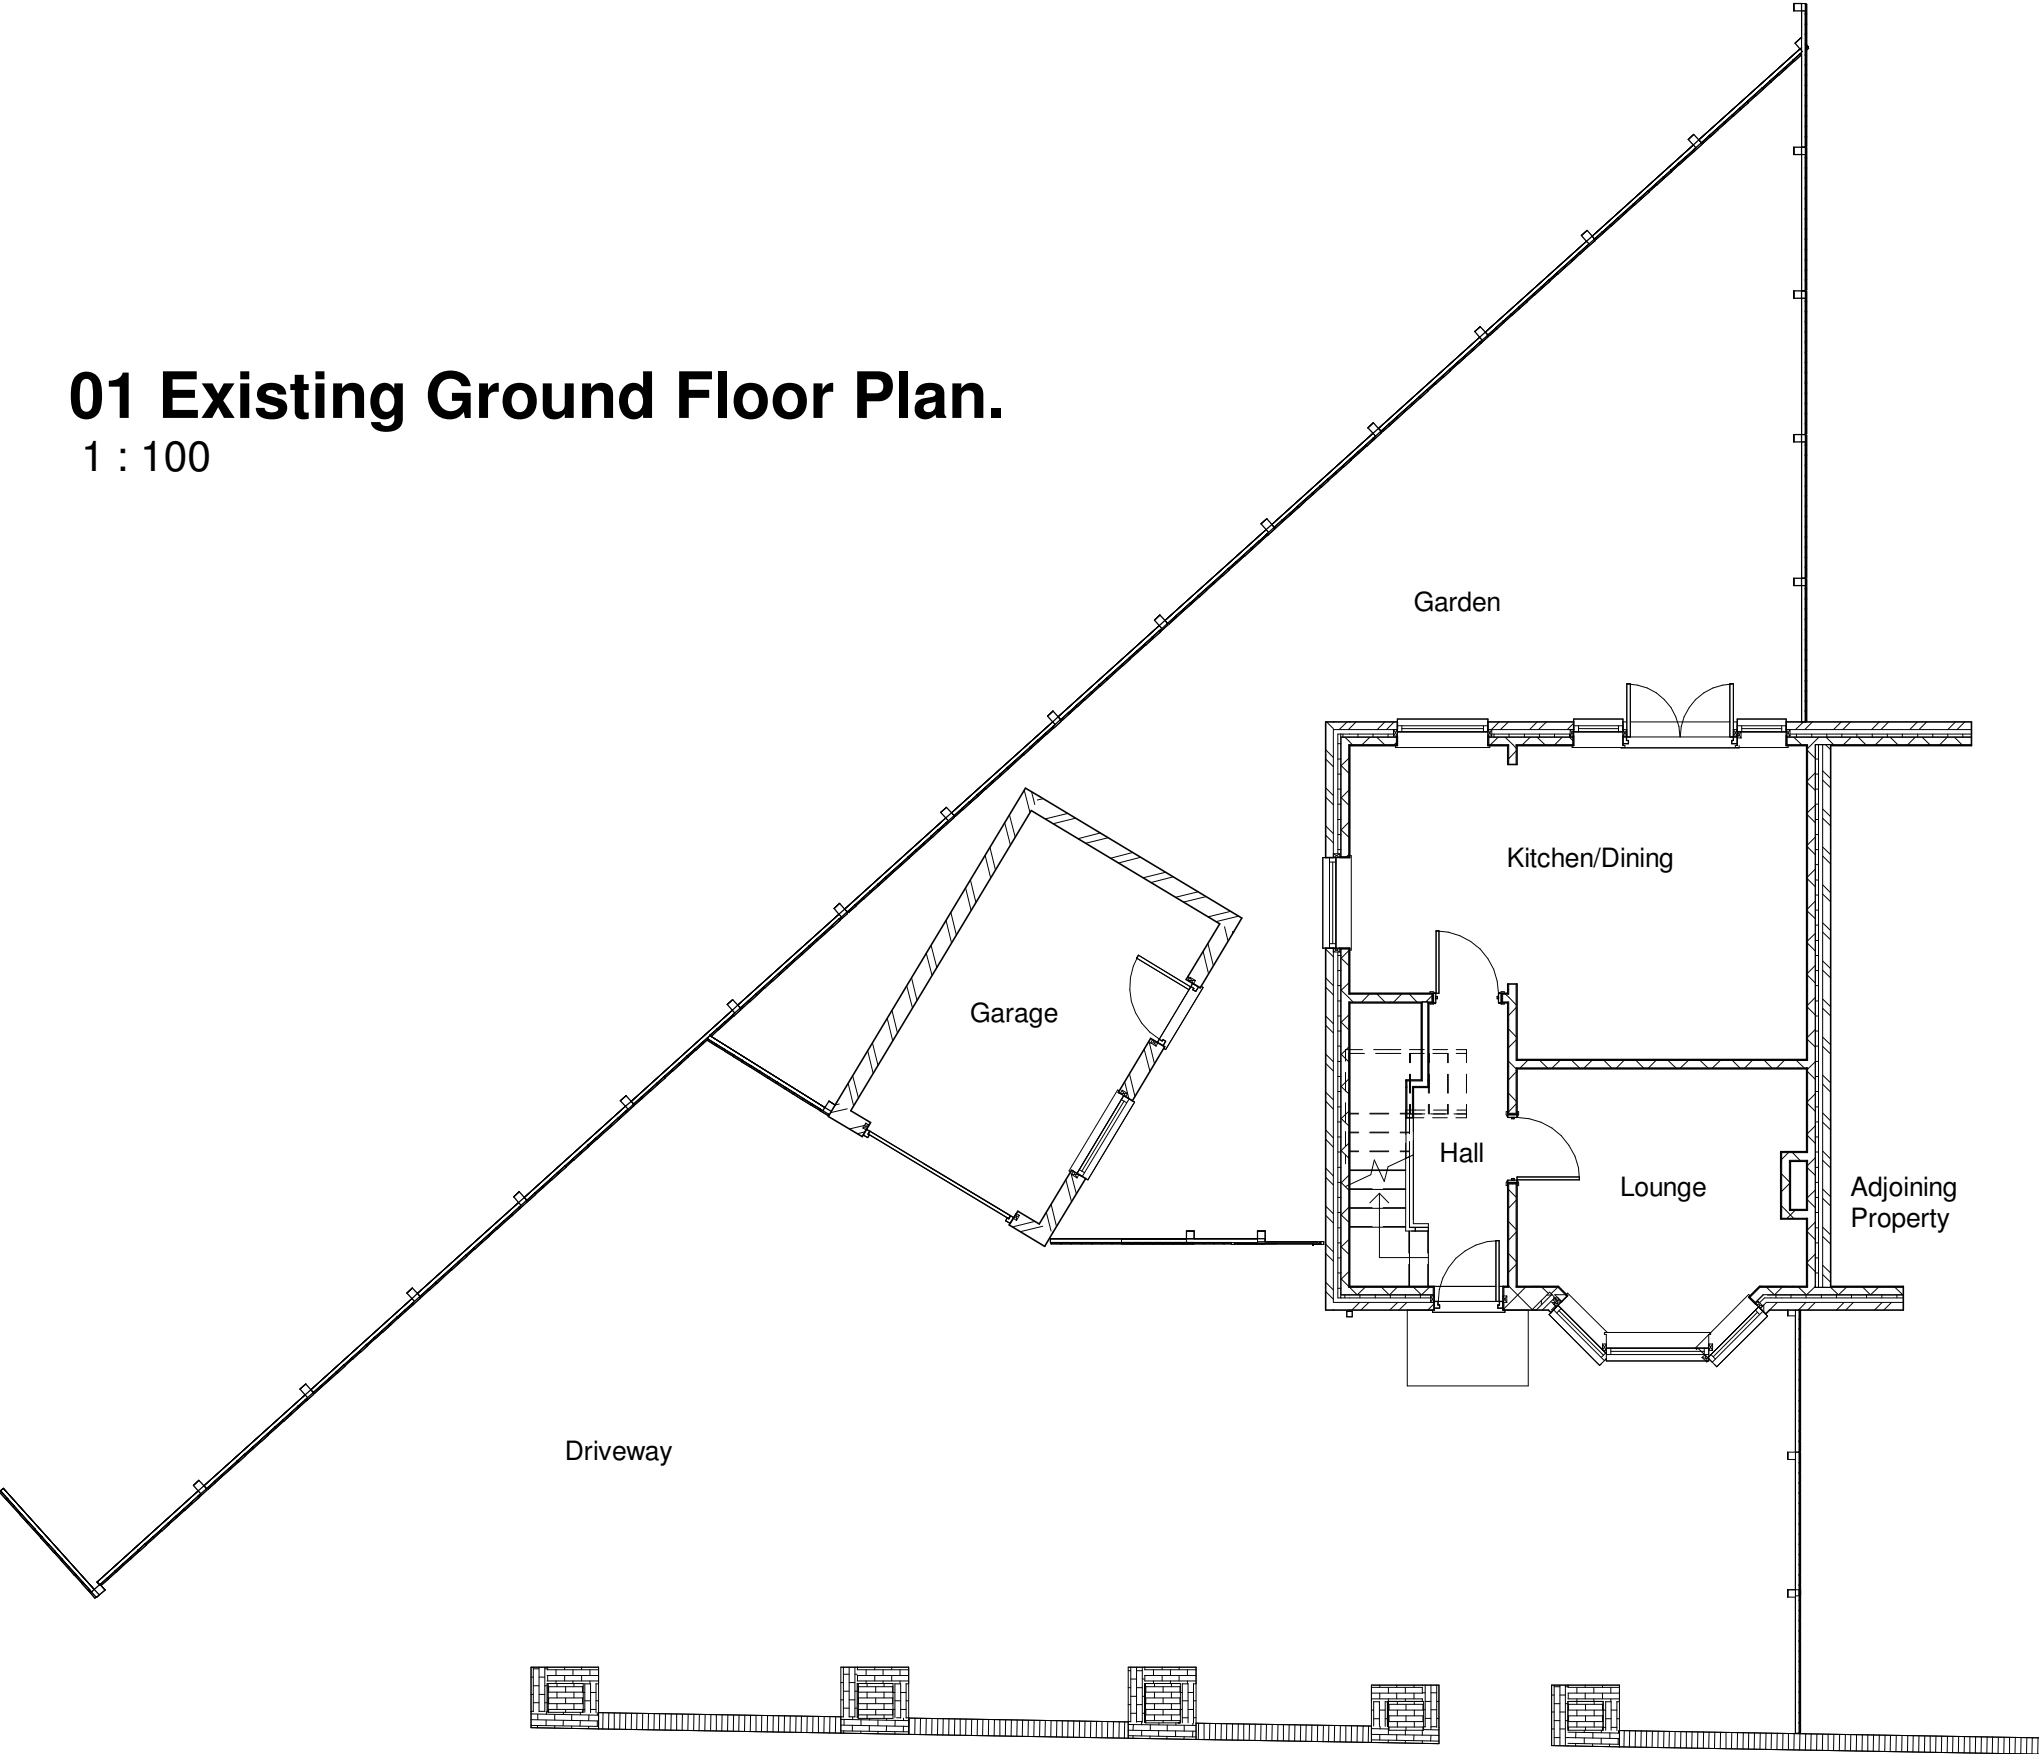


02 Existing First Floor Plan.
1 : 100

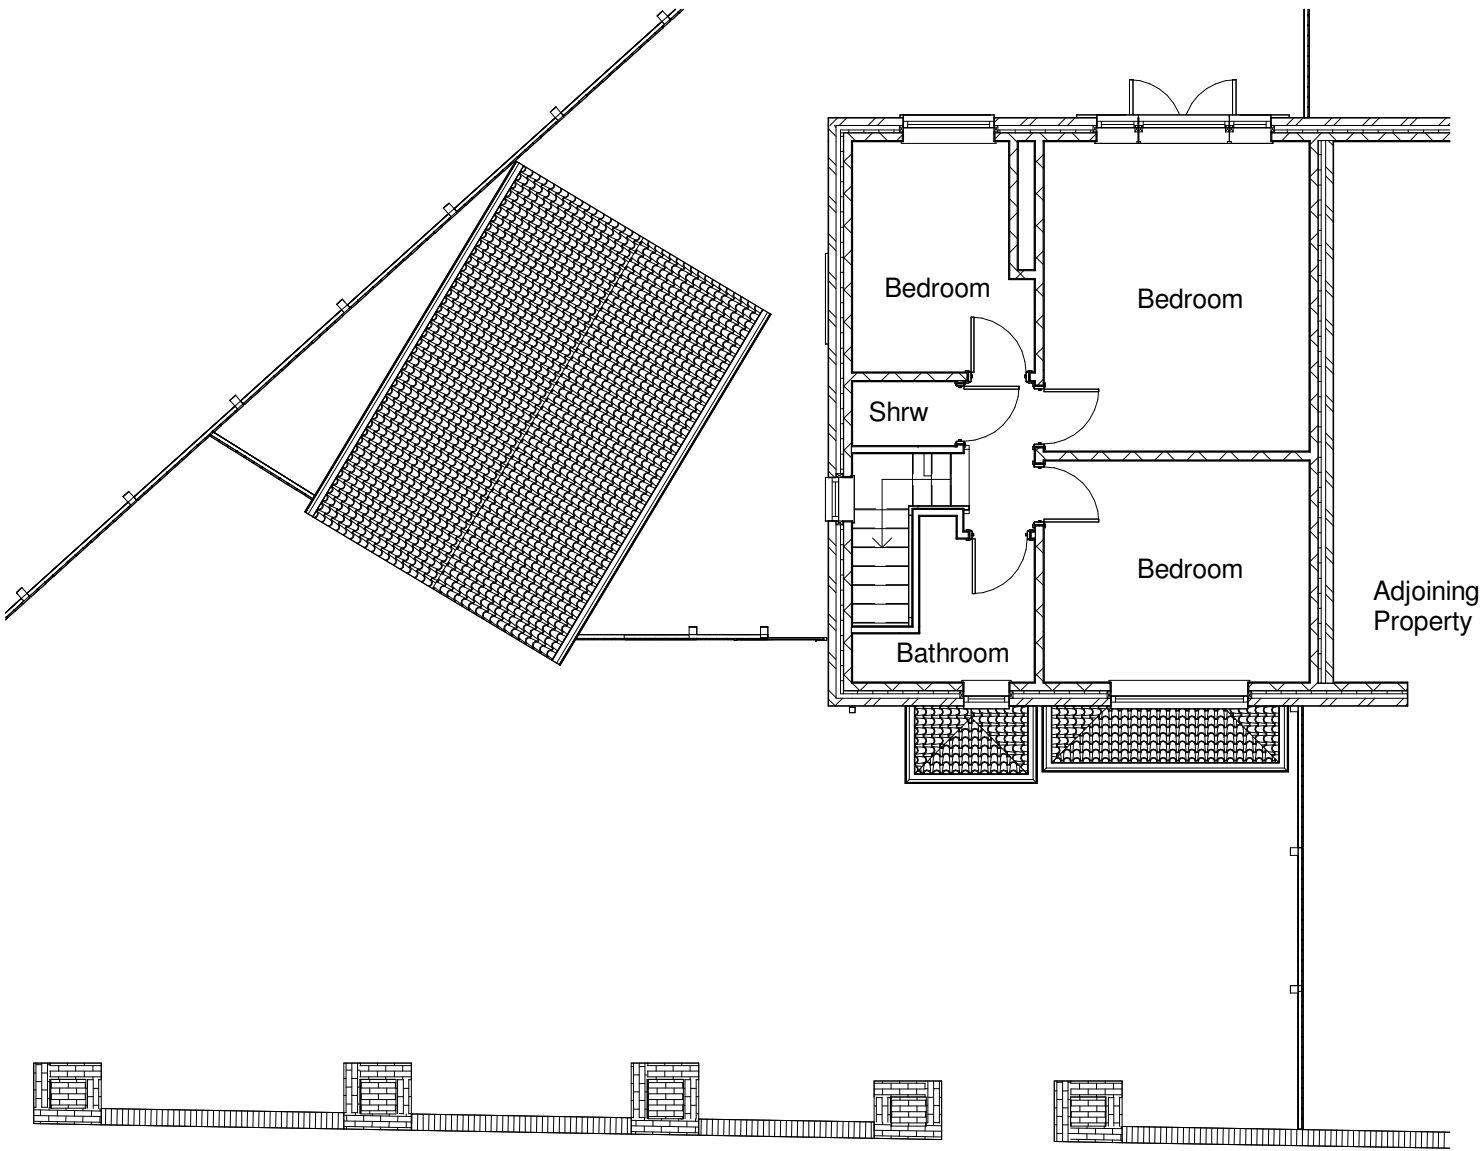

Existing Front Elevation.
1 : 100

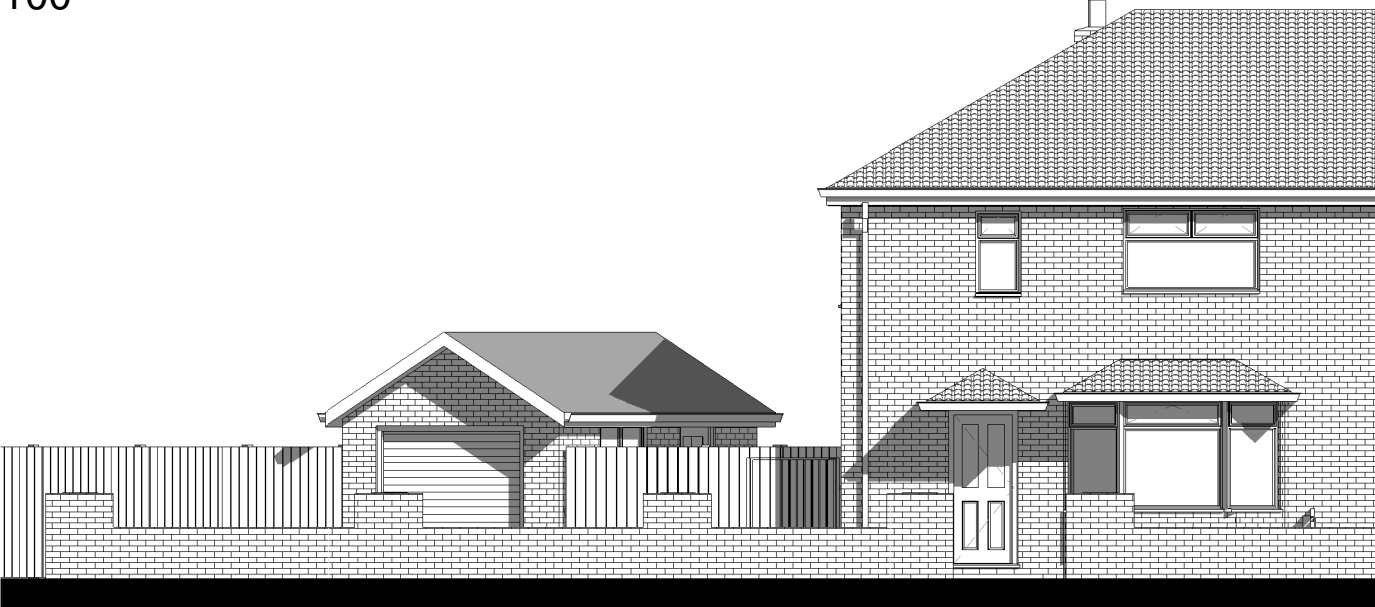


04 Existing Roof Plan.
1 : 100

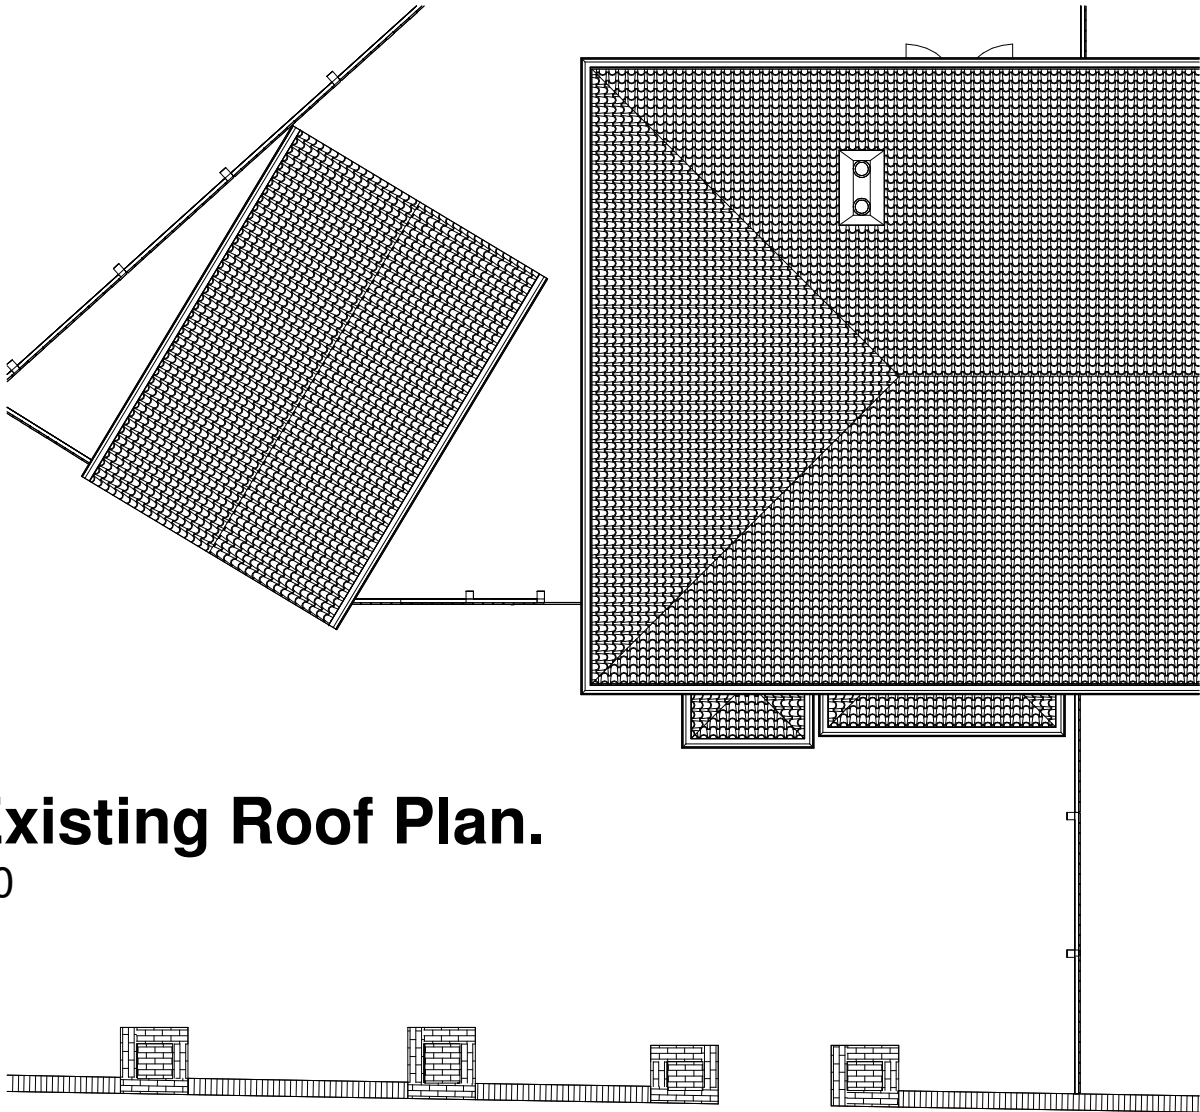

Existing Rear Elevation.
1 : 100



Existing Side Elevation.
1 : 100

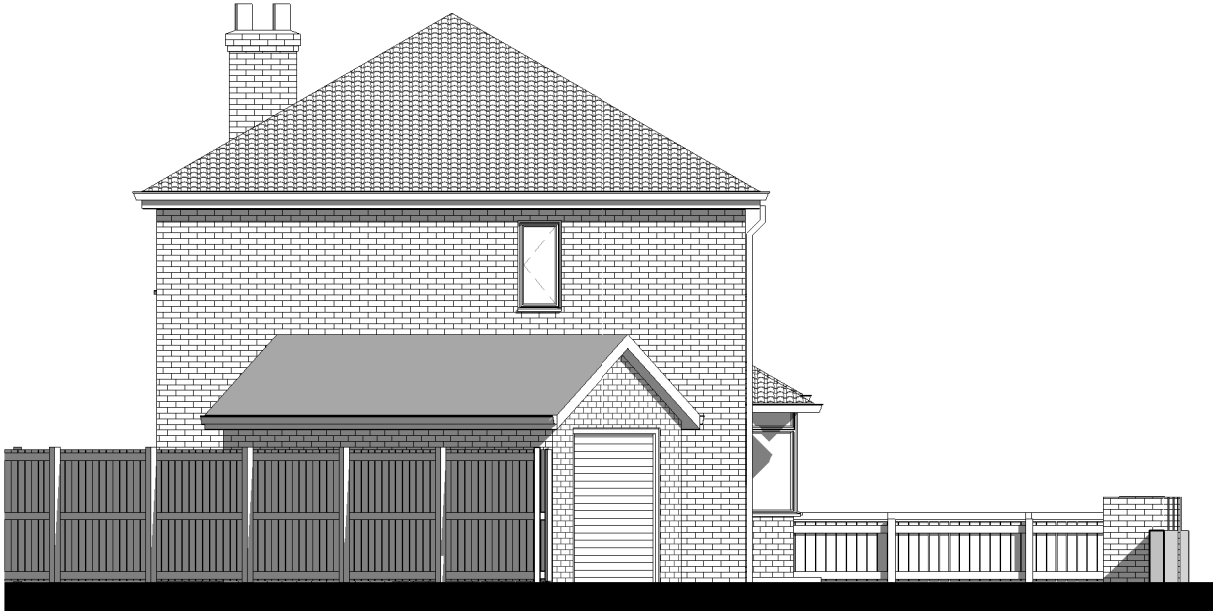

SCALE
A2 DRAWING

Client:
Mr Kevin Harper
5 Westcroft Road
Burnage
Manchester
M19 1SU