



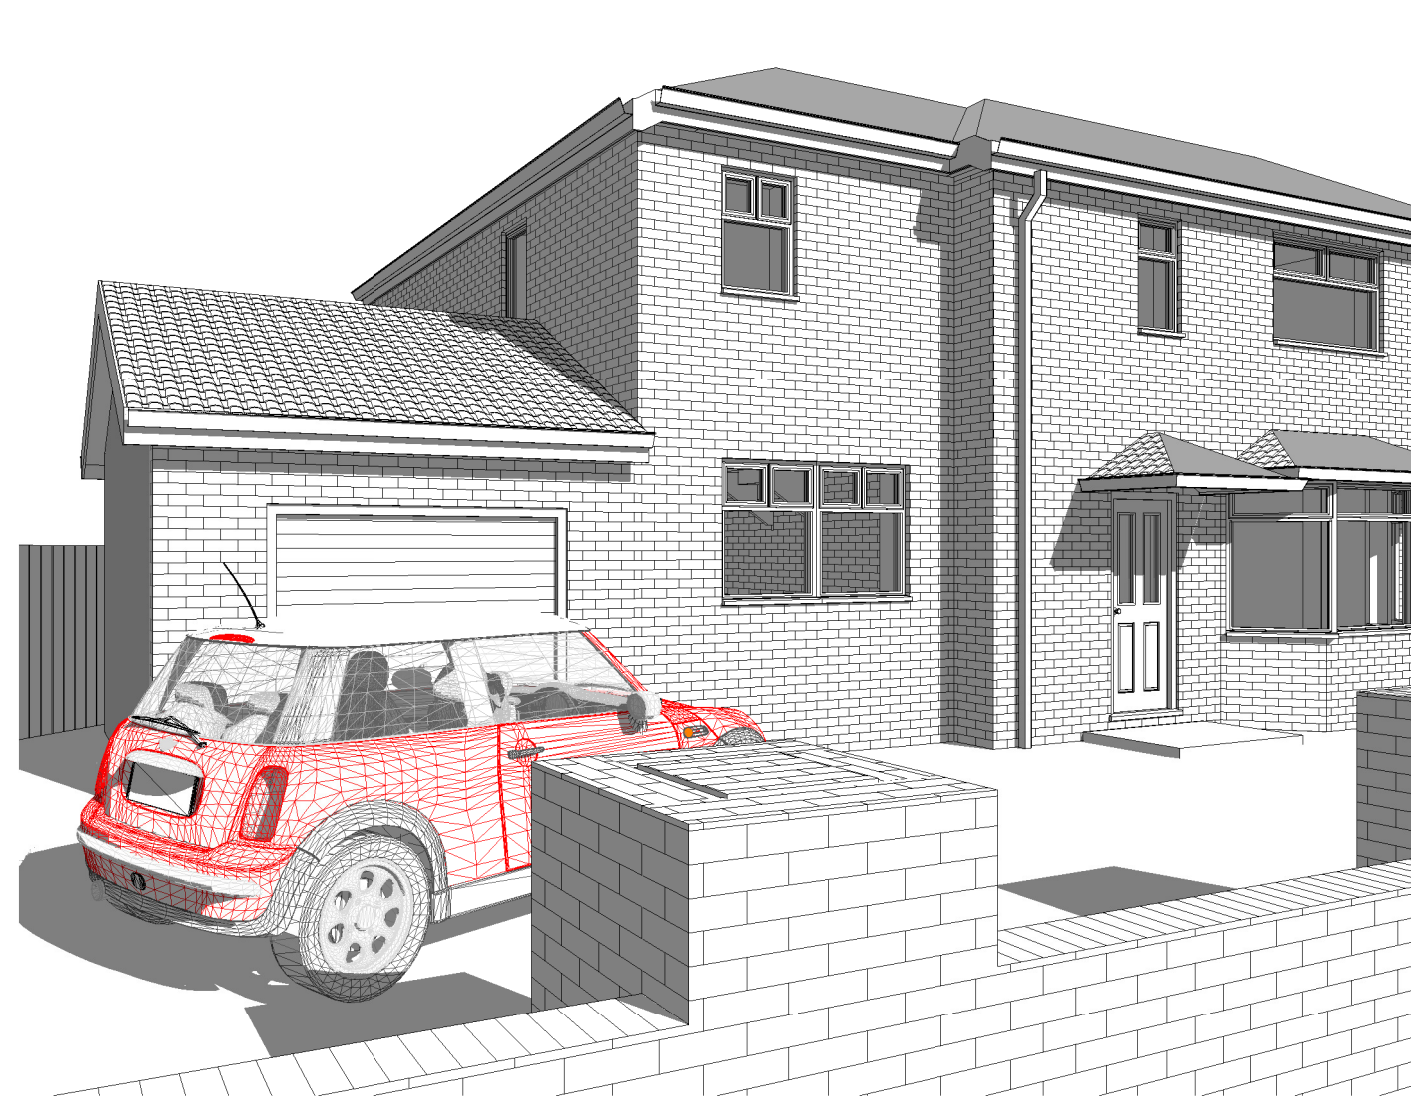


3D View 4

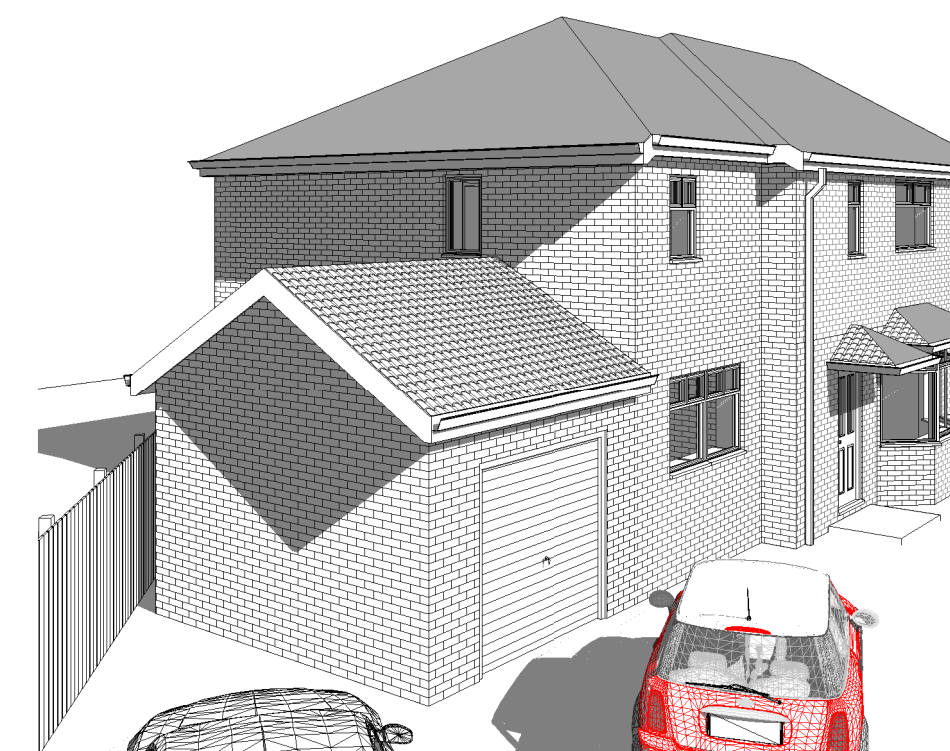


3D View 2



3D View 5

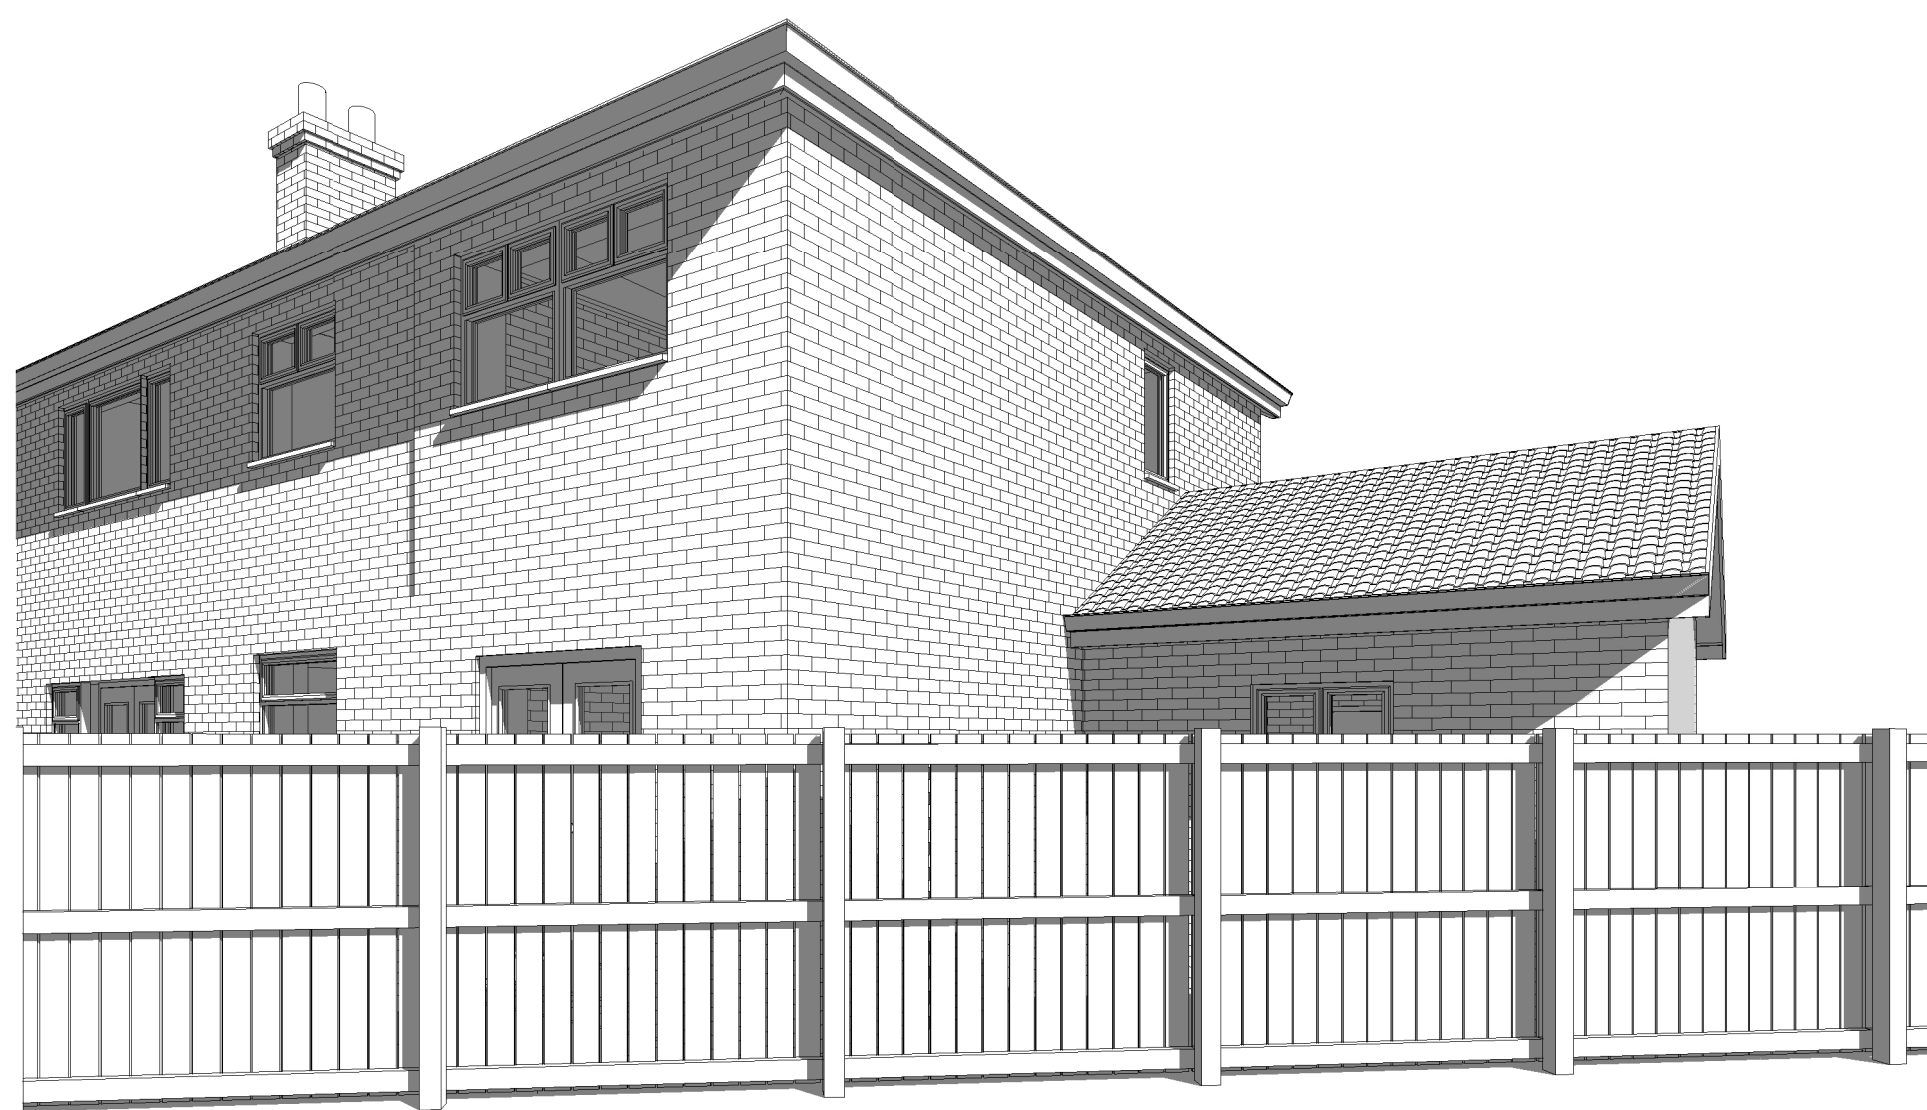

3D View 3

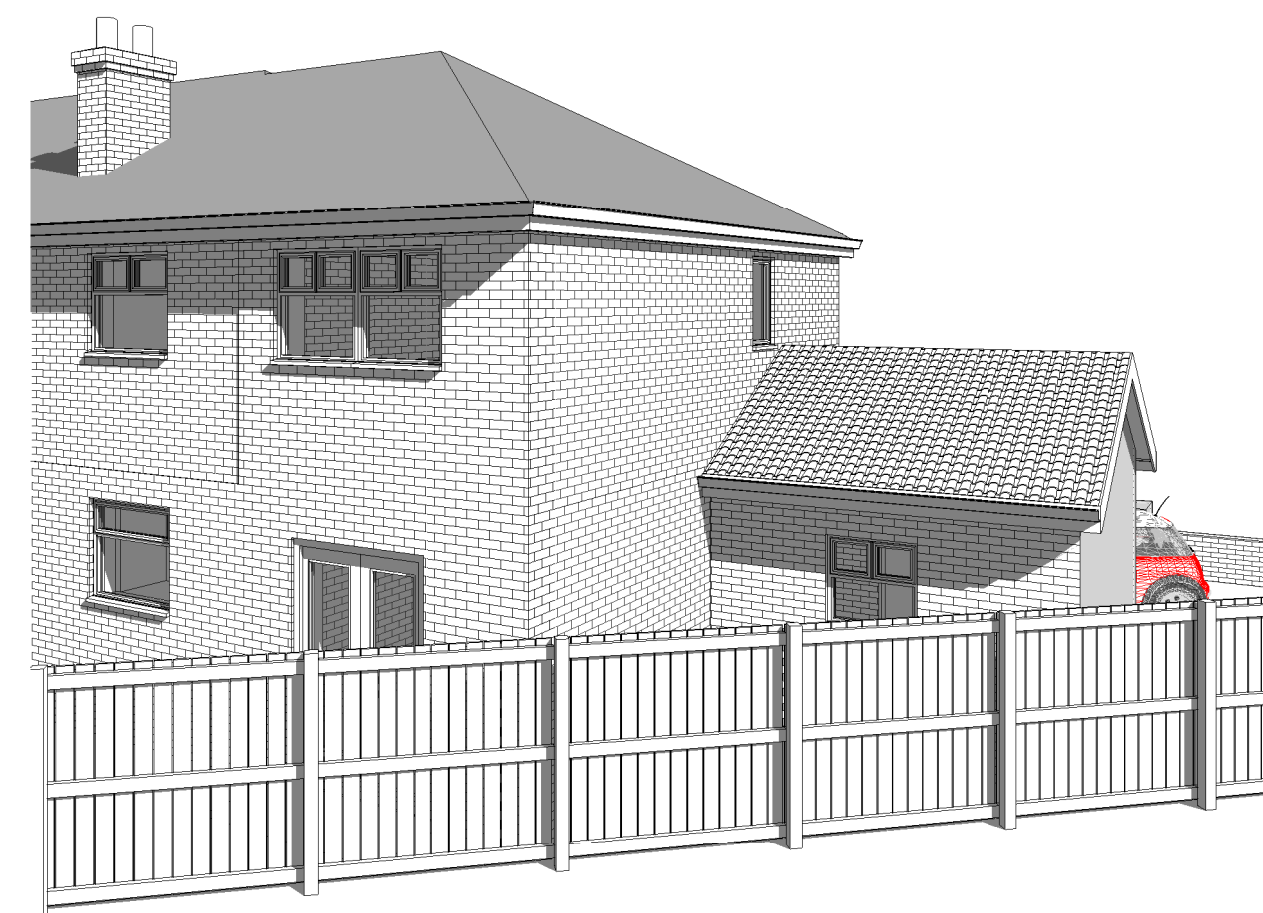

3D View 6

**SCALE
A2 DRAWING**

Client:

Mr Kevin Harper
5 Westcroft Road
Burnage
Manchester
M19 1SU