




PROPOSED BLOCK PLAN
1:200

DO NOT SCALE OF THIS DRAWING TAKE ALL DIMENSIONS ON SITE (builders Note) Do not start any works until all the approvals have been obtained. Any discrepancy to be reported to Plans Drawn as soon as possible.		project: MANCHESTER CITY COUNCIL PLANNING AND BUILDING CONTROL APPLICATIONS	
client: ANGELA DANIELS , 28,ORAB LANE , BLACKLEY, M9 8WB TEL 0741 4620209		PLANS DRAWN tel.no 07952934281 07856609593 email Ba.winterbottom @aol.com www.plansdrawn.org	
date: JUNE . 2022	drawn: DRW		
drawing title: NEW FRONT FENCE		project no. CL 28	drg. no A3 paper 30