




FRONT - same as 61 Thelwall Avenue.




SIDE

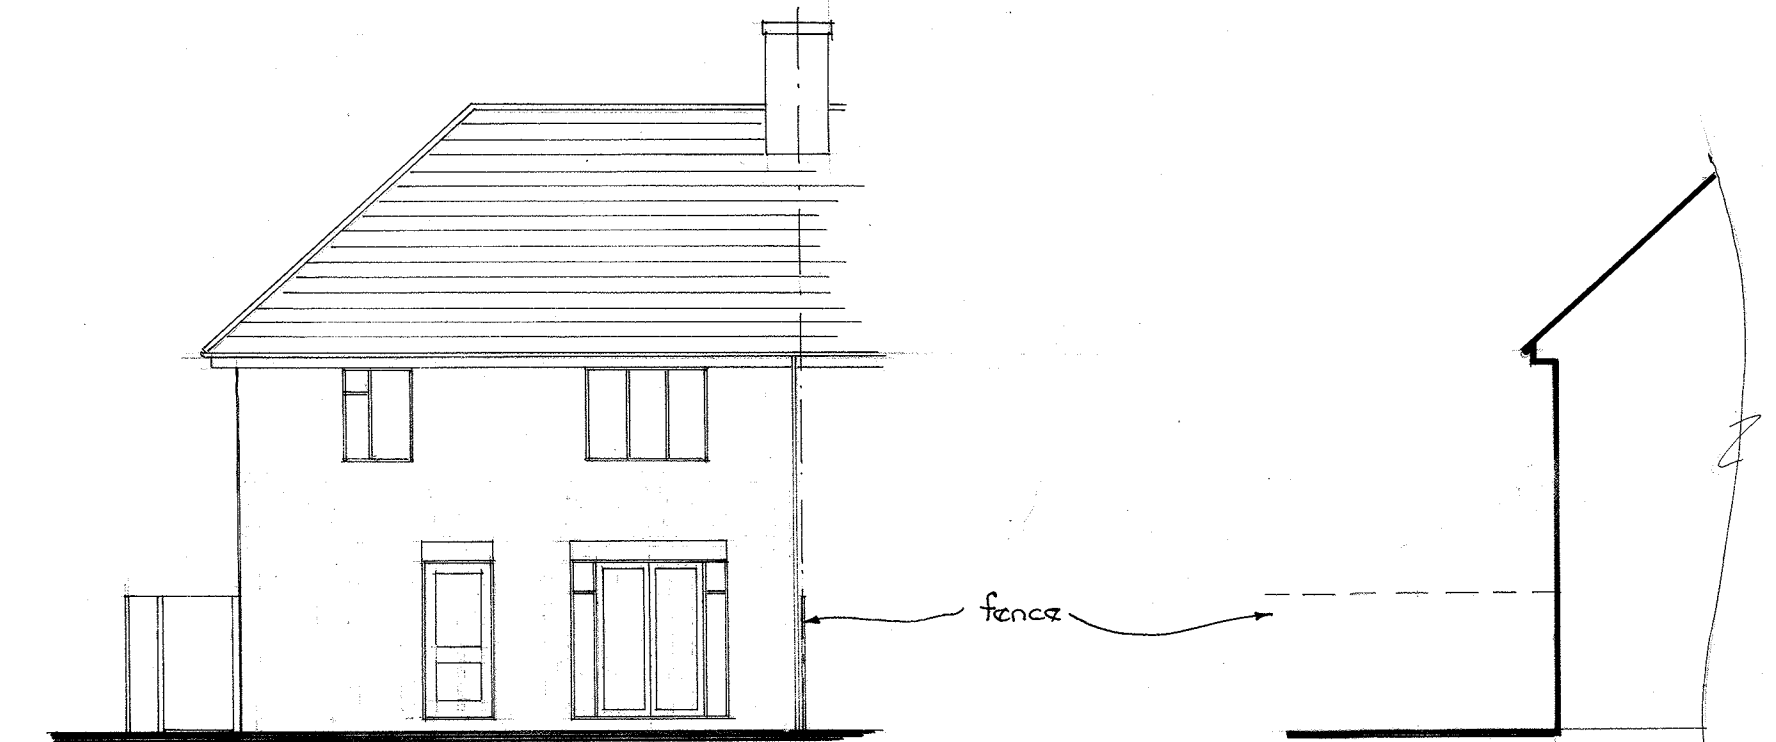


REAR


END

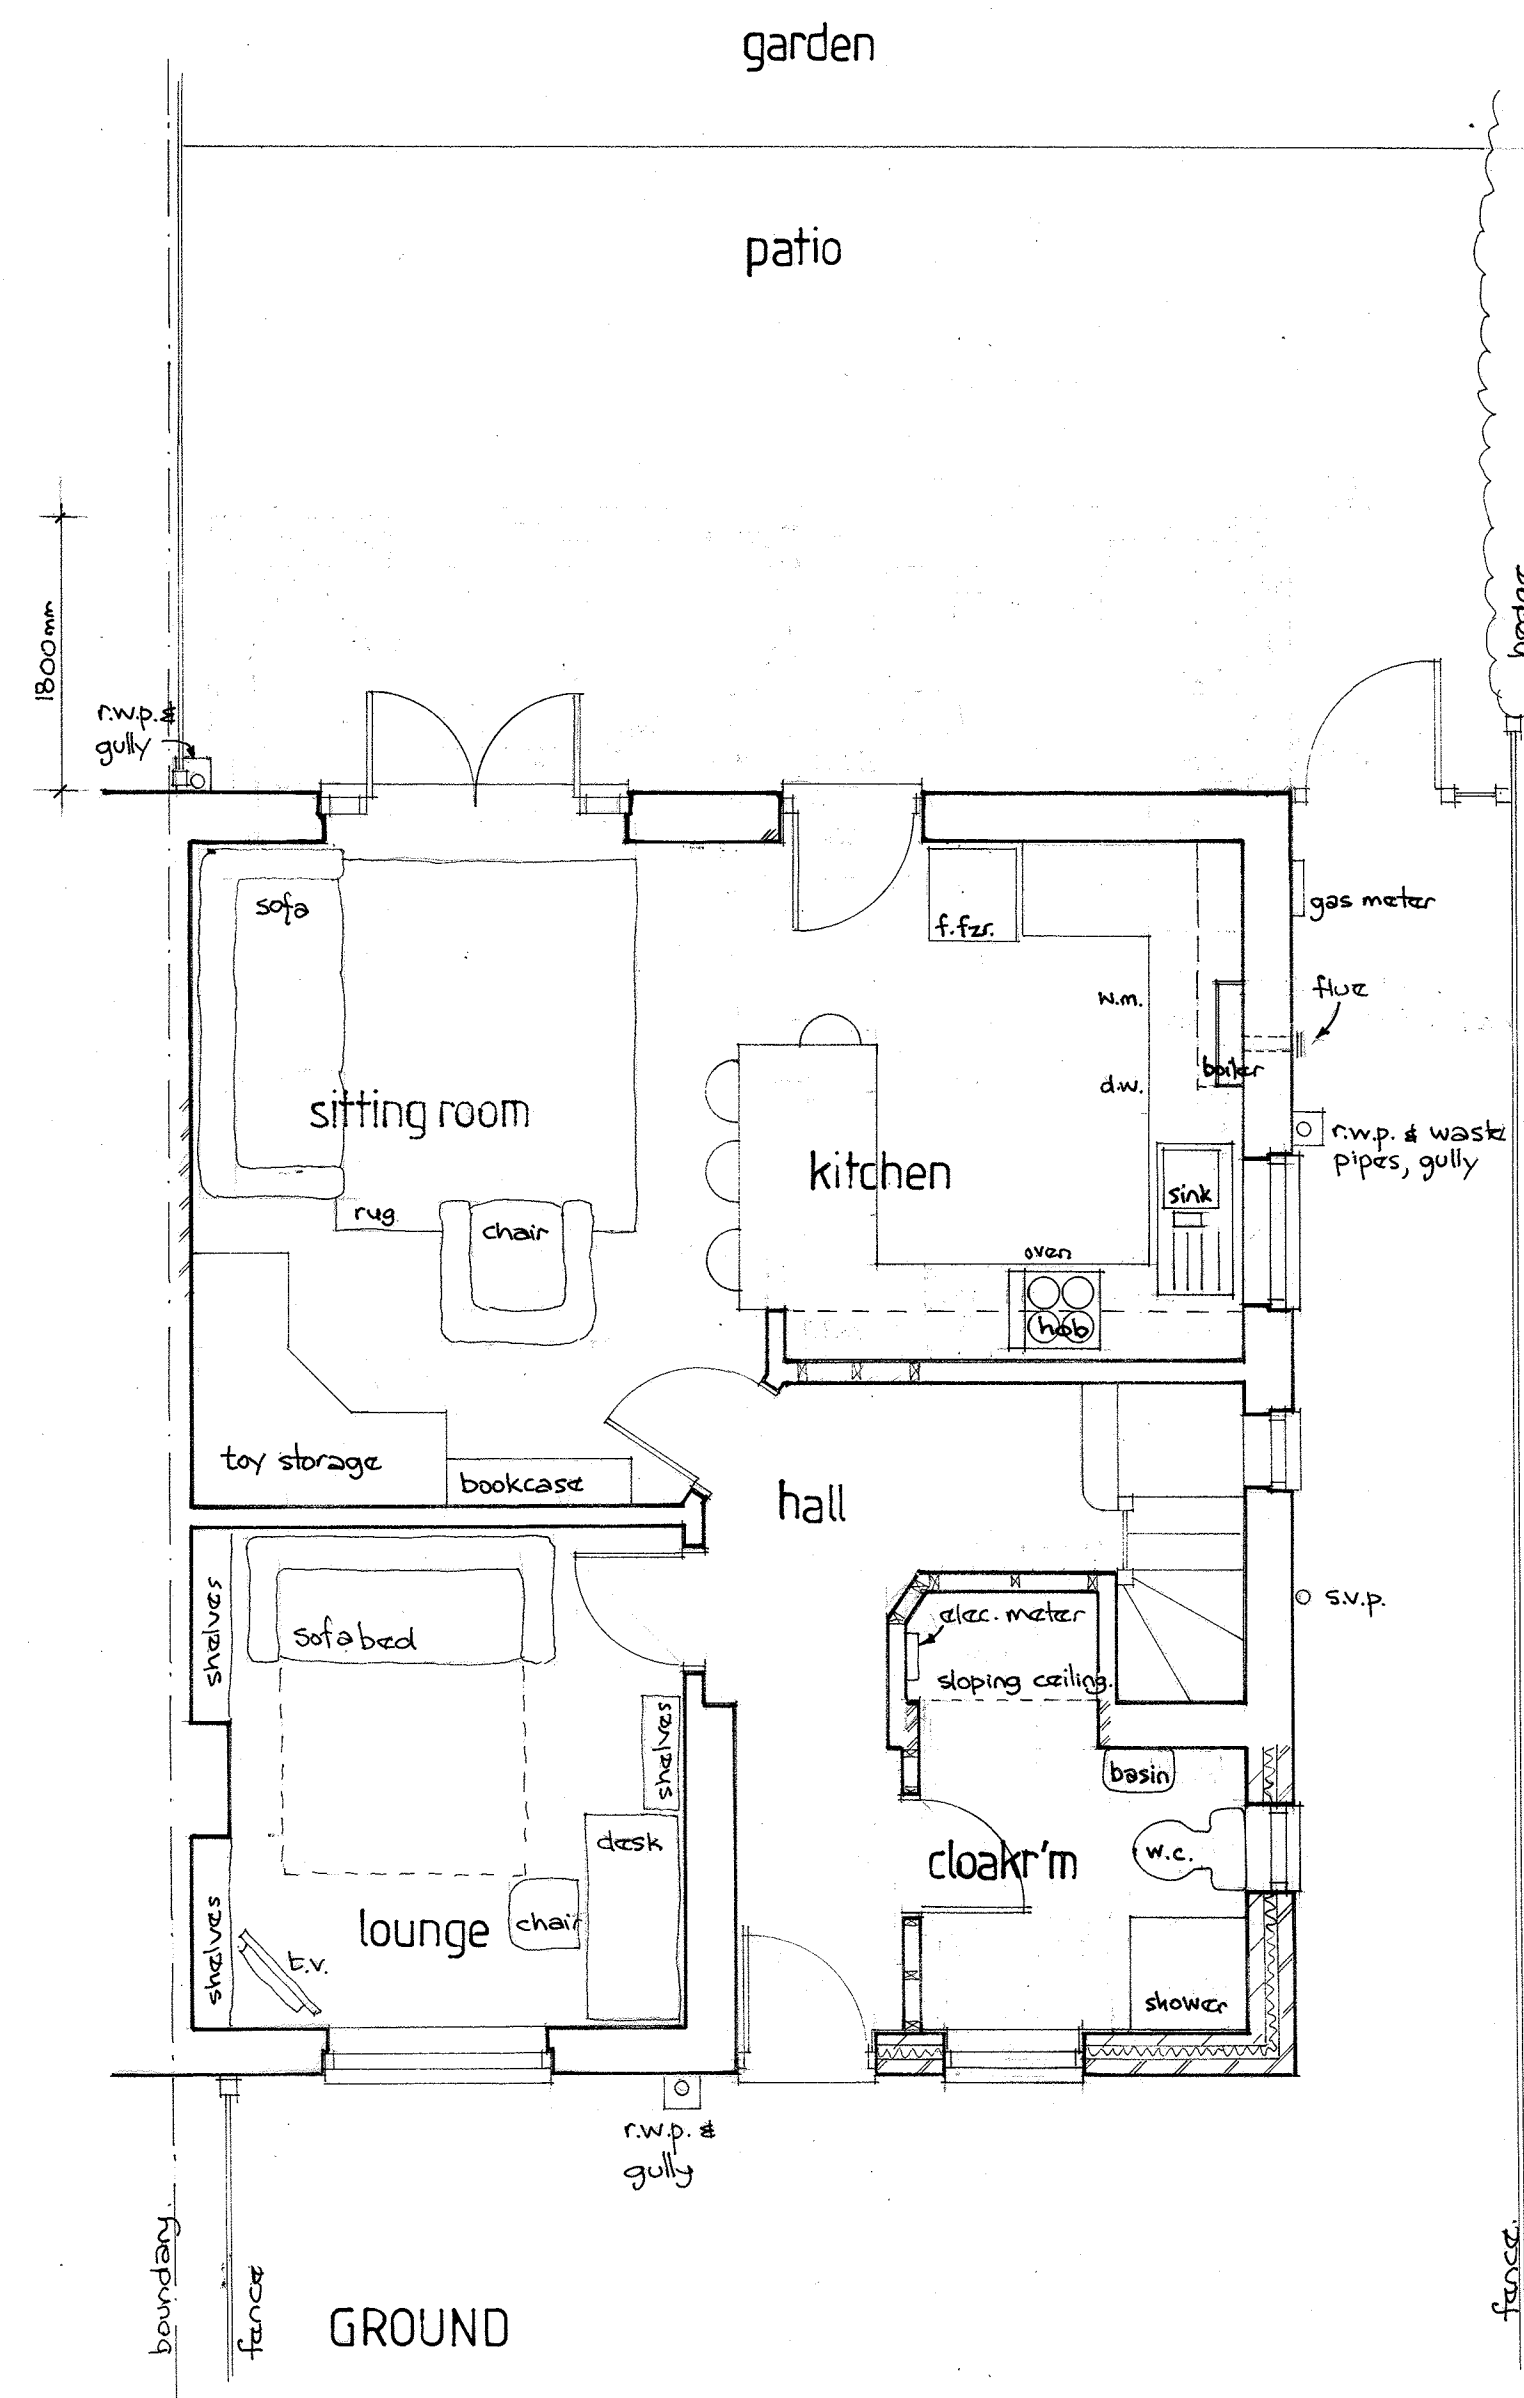

GROUND

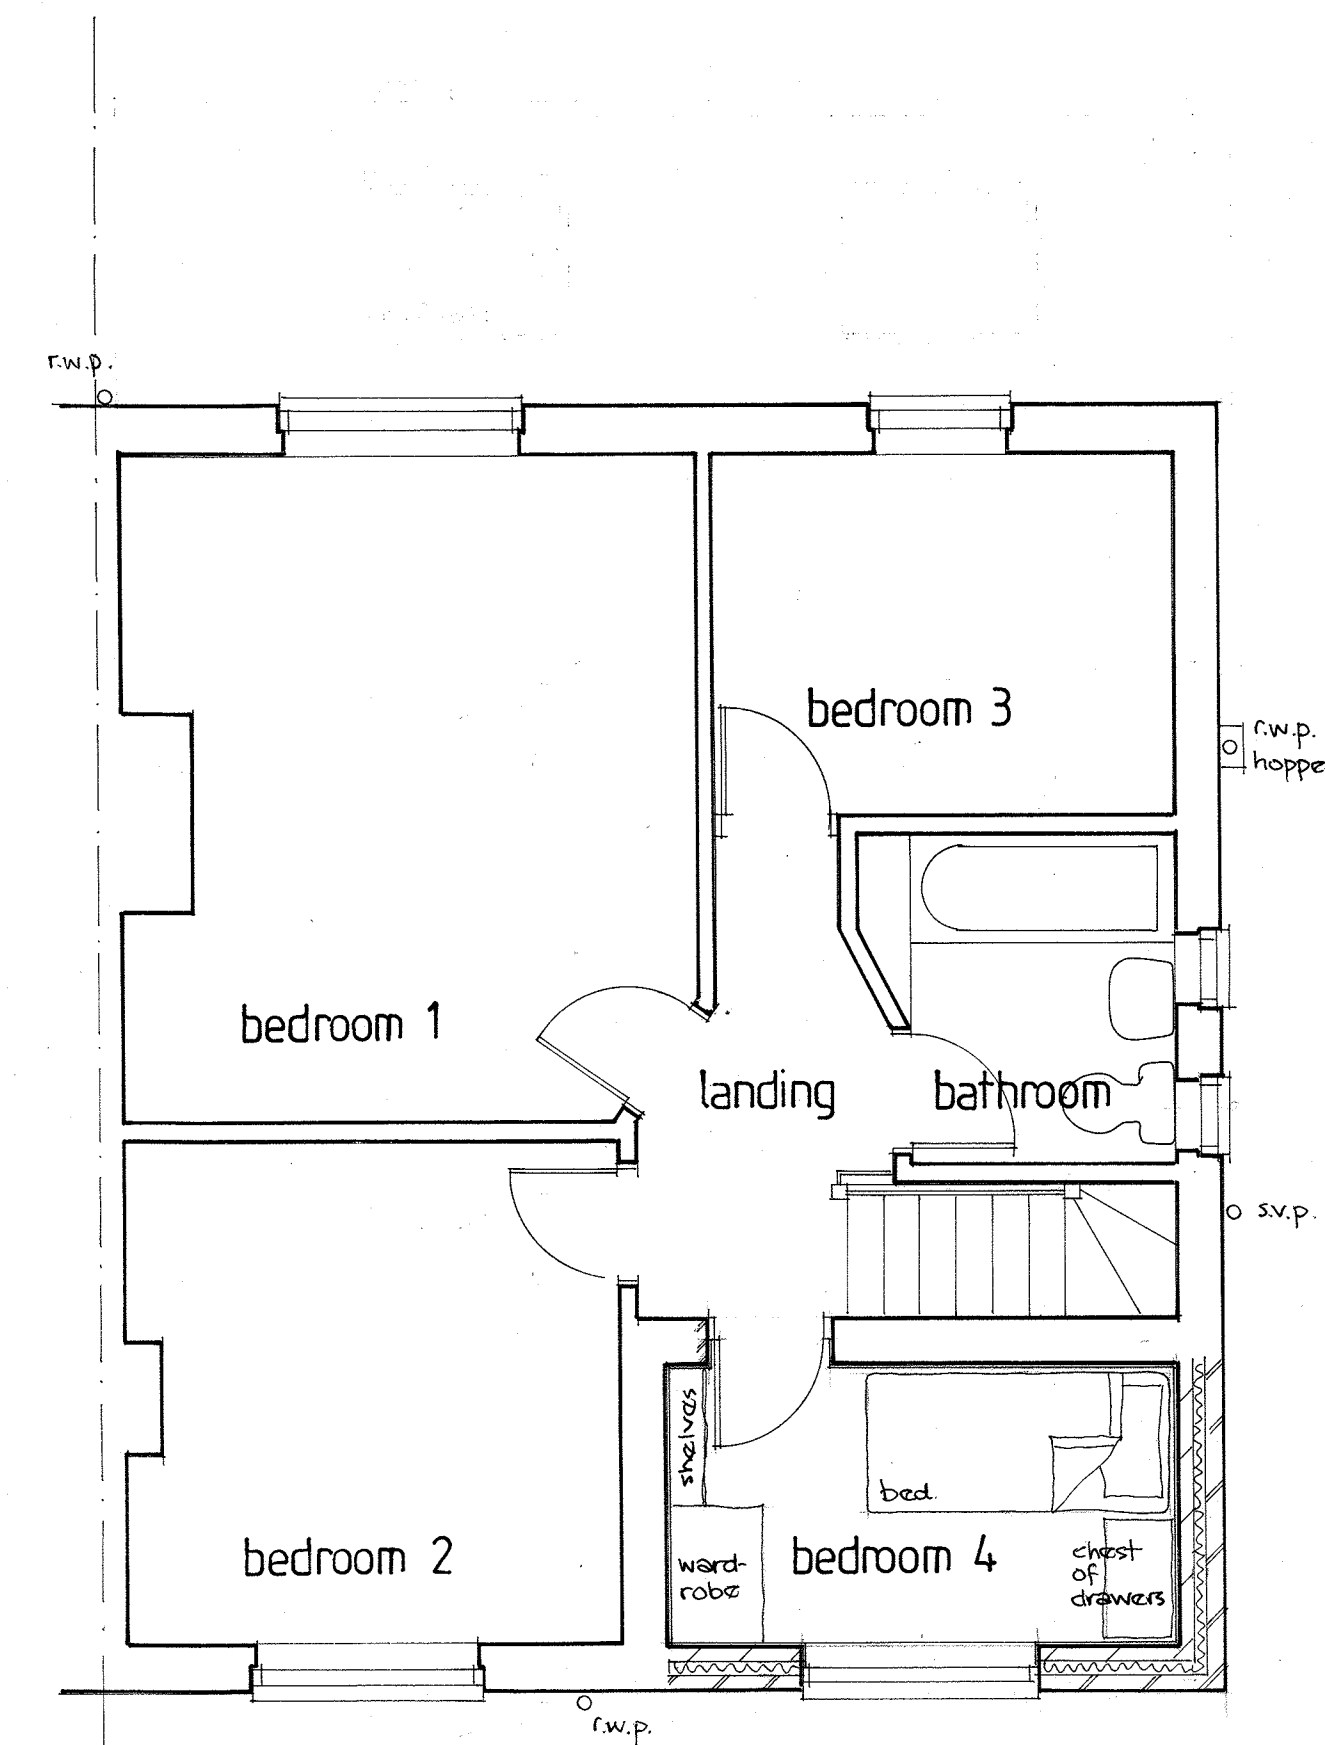

FIRST

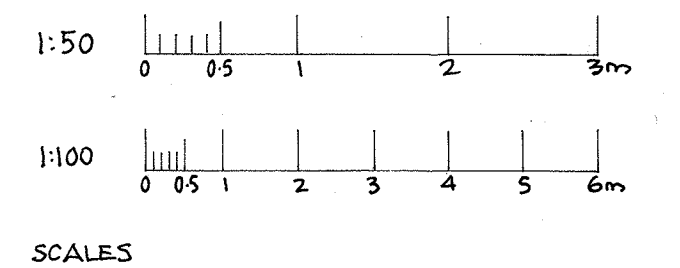

Rev. B. 13.12.22 Planning amendments.
Rev. A. 22.8.22 Clients amendments

TEAL ESTATES	ARCHITECTURAL DESIGN	01244 748843
EXTENSION TO 22 TARPORLEY AVENUE MANCHESTER M14 7EQ		PROPOSED PLANS & ELEVATIONS
date: JULY '22	scale: 1:50, 1:100	job no: 464
		dwg. no: 2 Rev. B