


Play Area
Scale 1:50

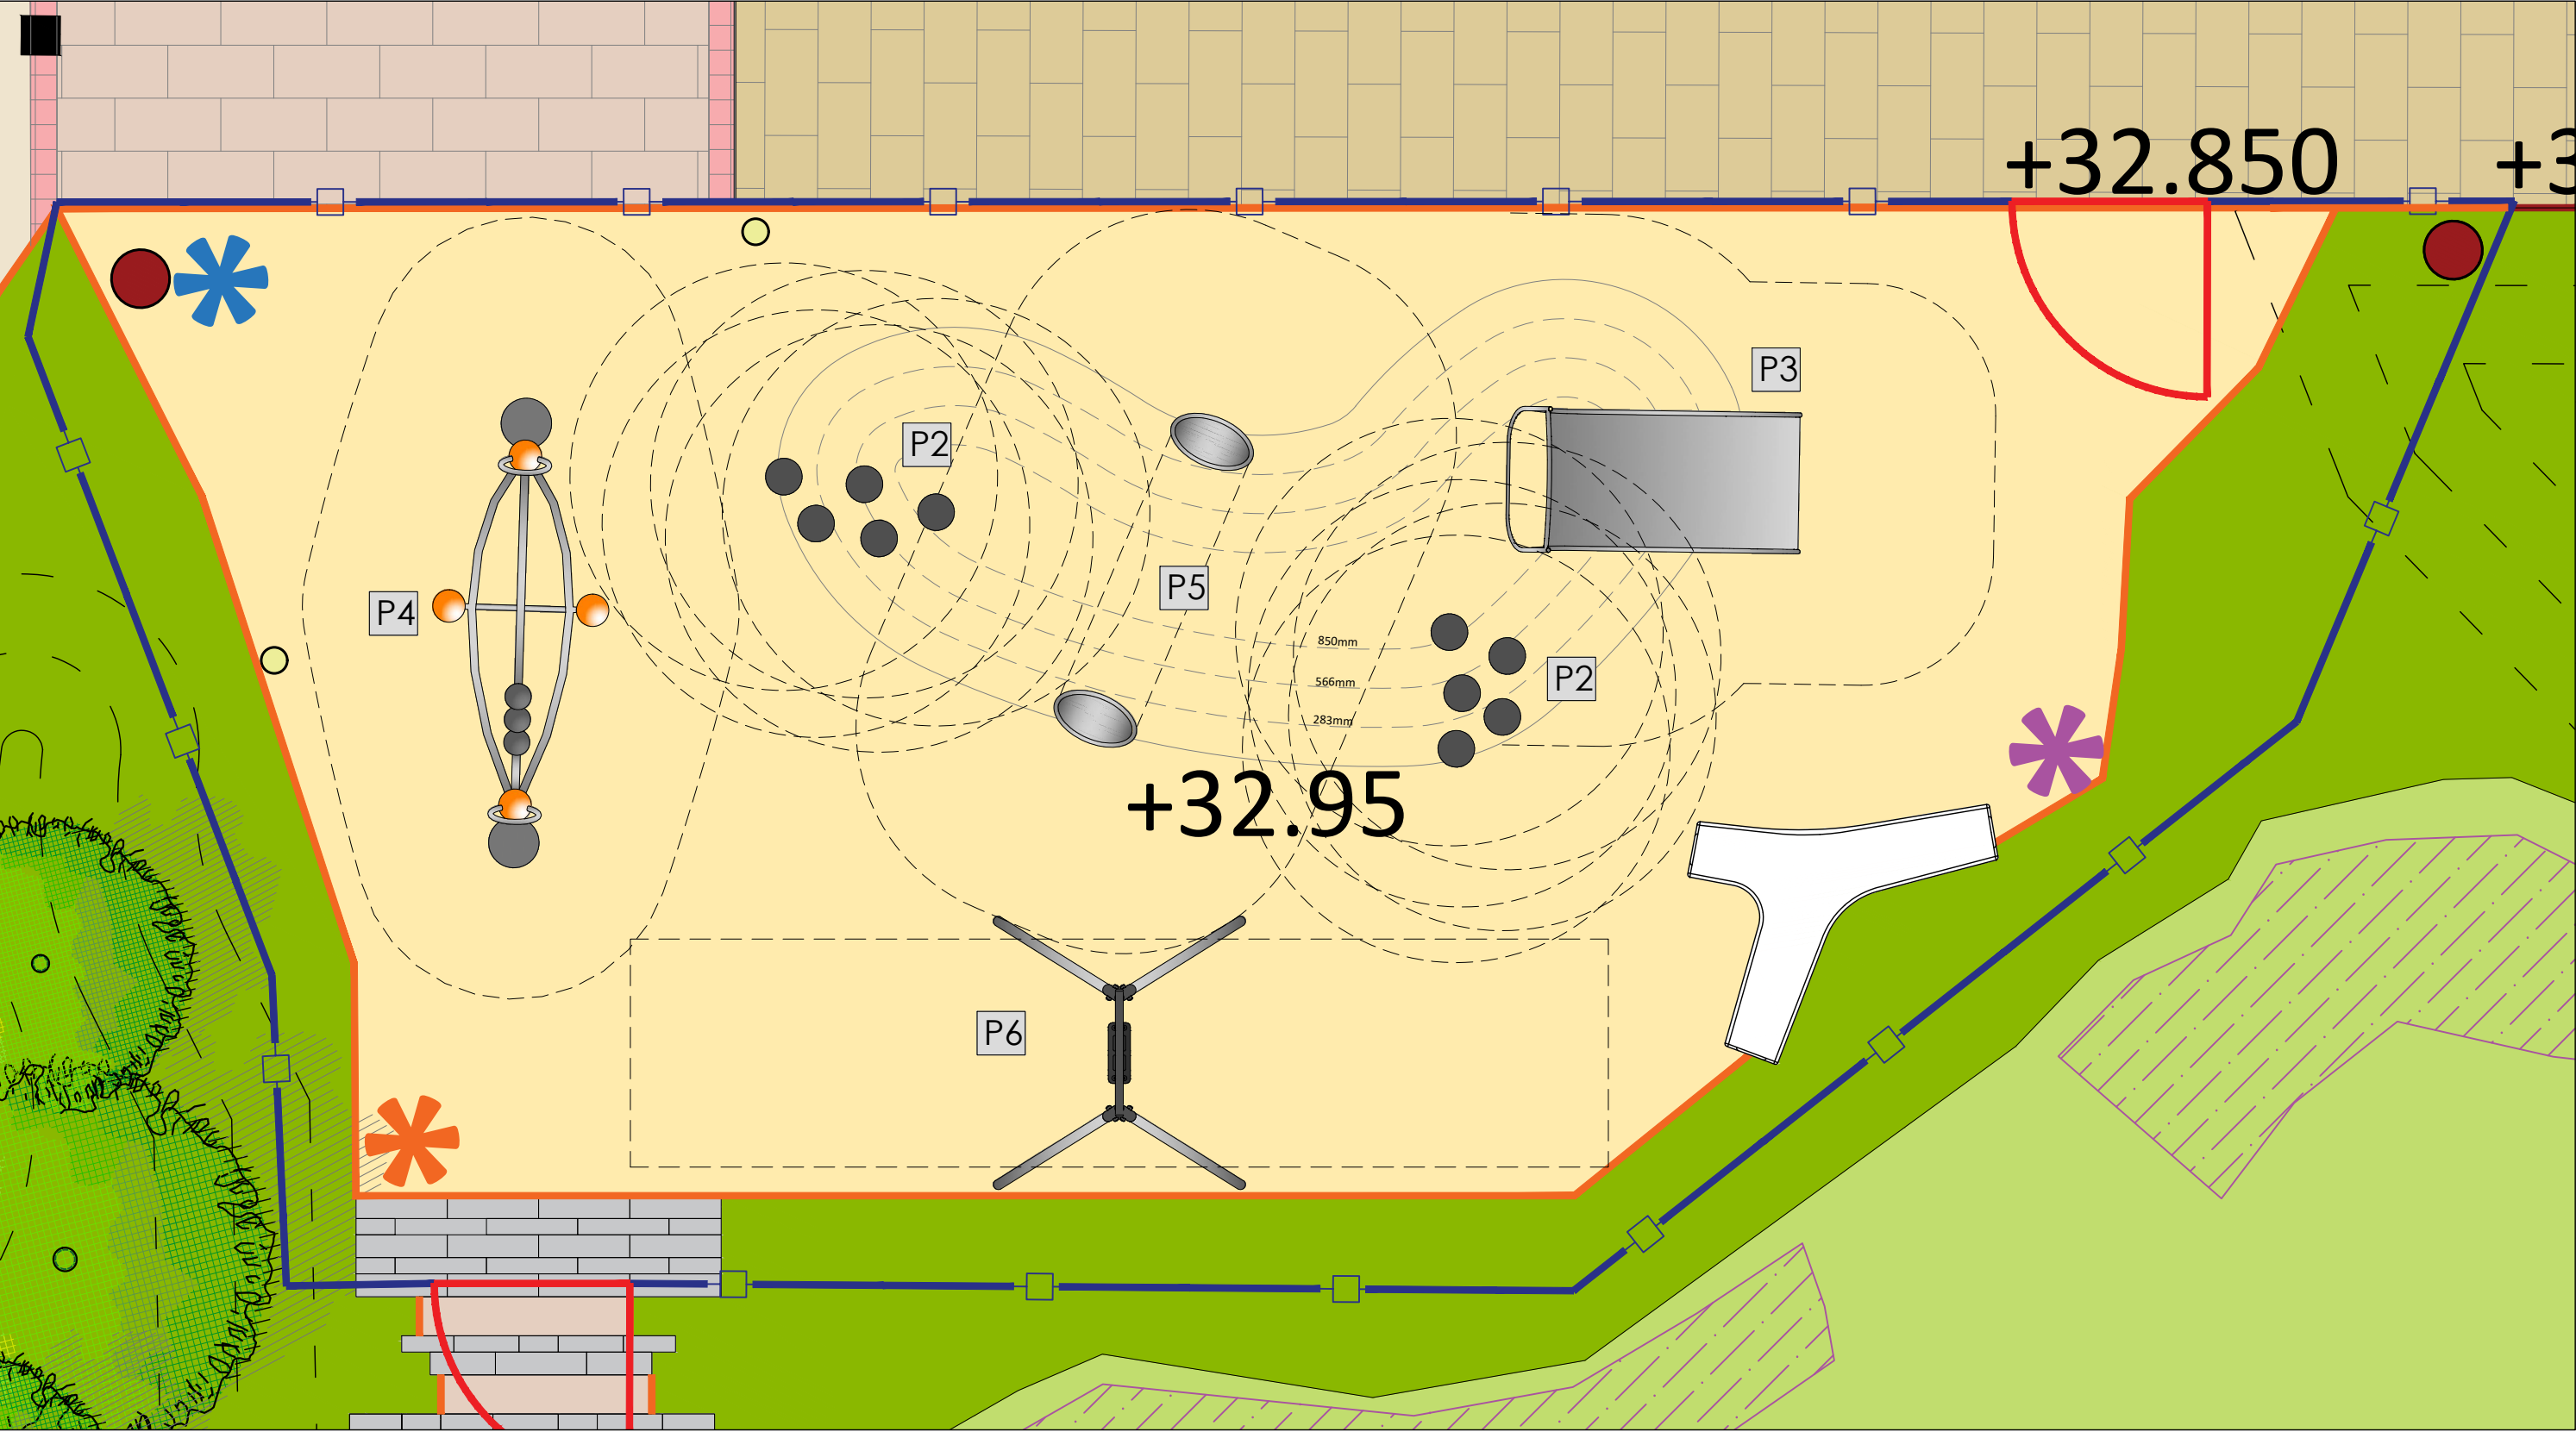

Legend

Proposed Wet Pour
Buff colour, to engineers specification

Soft Landscape Flush Edgings
Typical Specification: Fort by Kinley Systems
Typical Spec: P/C Faux Corten

Proposed Lighting Columns
Indicative location only

Proposed Lighting Bollard
Indicative location only

Proposed Power Bollard
Indicative location only

Proposed CCTV (column)
Indicative location only

Proposed Sign

Proposed Fence and Gate

REVISION NOTES

Rev	By	Description	Date
P2	JS	Second Issue	20.10.22
P1	KH	First Issue	10.10.22



P2 - Stepping Pod, 600mm
Code: M87403-3017 / M87403-3617
Supplied by Kompan or similar approved



P3 - Slide ELIRI 2,29m
Code: LL-MO-021
Supplied by Inter-Play or similar approved



P4 - Abakus 2.1
Code: 90.260.801
Supplied by Russell Play or similar approved



P5 - Tunnel TUNELO 200
Code: LL-MO-202
Supplied by Inter-Play or similar approved



P6 - Swing CROCUS 3
Code: GM1601-T-f
Supplied by Inter-Play or similar approved

GENERAL NOTES

- This drawing is the copyright of tpm landscape Ltd and cannot be reproduced in any form without the consent of the company.
- This drawing is to be read in conjunction with detail landscape drawings, details and specification.
- This drawing is to be read in conjunction with all relevant Architects', Engineer's, Specialists, Bills of Quantities and Specifications.
- The insertion of any firm or proprietary brand on this drawing is an indication of the class or quality required and does not exclude the use of alternative materials that are equal in performance, quality and appearance, provided that they have been approved in writing by the Landscape Architect.

- The Contractor is responsible for accurately ascertaining the position of underground services and responding to all relevant service easement requirements.
- All dimensions are in millimetres unless stated otherwise, for the purposes of construction this drawing must not be scaled and only written dimensions used. Written and scaled dimensions to be checked on site, any discrepancies reported prior to work commencing. IF IN DOUBT PLEASE ASK.
- All work and materials are to be in accordance with the relevant British Standards and Code of Practice.
- All Proprietary products are to be used strictly in accordance with the manufacturer's instructions and details.

Client
Renaker Build LTD

Project
Crown Street Phase 2

Description
Play Area Design

Status
For Approval Comment

Scale @ A2 1:50	Drawn JW	Checked KH	Date 10.10.22
Drawing number PR-TPM-G710-PL-GRD-3442 111	Revision P2		

tpm landscape
chartered landscape architects

address: 4th Floor Studio 10 Little Lever St Manchester M1 1HR
tel: 0161 235 0600 fax 0601 email info@tpmlandscape.co.uk