


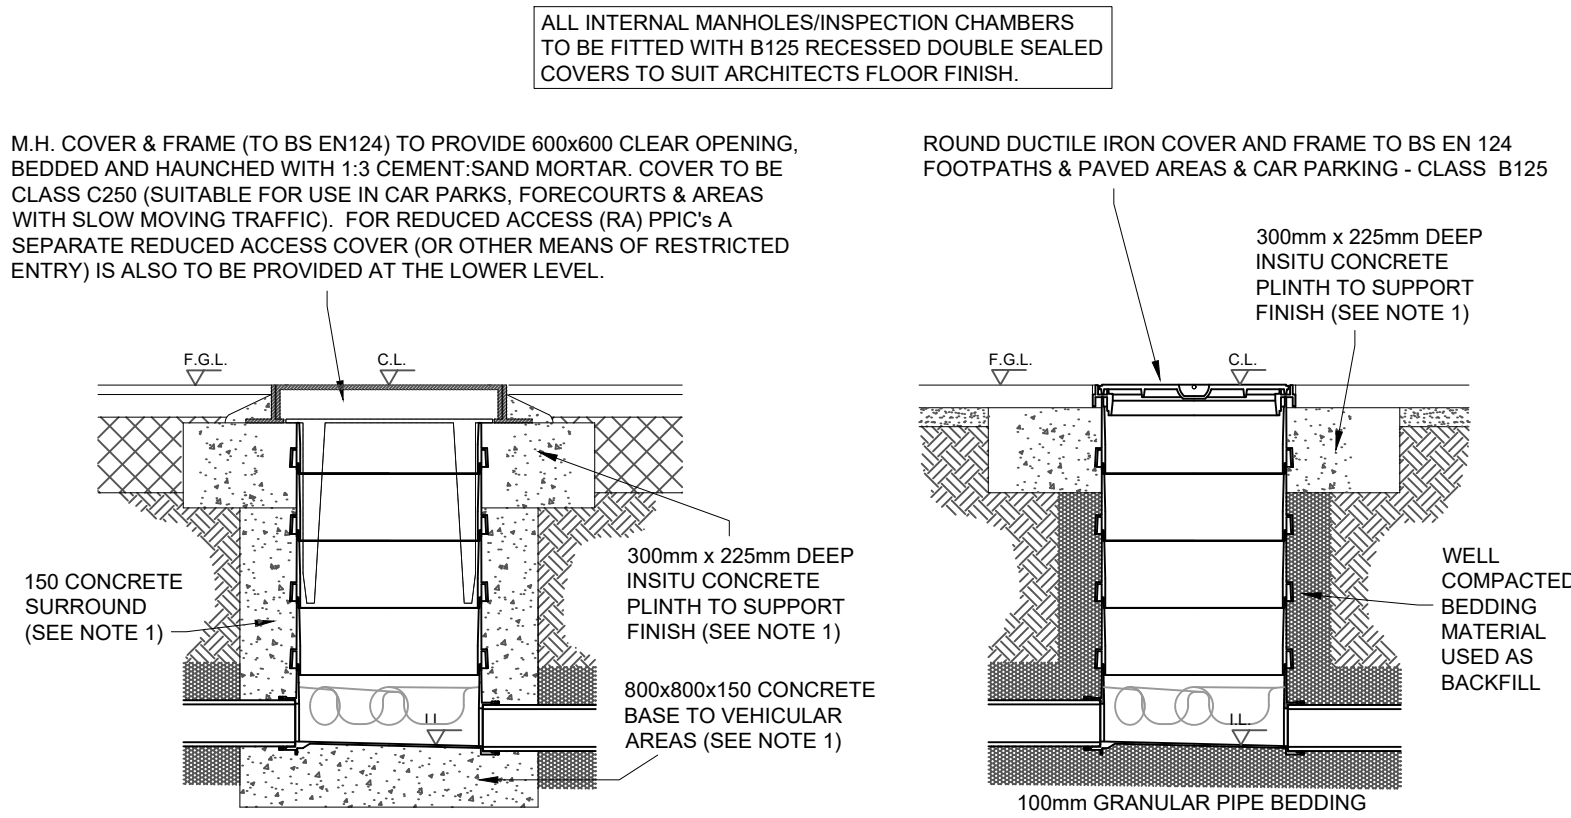


POLYPROPYLENE INSPECTION CHAMBER LOCATED IN 'SHARED ACCESS' AREAS (ACCESSABLE TO BIN WAGONS ETC)

SCALE - 1:20

POLYPROPYLENE INSPECTION CHAMBER LOCATED IN HARD LANDSCAPED AREAS (NOT ACCESSABLE TO WHEELED VEHICLES)

SCALE - 1:20






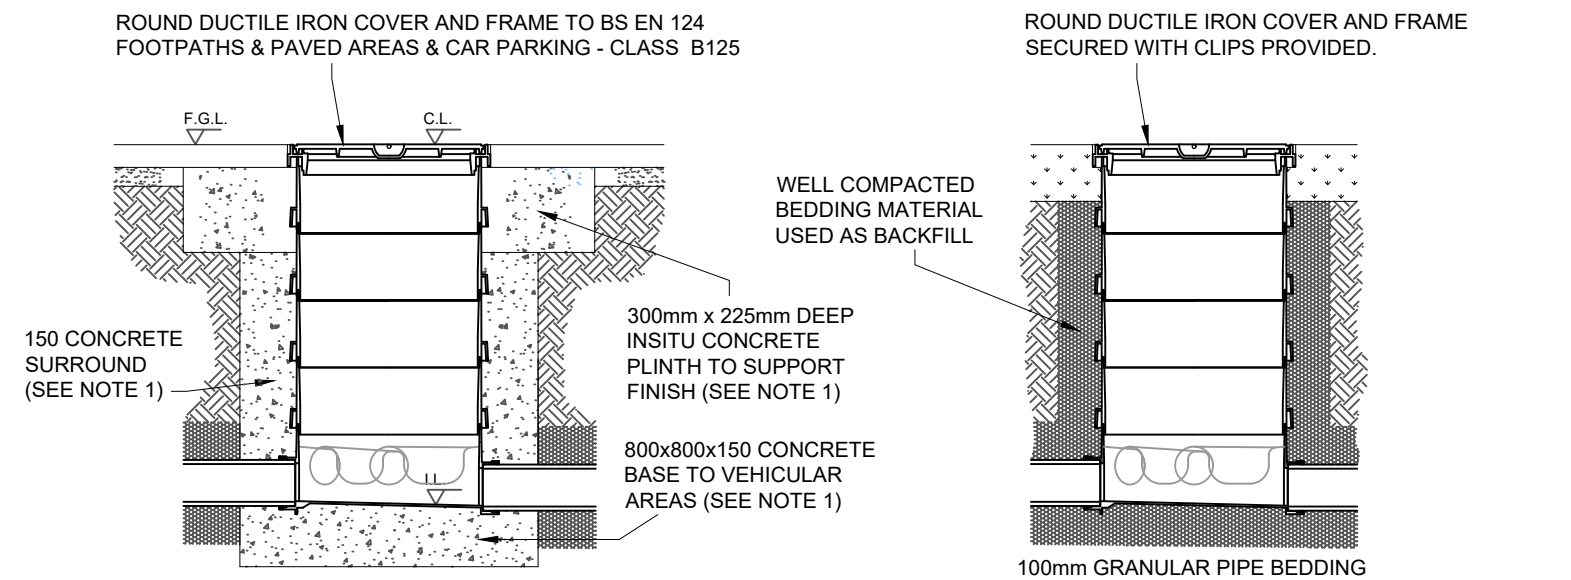


POLYPROPYLENE INSPECTION CHAMBER LOCATED IN PRIVATE DRIVEWAY AREAS (ACCESSABLE TO DOMESTIC VEHICLES)

SCALE - 1:20

POLYPROPYLENE INSPECTION CHAMBER LOCATED IN SOFT LANDSCAPED AREAS

SCALE - 1:20

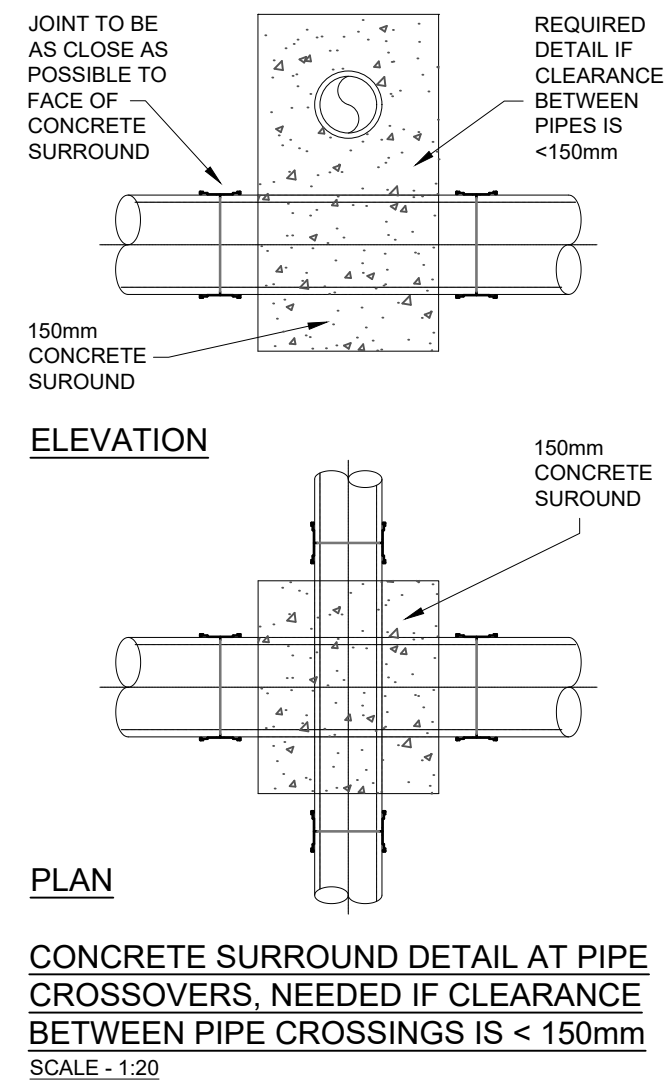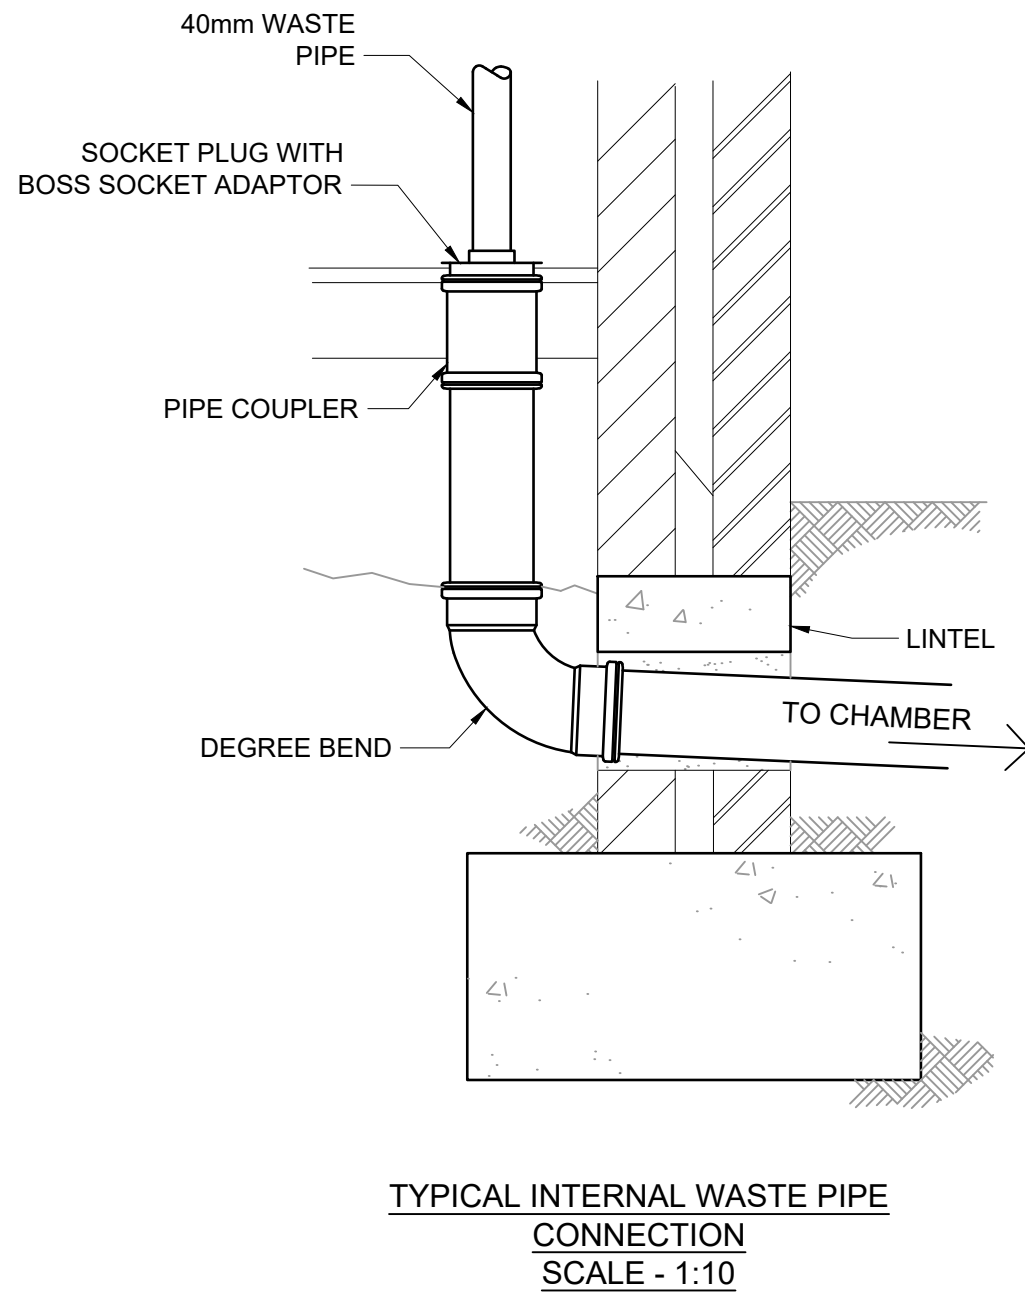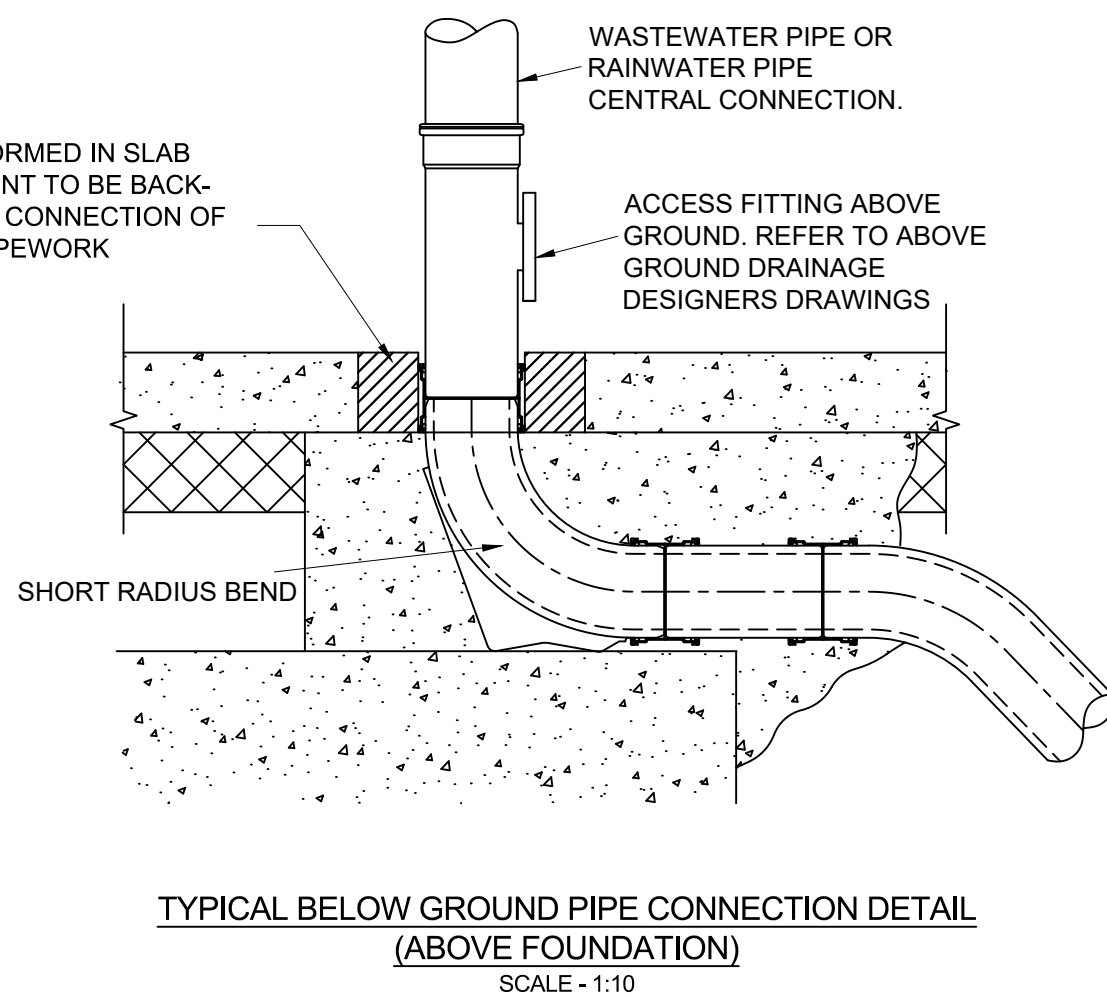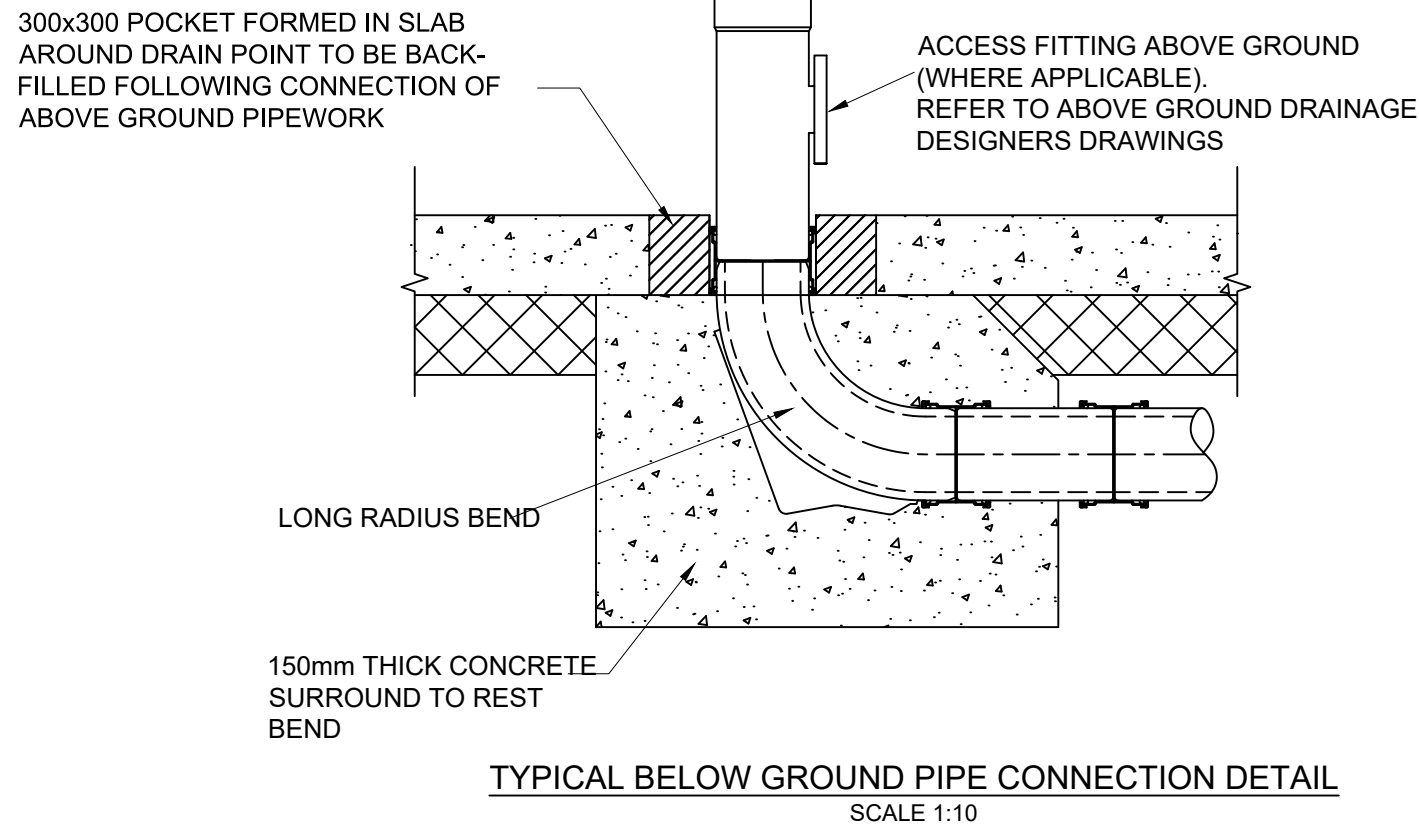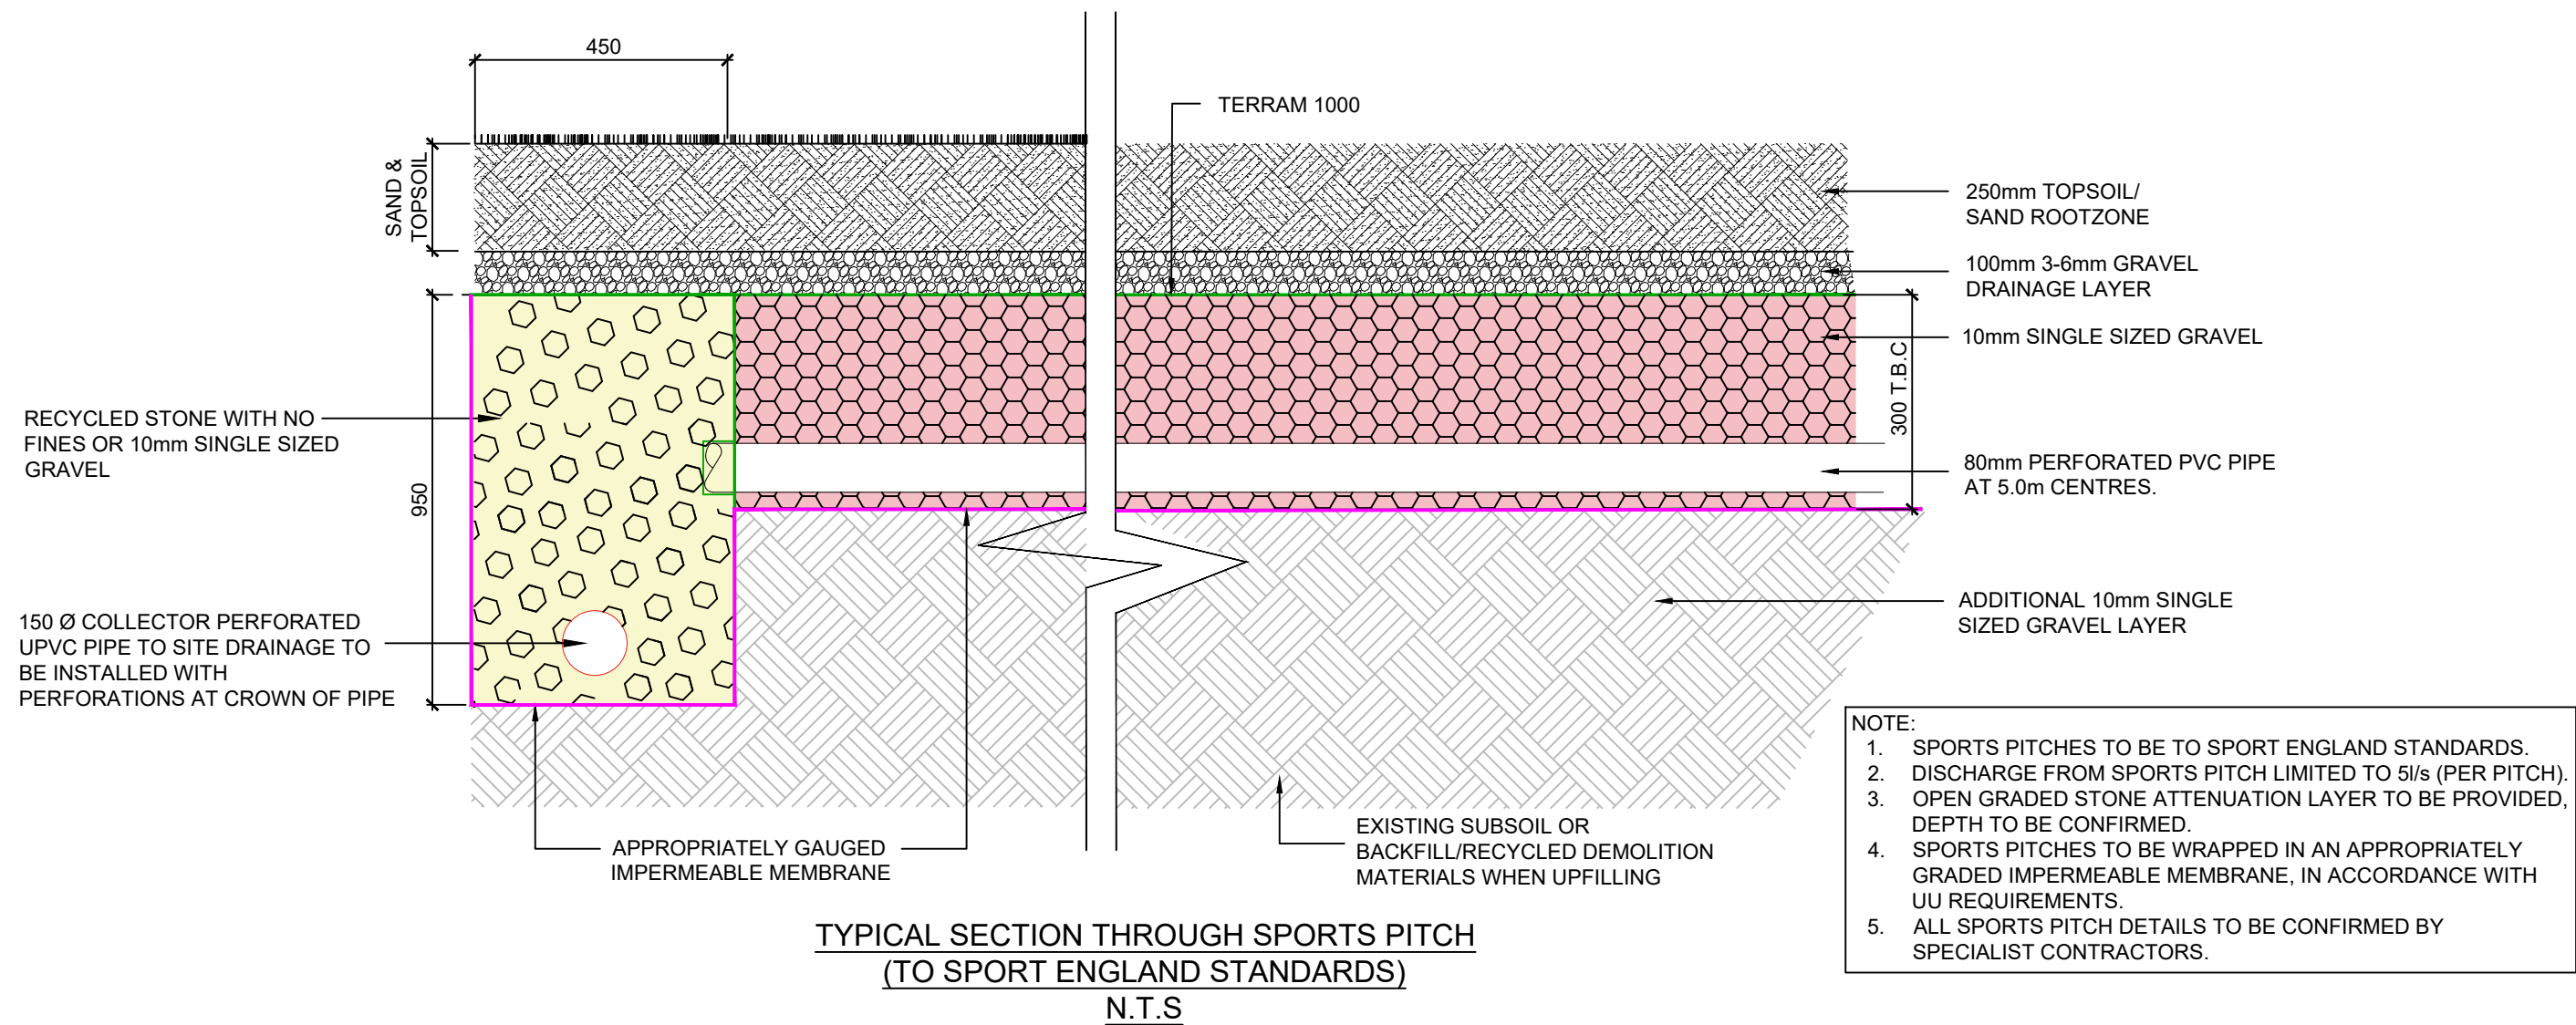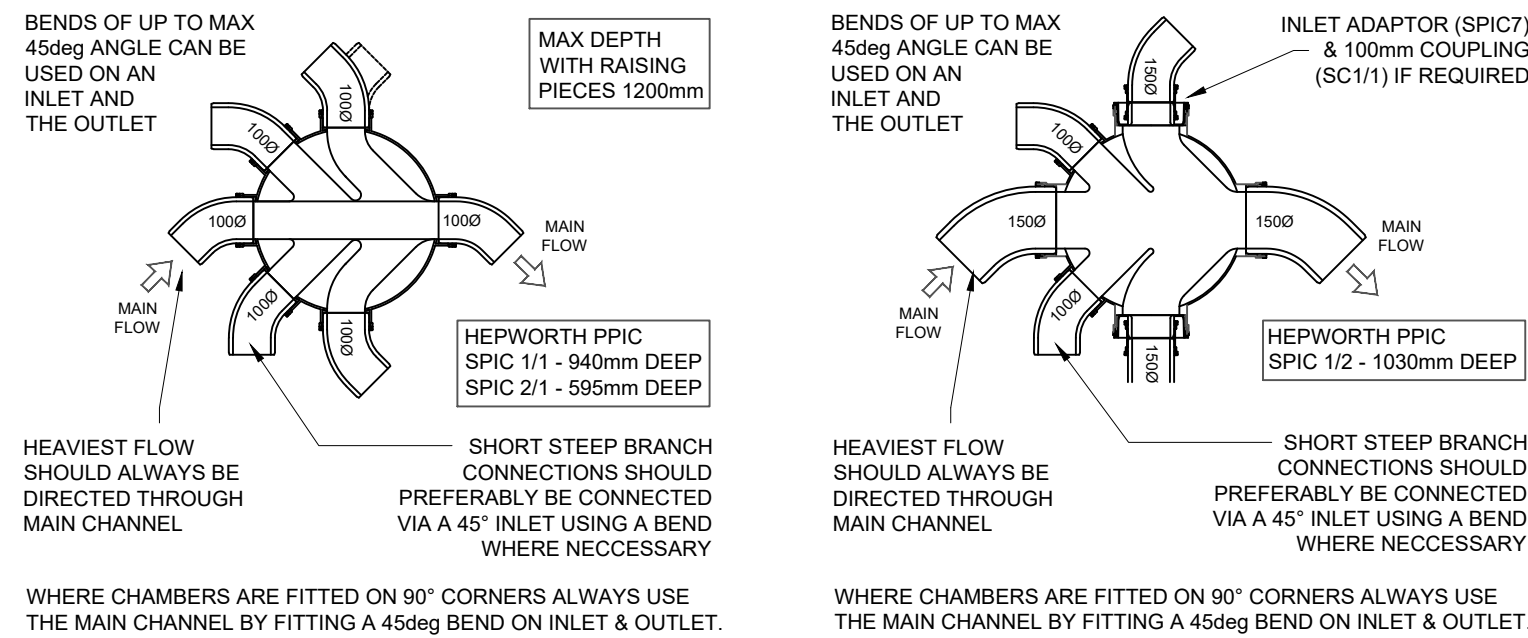

BUILDING DESIGN PARTNERSHIP SHALL HAVE NO RESPONSIBILITY FOR ANY USE MADE OF THIS DOCUMENT OTHER THAN FOR THAT WHICH IT WAS PREPARED AND ISSUED.

ALL DIMENSIONS SHOULD BE CHECKED ON SITE.

DO NOT SCALE FROM THIS DRAWING.

ANY DRAWING ERRORS OR DIVERGENCES SHOULD BE BROUGHT TO THE ATTENTION OF BUILDING DESIGN PARTNERSHIP AT THE ADDRESS SHOWN BELOW.

WIP FOR PRICING PURPOSES ONLY

P02 Further updates to sports pitch detail LJ DN 27/04/21  
P01 Updates to sports pitch detail EW LJ 08/04/21  
FIRST - NC LJ 07/04/21

REVISION DESCRIPTION DRAWN CHECKED DATE

BY PLAN

CLAD

WIP

BDP.

11 Ducie Street  
PO BOX 85  
Piccadilly Basin  
Manchester  
M60 3JA  
United Kingdom  
T +44 [0]161 828 2200  
www.bdp.com

PROJECT TITLE  
HYDE ROAD SCHOOL

PROJECT NUMBER  
P3001501

PROJECT CLASSIFICATION  
COMMERCIAL IN CONFIDENCE

DRAWING TITLE  
TYPICAL DRAINAGE DETAILS  
SHEET 2 OF 2

DRAWING No.  
009433-BDP-01-XX-DR-C-520302

SCALE  
as noted @ A1

DATE  
11/03/2021

REVISION  
P02