


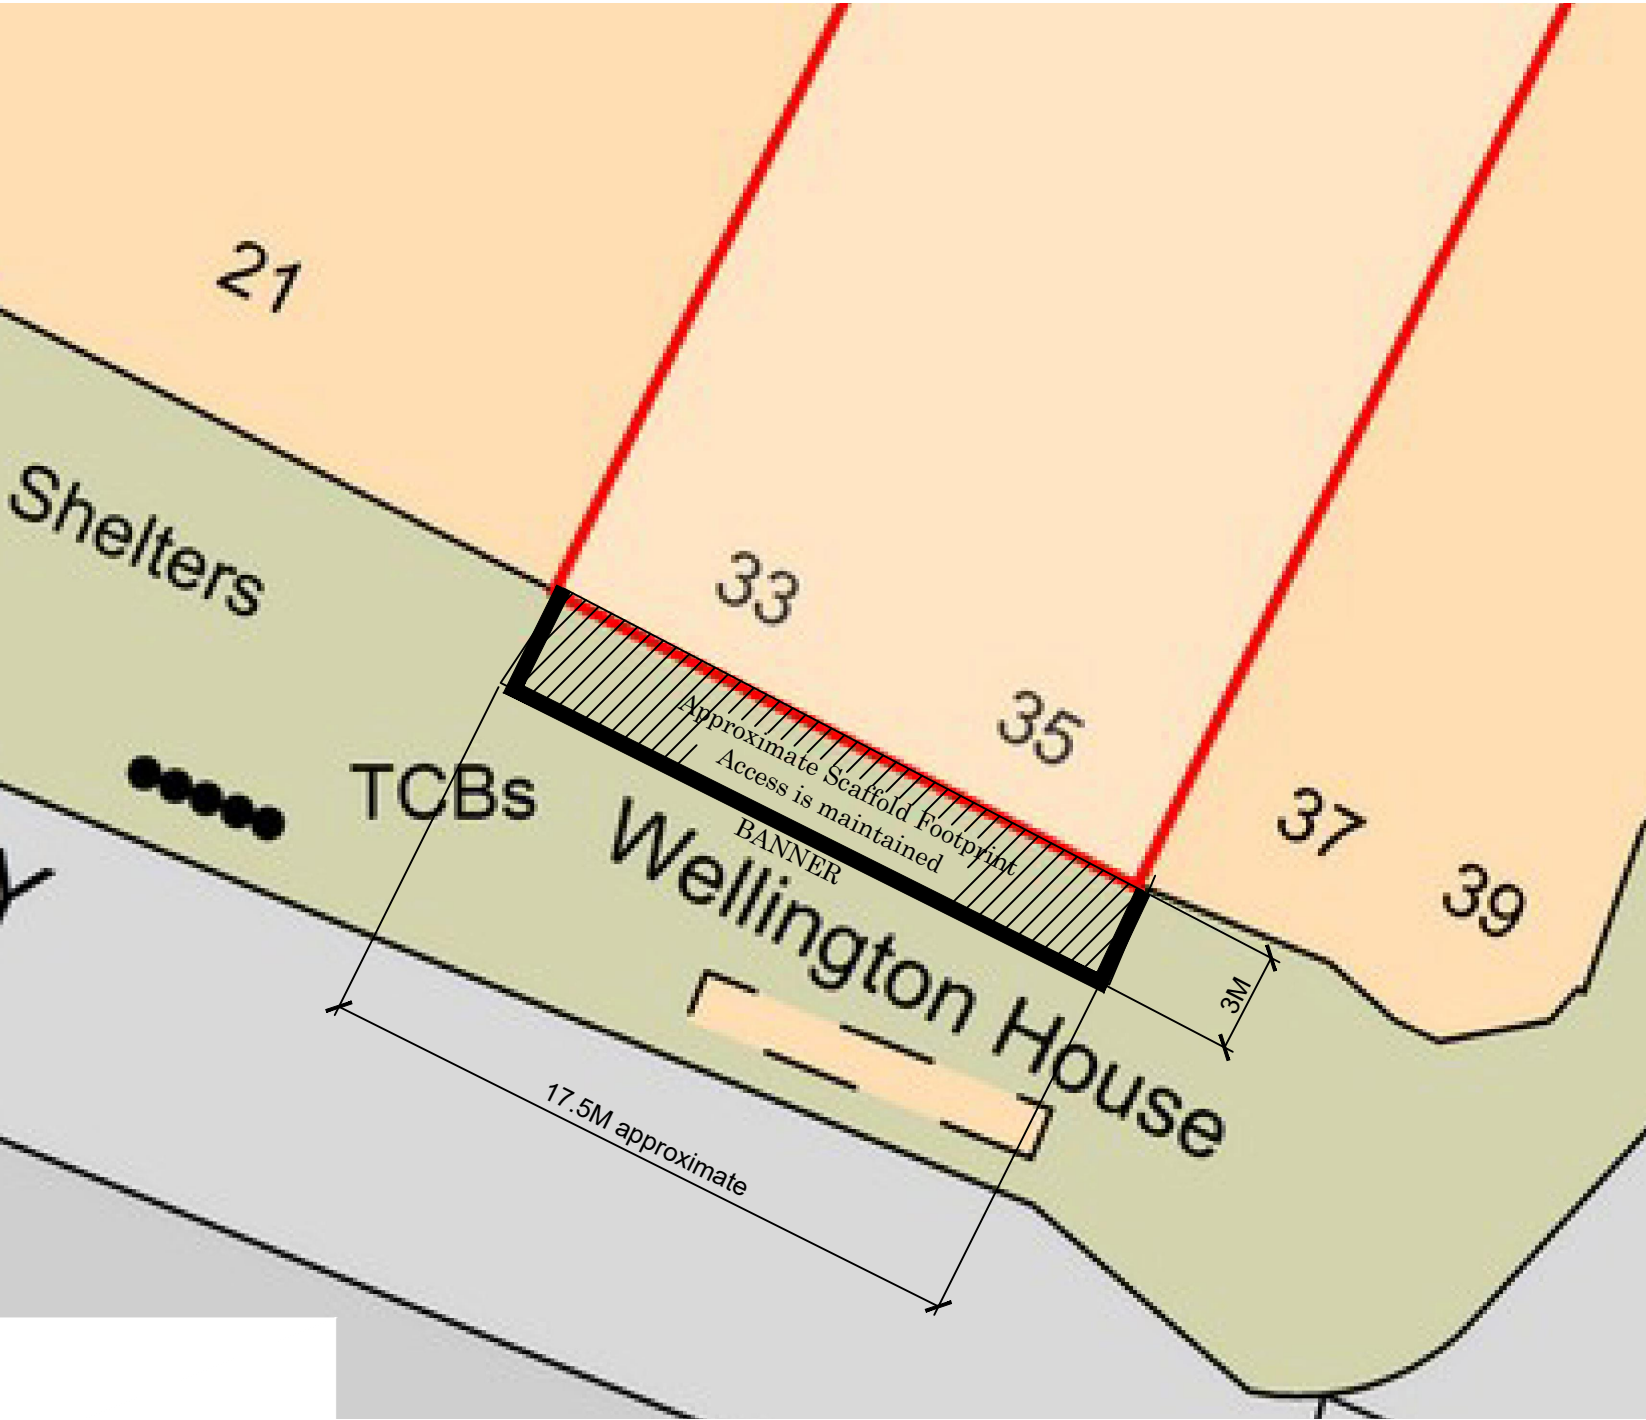

Proposed Scaffold Plan

Scale 1:200



© This Drawing & Design is the copyright of INFINITY and should not be reproduced without written consent.

Contractors are to check all levels & dimensions on site prior to site works commencing & report discrepancies to the Designers.

DO NOT SCALE THIS DRAWING

	rev	description		by	date
Project:	33 - 35 Piccadilly , Manchester.				
Title:	Scaffold Plan				
Client:	INFINITY				
Drawn By:	WRS	Checked By:	MW	on	13/11/20
Original Size:	A3	Project Number:	1018		
Drawing Number:	INF/1018/04				

